



AREA USE KEY


- 4 BED UNIT
- AMENITY
- BACK OF HOUSE/PLANT
- CIRCULATION
- CO-WORK
- RISERS/ VOIDS
- STORAGE

TABLE OF CHANGES FOR PLANNING AMMENDMENTS: SECTIONS & ELEVATIONS

NOTE: REFER TO 6555_VITA T2_401_SCHEDULE
OF CHANGES 20211018

SUMMARY OF CHANGES BETWEEN CONSENTED
PLANNING DRAWINGS, AS PER APPLICATION
REF 126648/FO/2020 AND RESUBMITTED PROPOSED
MMA APPLICATION DRAWINGS:

- 1 - GROUND FLOOR COMMERCIAL UNIT**
GROUND FLOOR FOOTPRINT DEVELOPED TO INCLUDE COMMERCIAL UNIT
- 2 - ROOF TERRACE**
INTRODUCED AT LEVEL 01 WITH GLAZED PERIMETER BALUSTRADE
- 3 - CROWN HEIGHT**
HEIGHT OF CROWN REDUCED BY 1.31M
OVERALL BUILDING HEIGHT ADJUSTED TO 112M
- 4 - APARTMENT WINDOWS**
SIZE / CONFIGURATION OF APARTMENT WINDOWS TO RESIDENTIAL FLOORS AMENDED
- 5 - BMU AMENDED**
STATIC ROOF-MOUNTED MAINTENANCE UNIT (BMU) AMENDED TO MOBILE PERIMETER TRACK-MOUNTED TYPE BMU WHICH WHEN PARKED IS FULLY CONCEALED
- 6 - SPANDREL PANELS OMITTED AT LEVEL 01-04**
FIXED GLAZED SPANDREL PANELS TO BOTTOM OF LEVEL 01-04 GLAZED SCREENS OMITTED TO NOW MAKE THE SCREENS FULL HEIGHT
- 7 - GABLE FACADE AMENDED**
SIZE AND CONFIGURATION OF WINDOWS FIXED CLEAR GLAZING AND METAL FACADE PANELS AMENDED TO ALIGN WITH SPECIALIST DESIGN ADVICE
- 8 - WIND MITIGATION STRATEGY**
ADDITIONAL TIES, CANOPY WALKWAY ARCHES, BALUSTRADES AND SCREENS INTRODUCED FOLLOWING WIND MITIGATION ANALYSIS

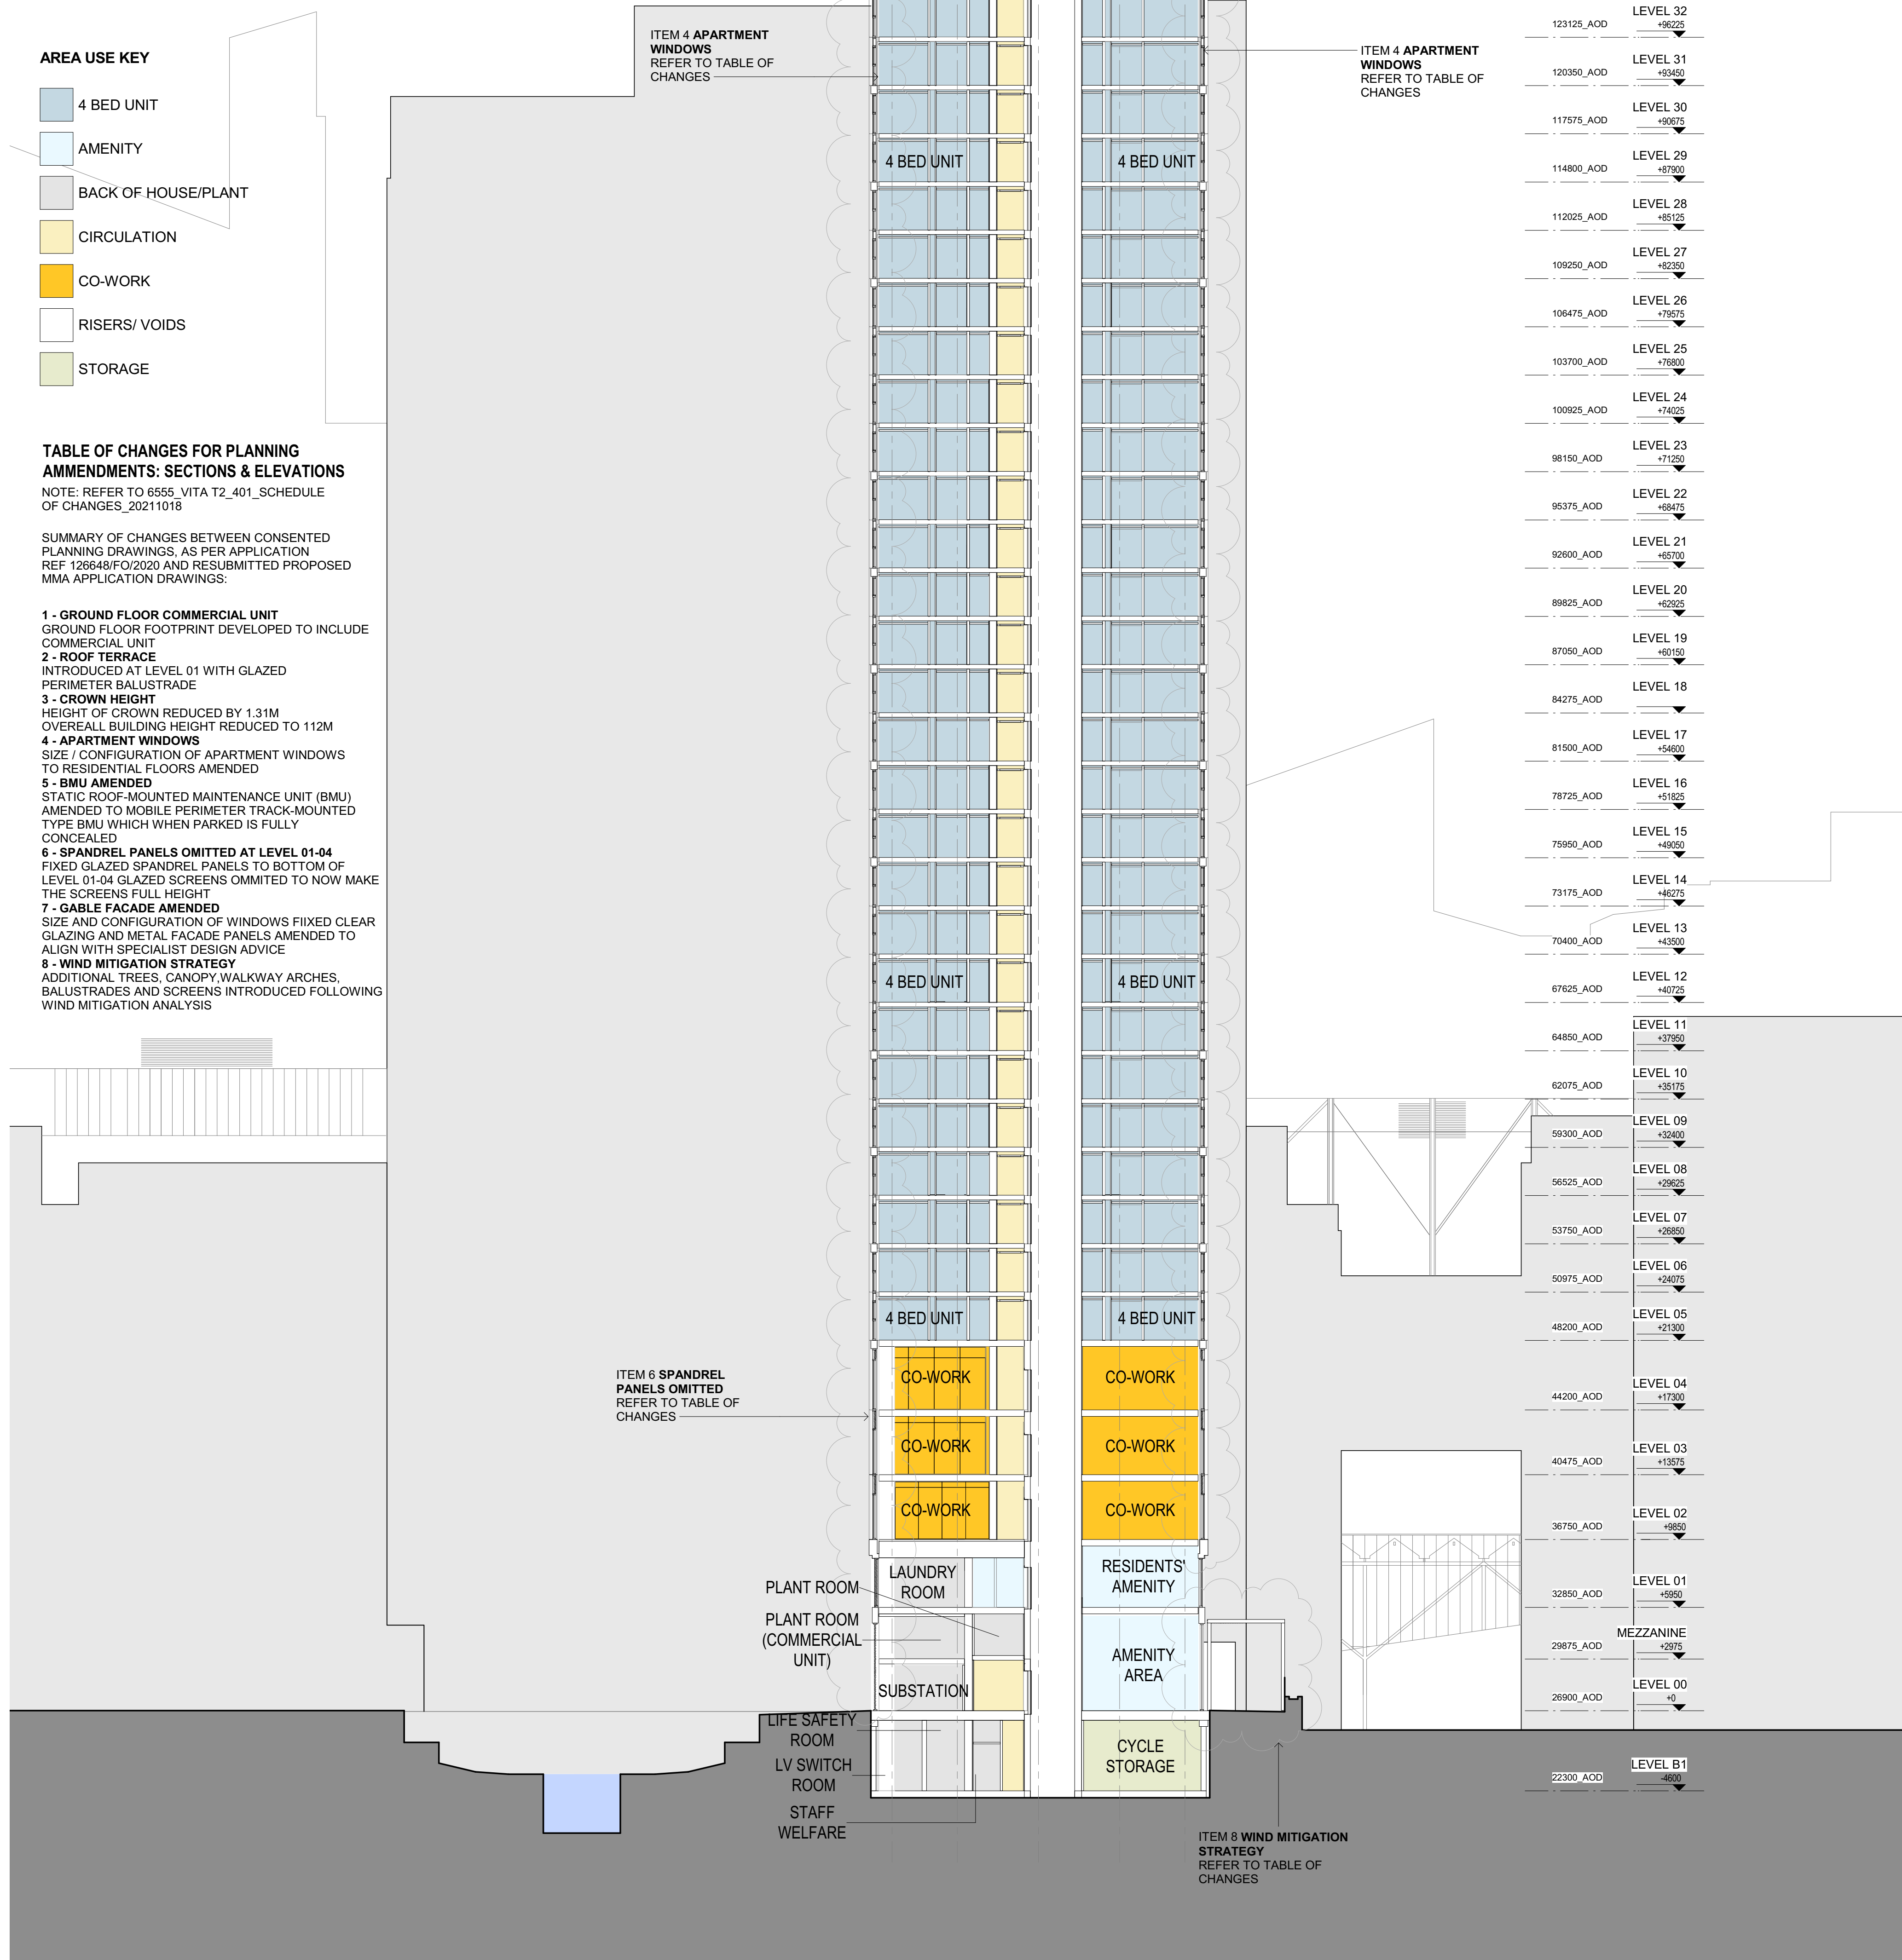

No.	Date	Dwn	Chk	App	Revision or reason for issue	General Notes	Client		Project Title	Drawing Title
A	20200313	EDS	PT	JR	ISSUED FOR APPROXIMATE DESIGN FREEZE First Issue	Do not scale from drawing. Use marked dimensions. To be read in conjunction with all other Consultant's drawings. The Architect to be immediately notified of any discrepancies. Copyright on this drawing retained by the Architect.	VITA		T2 VITA LIVING, ST. JOHNS	PROPOSED SECTION BB
B	20200320	EDS	PT	JR	ISSUED FOR PLANNING First Issue					
C	20200327	EDS	PT	JR	ISSUED FOR PLANNING					
D	20211014	JG	ML	JR	ISSUED FOR PLANNING					

VITA

The Box, Horseshoe Lane
Alderley Edge, SK9 7QP
Telephone +44 (0) 207123 4000
Email info@selectproperty.com

Facsimile +44 (0) 161 332 7718
Email mail@dentoncorkermarshall.com

Architect

Denton Corker Marshall LLP
3.04, The Transoms, 1 Pripps Street
London EC2A 4PS
Telephone 020 7833 2020 Facsimile 020 7833 9320
Email mail@dentoncorkermarshall.com

Scale / North Point

1:200 @ A1 0 2 4 6 10M
1:400 @ A3

Drawing Number

6555-P-B500-S-BB

Revision

D

Drawing Status

PLANNING