




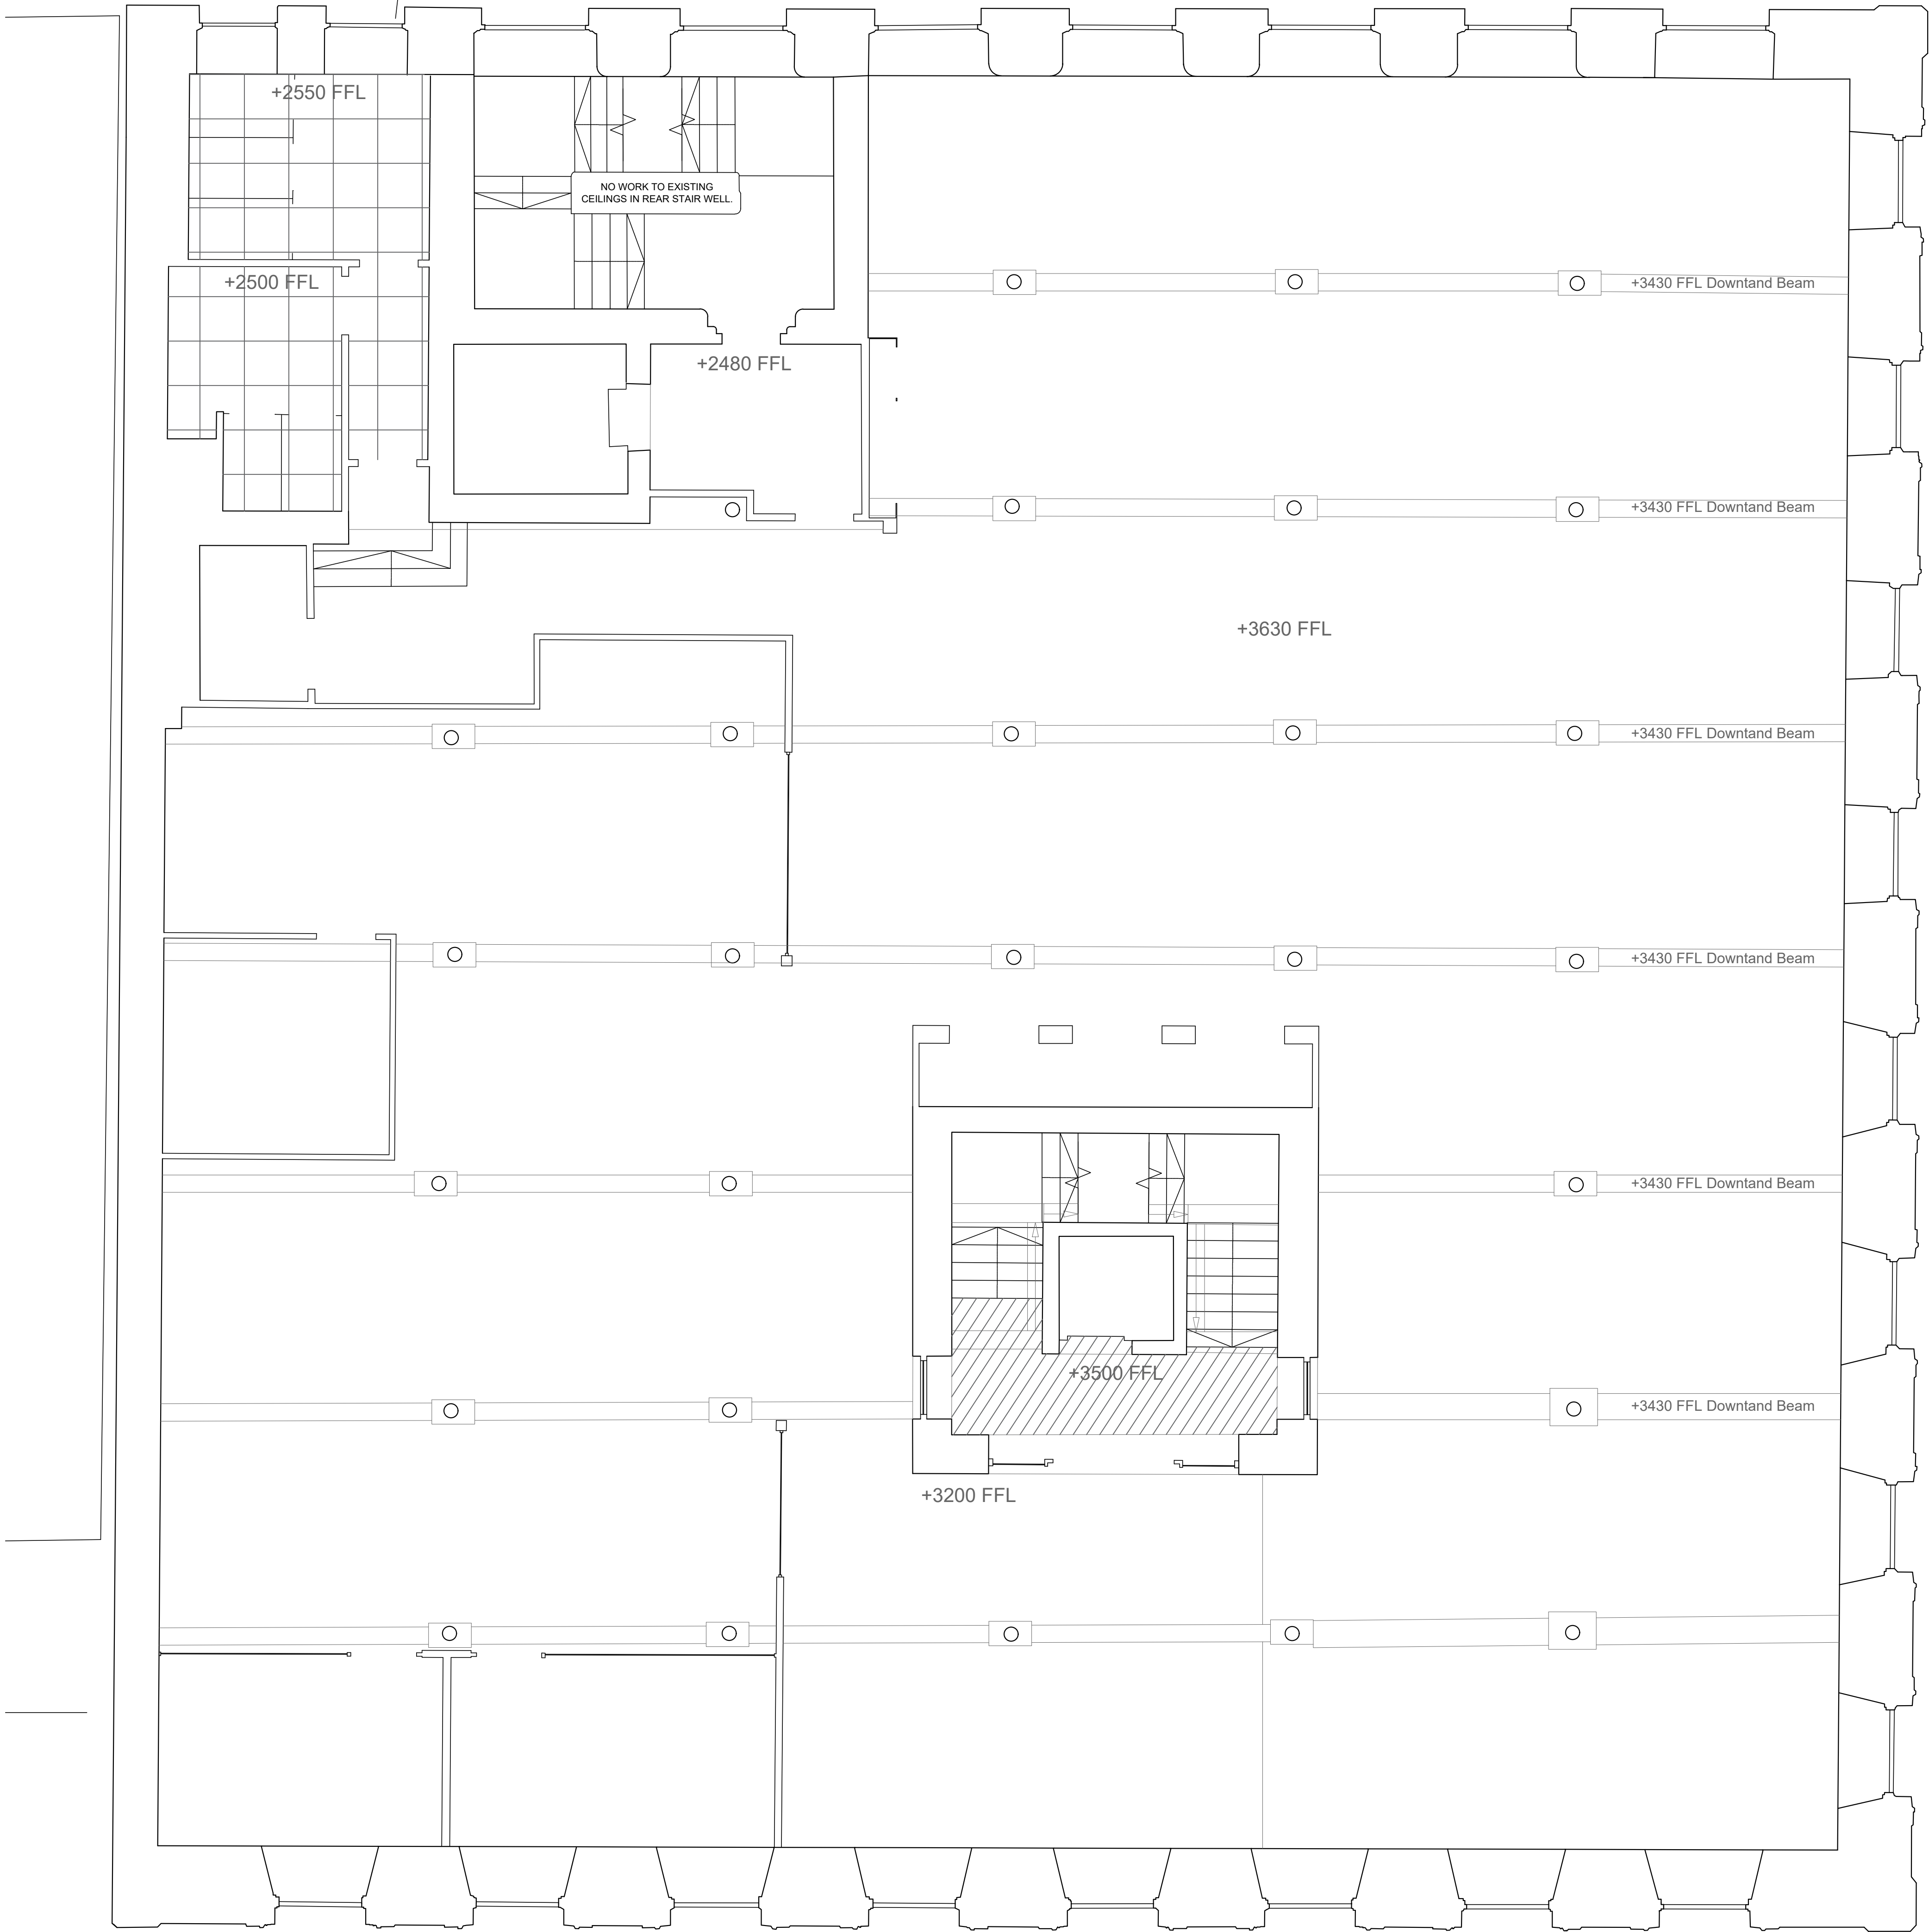

EXISTING CEILINGS - KEY:

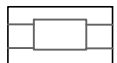

INDICATES EXISTING EXPOSED BEAMS (TO REMAIN).

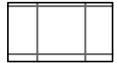

INDICATES EXISTING 600X600 SUSPENDED METAL CEILING TILE SYSTEM.



INDICATES EXISTING PLASTERBOARD CEILING WITH CORNICING TO BE RETAINED.

+0000 FFL INDICATES EXISTING CEILING HEIGHTS, INCLUDING HEIGHTS TO UNDERSIDE OF BEAMS.

rev.	date	details	by
A	23.02.22	Issued for information.	AW



Freetrade Exchange Refurbishment
Clearbell
27 Peter Street, Manchester, M2 5GB

drawing title
Existing RCP
First Floor

scale	date	drawn	format
1:50	Feb 2022	BC	a1

status
Information

drawing number	revision
CFM.AR(35)004	A