


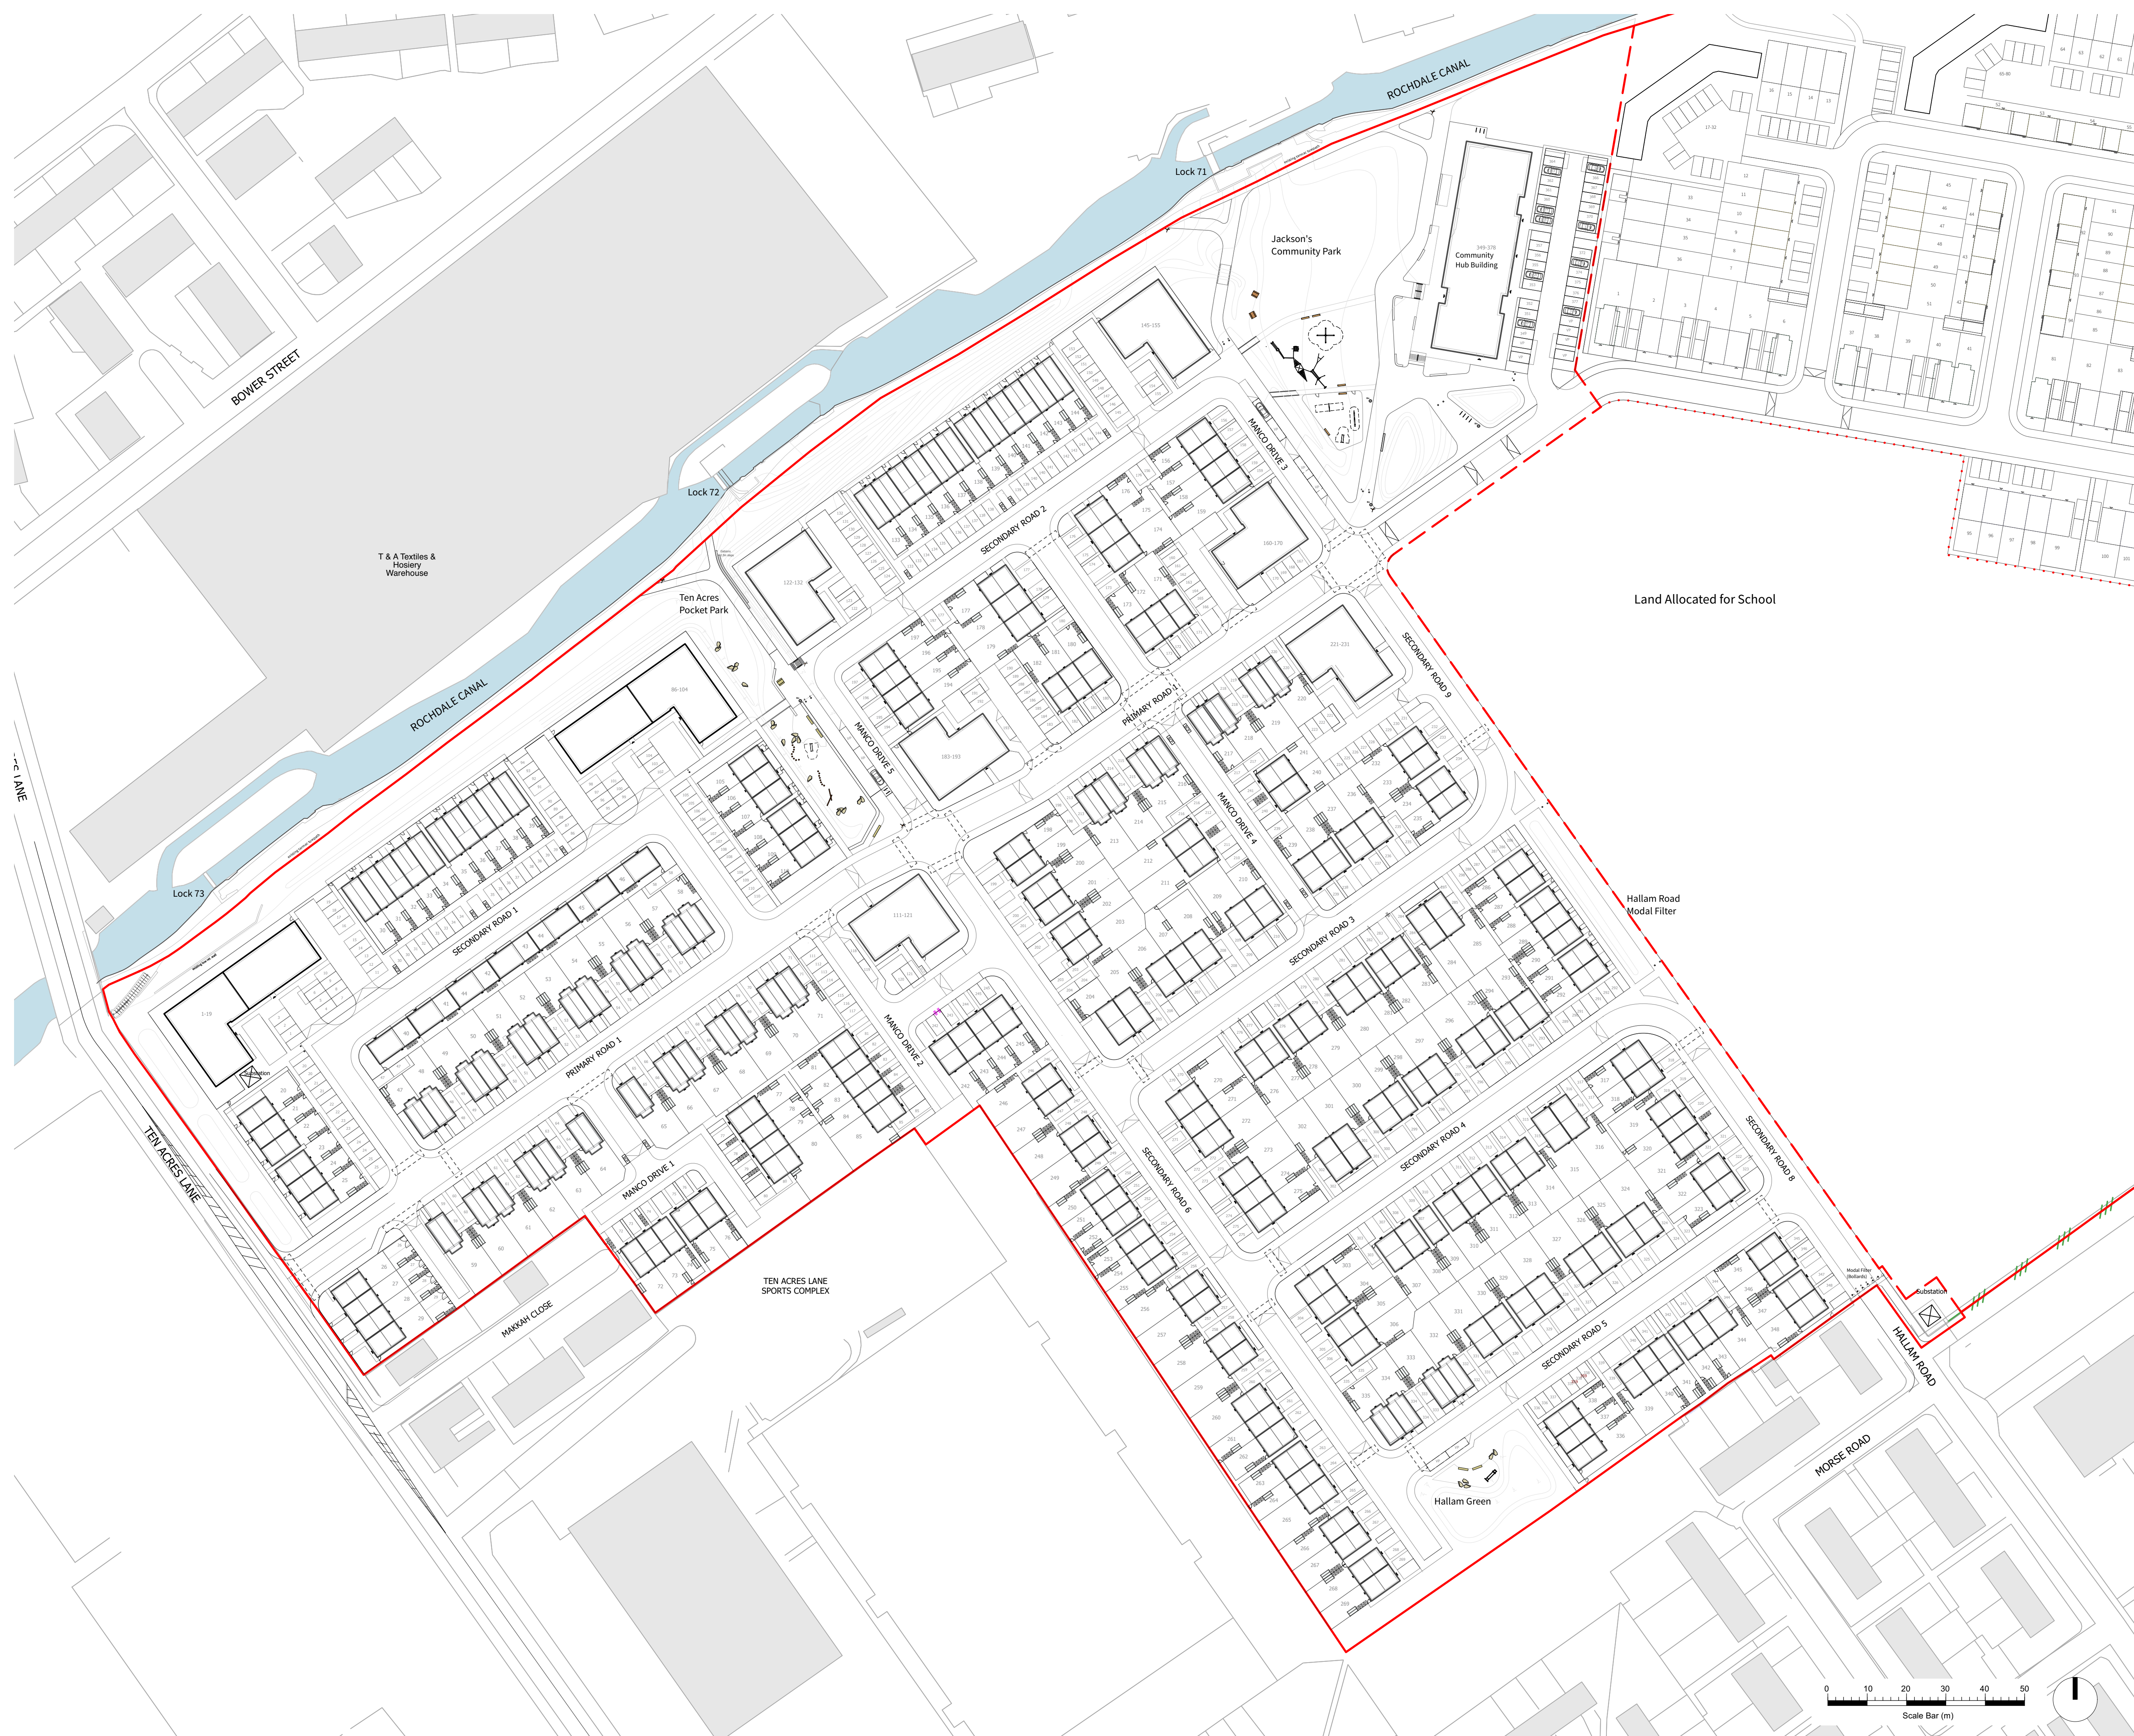

NOTE:
1. Do not scale from this drawing
2. All setting out, levels and dimensions to be agreed on site.
3. The dimensions of all materials must be checked on site before being laid out.
4. This drawing must be read with the relevant specification clauses and detail drawings
5. Order of construction and setting out to be agreed on site.
6. This drawing is copyright protected and may not be reproduced in whole or part without written authority.
7. All dimensions are in millimetres or metres unless stated otherwise.

BOUNDARIES

Hynds planning application boundary

Outline planning application elements

Boundary between Phase 2 and land allocated for the school

STREET FURNITURE

Cycle parking stands
Sheffield type hoops at 1m spacing

Bin
Litter bin for general waste

Static bollards
Steel or timber, 1m high, contrasting and with reflective top

Removable or telescopic bollards
Steel, 1m high, contrasting and with reflective top, secured with a pad lock

Seating
without backrest and armrests. Solid stone or concrete.

Seating
with backrest and armrests. Steel/timber.

Dining Seats and Table
Timber or steel/timber

Boulders
Solid stone or concrete.

Handrails to steps
Tubular steel. Compliant with MCC Access for All 2 guidance.

Wayfinding Fingerpost

S4-P03	27/04/22	Planning	JD	LF
S4-P02	22/04/22	Planning	JD	LF
S3-P01	14/03/22	Draft	JD	LF

Revision	Date	Description	Drawn	Apprvd.
----------	------	-------------	-------	---------

Planit I.E. Limited
E: info@planit-ie.com W: planit-ie.com

MANCHESTER
2 Back Grafton St, Altrincham, WA14 1DY
T: 0161 928 9281

LONDON
Unit 6 Waterside, 44-48 Wharf Road, London, N1 7UX
T: 0207 253 5678

LIVERPOOL
Tempest 5.3, 12 Tithebarn Street, Liverpool, L2 2DT
T: 0151 363 1230

Client Your Housing Group

Project Jacksons Brickworks

Drg Title Street Furniture Plan

Created on	Created by	Approved by
14/03/2022	JD	LF

Scale	Size	Workstage	Status
1:750	A1	RIBA 3	Planning

Drg No.	Suitability	Revision
2490-PLA-00-00-DR-LA-0060	S4	P03

