


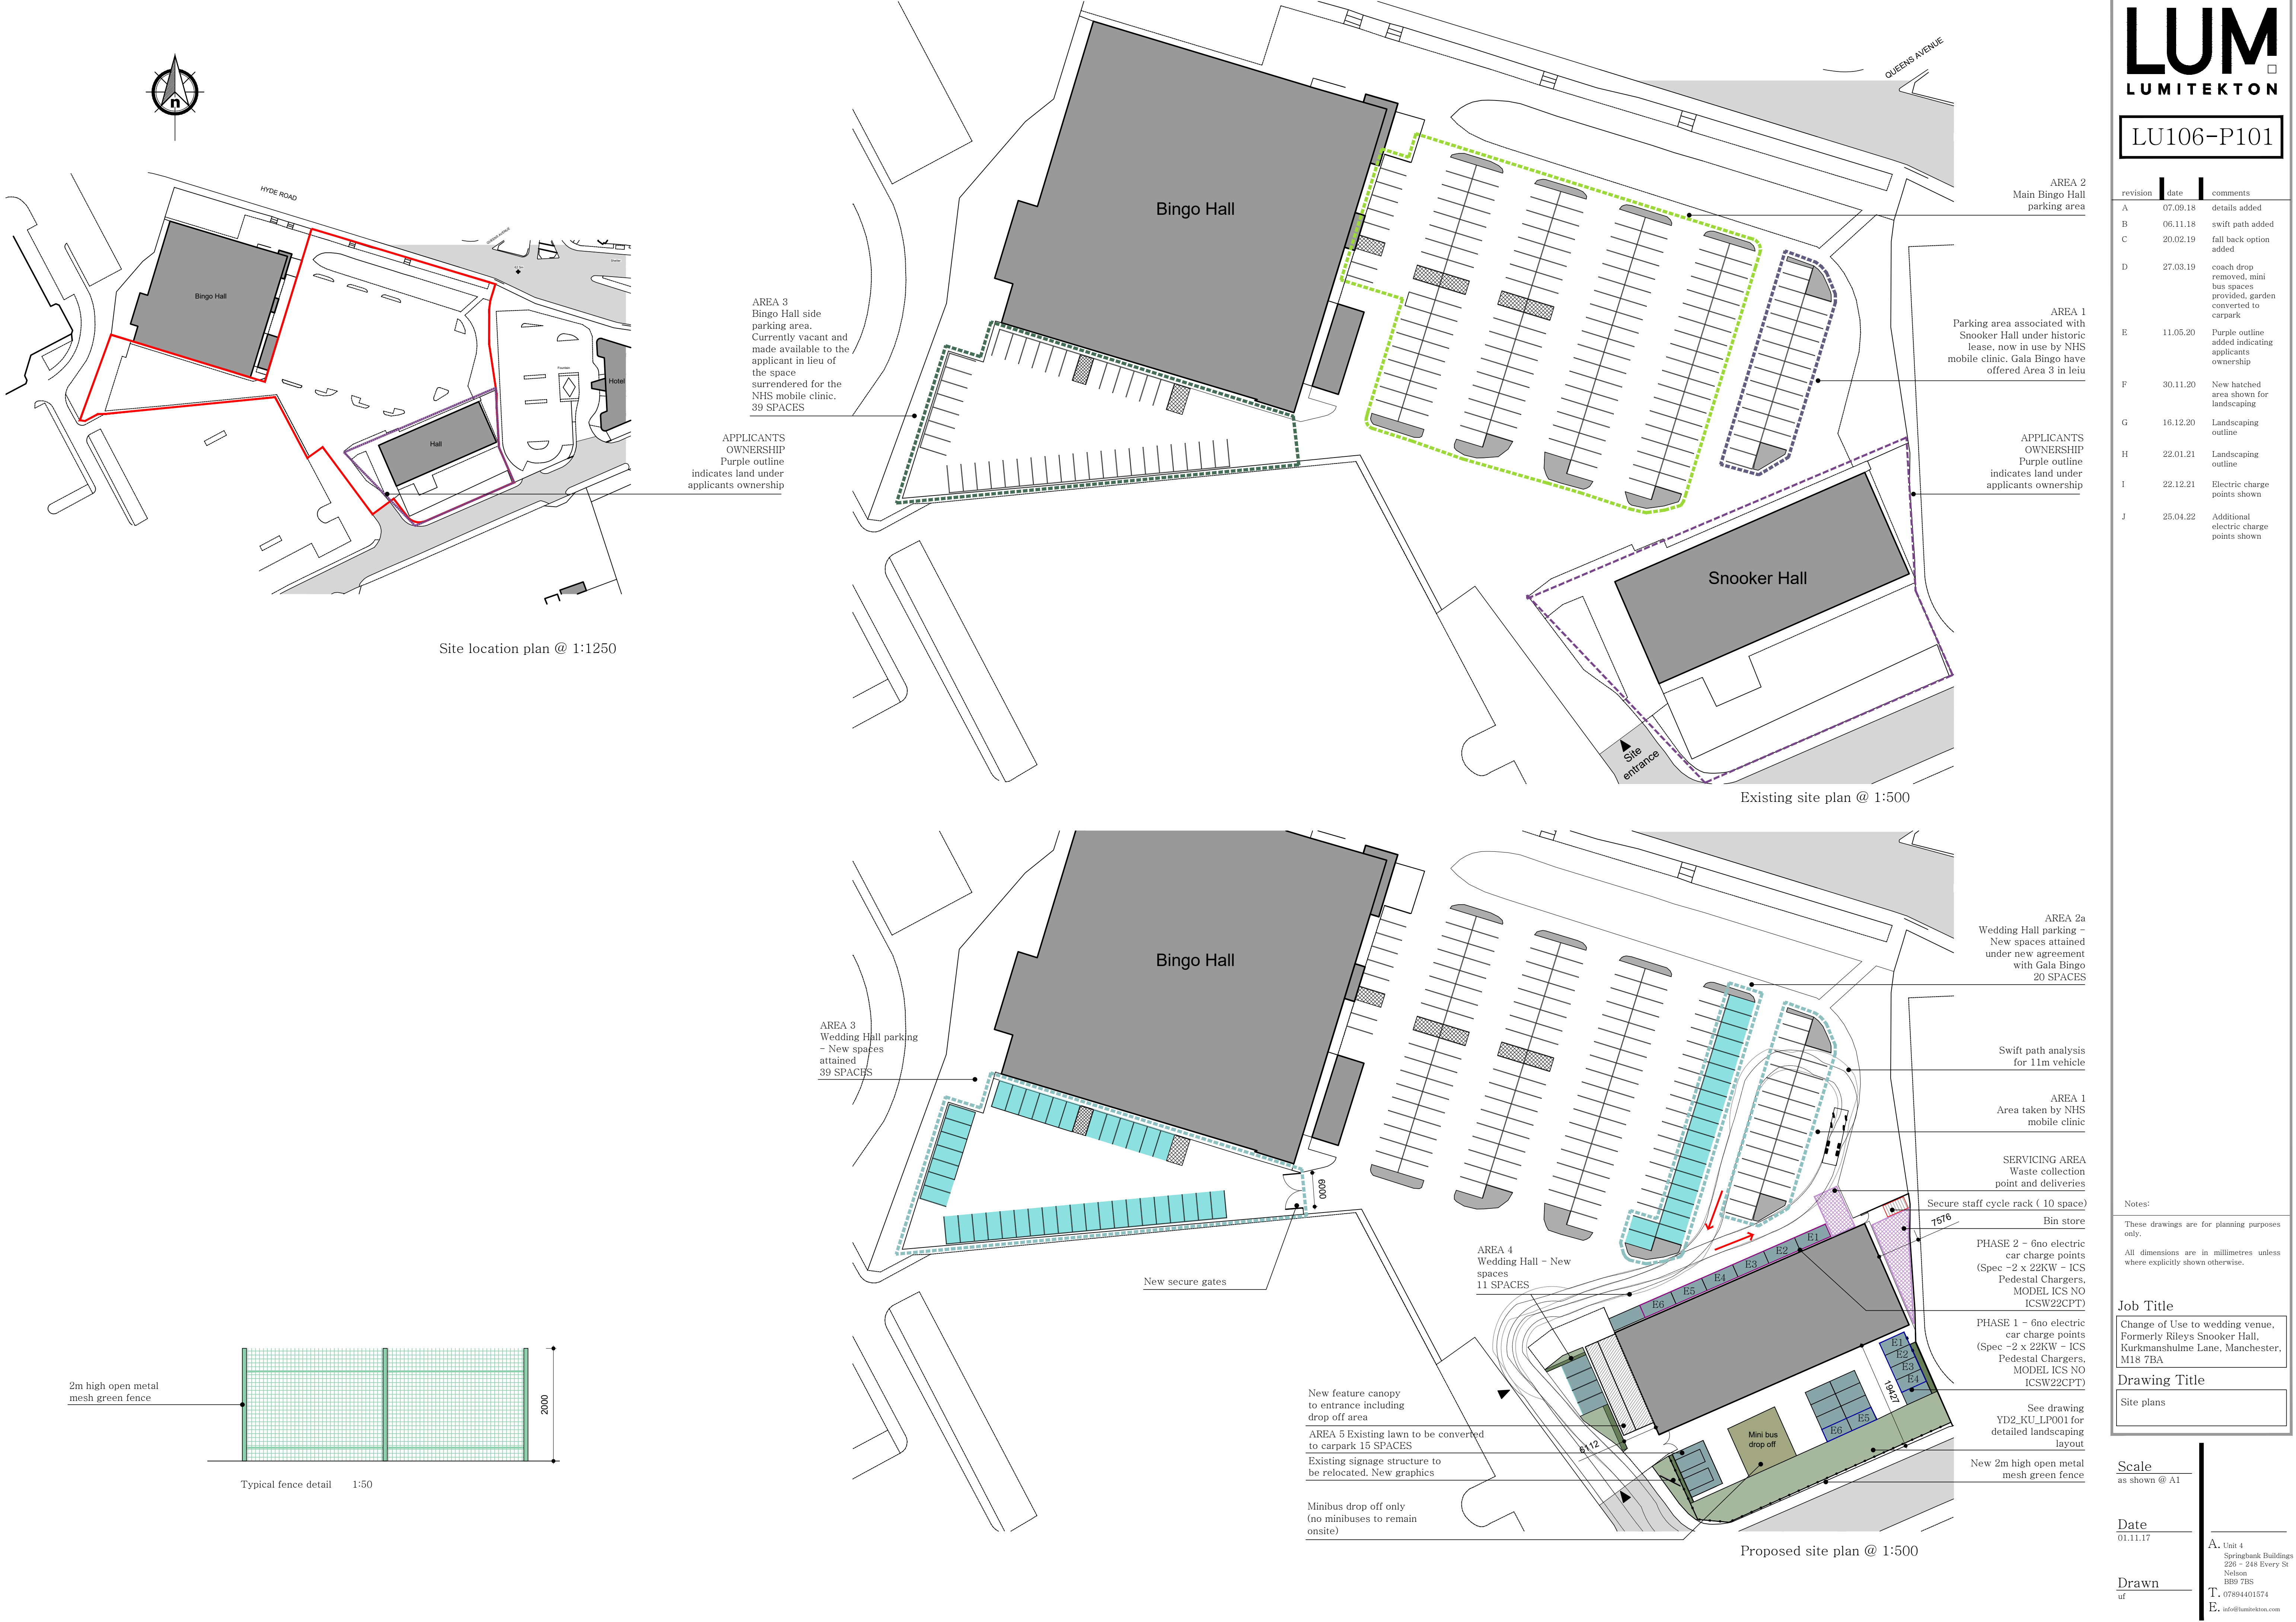

revision	date	comments
A	07.09.18	details added
B	06.11.18	swift path added
C	20.02.19	fall back option added
D	27.03.19	coach drop removed, mini bus spaces provided, garden converted to carpark
E	11.05.20	Purple outline added indicating applicants ownership
F	30.11.20	New hatched area shown for landscaping
G	16.12.20	Landscaping outline
H	22.01.21	Landscaping outline
I	22.12.21	Electric charge points shown
J	25.04.22	Additional electric charge points shown