
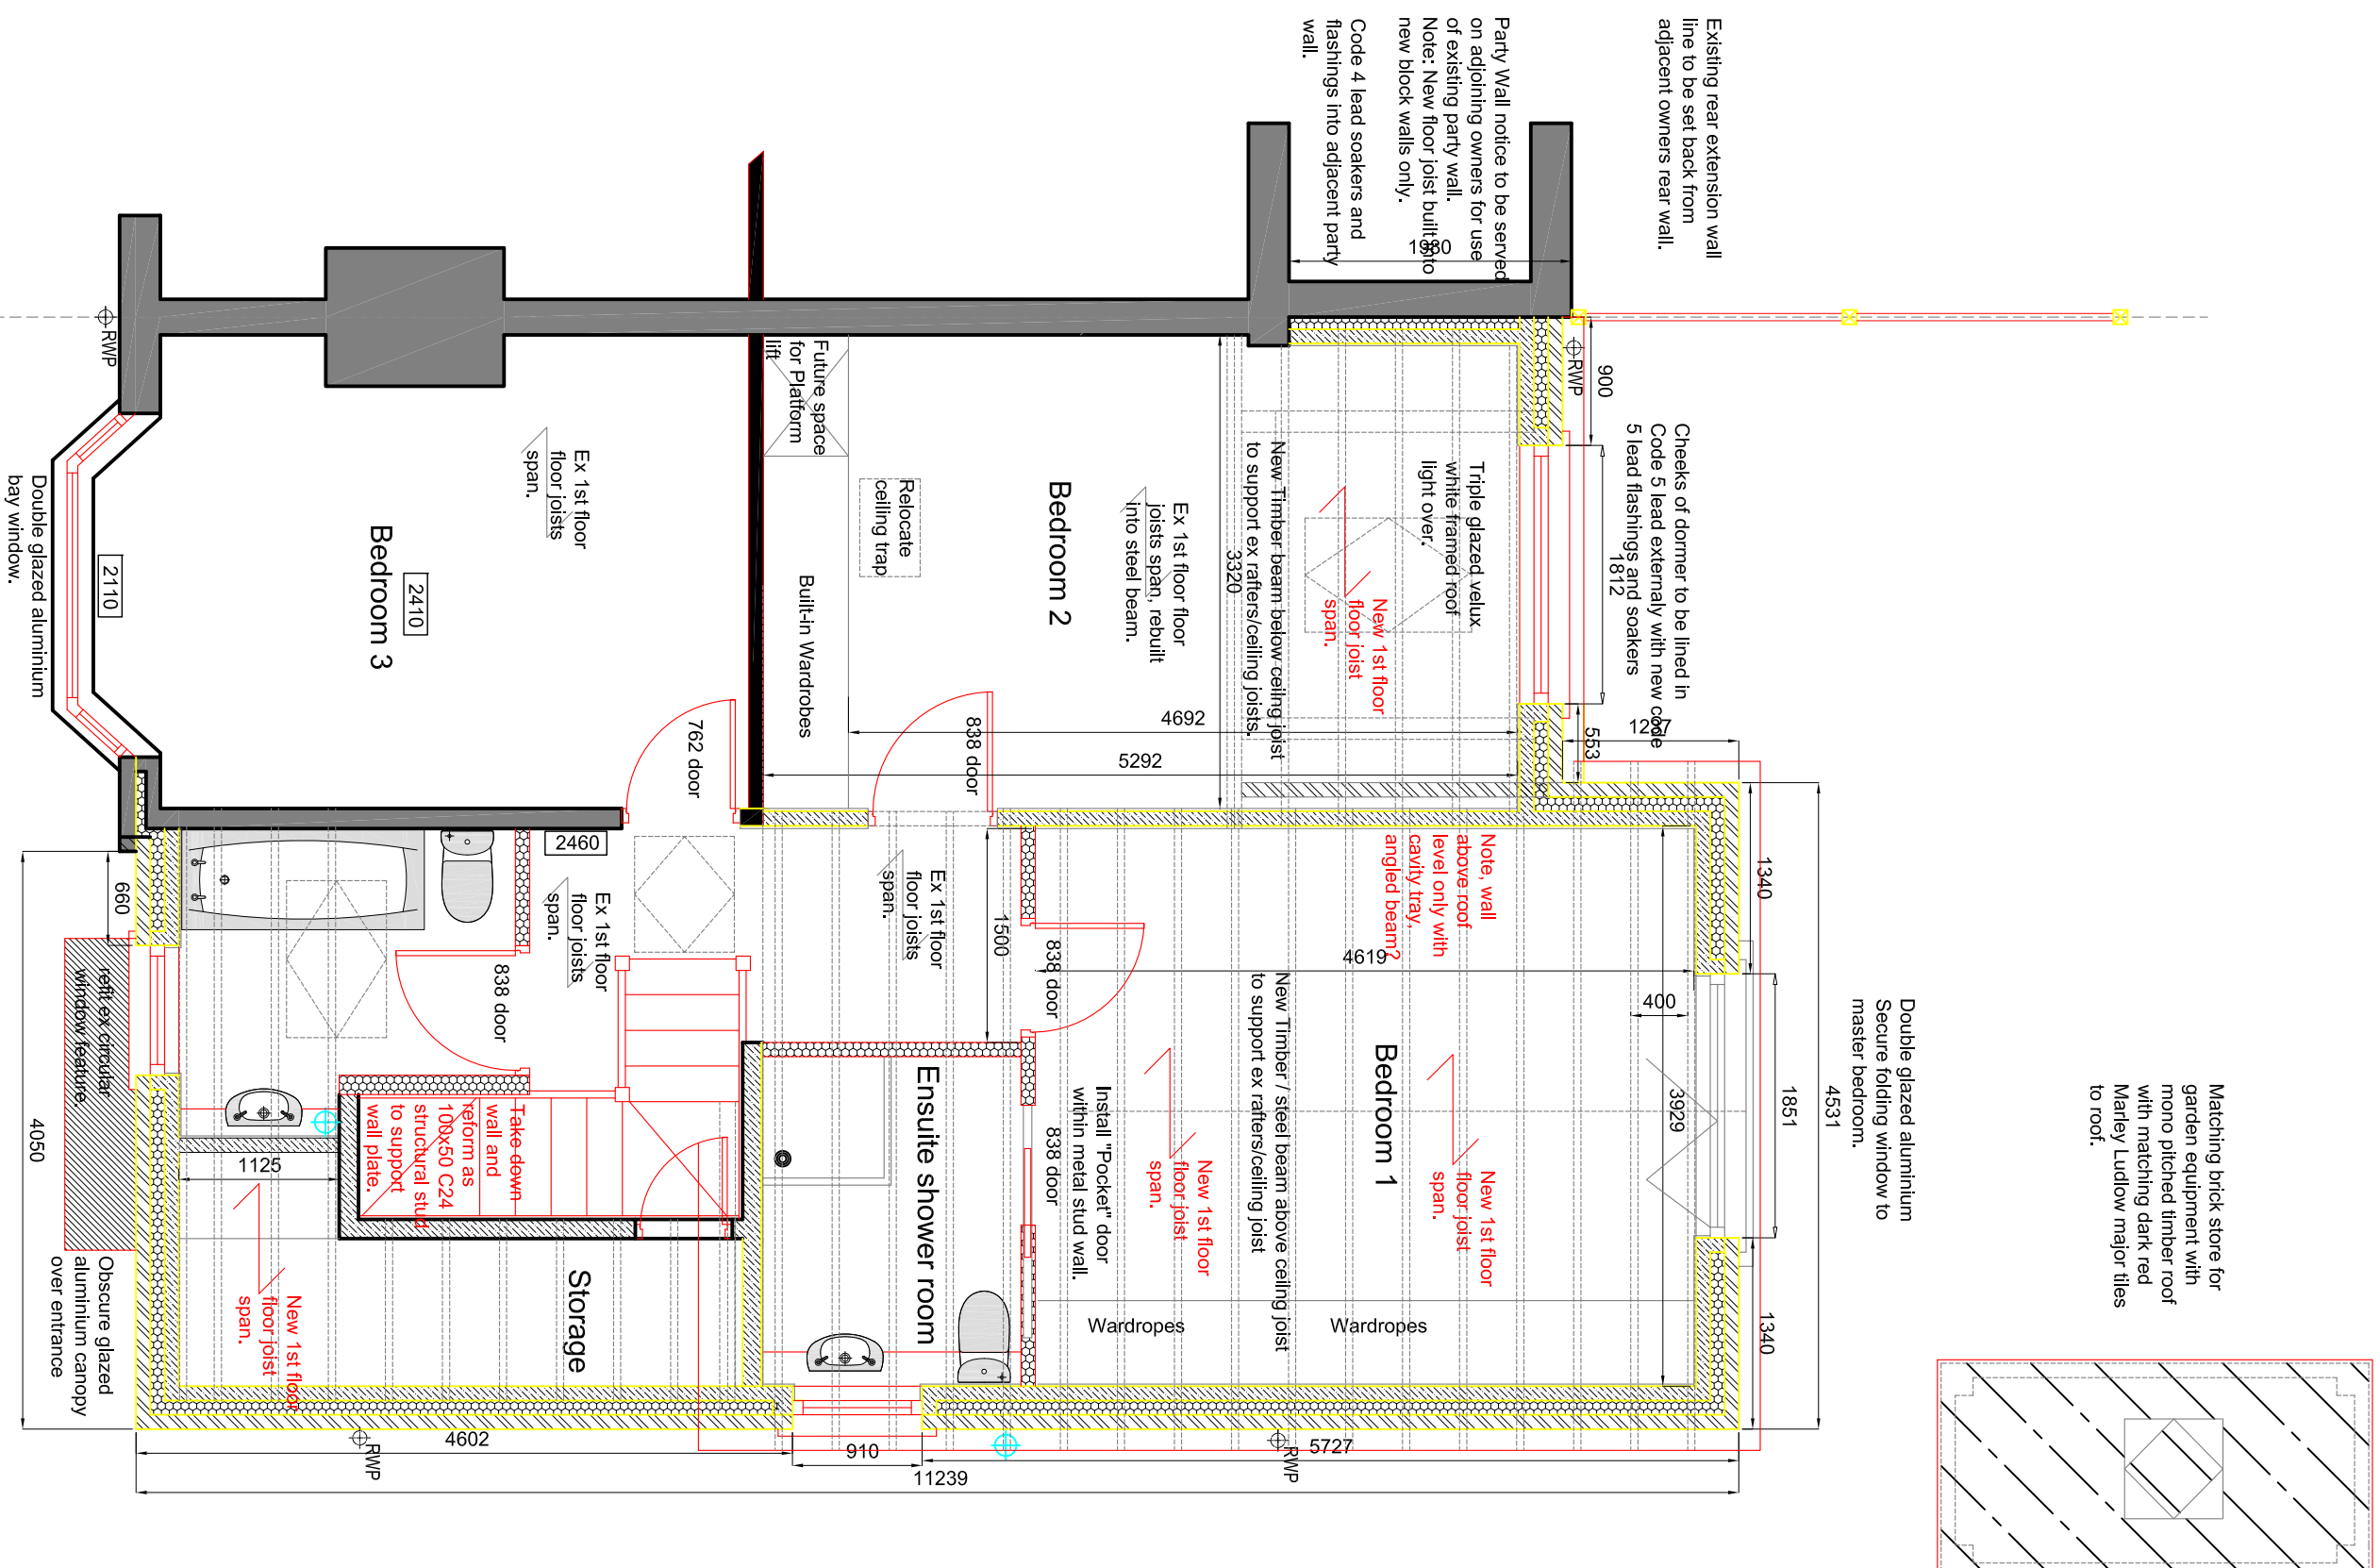


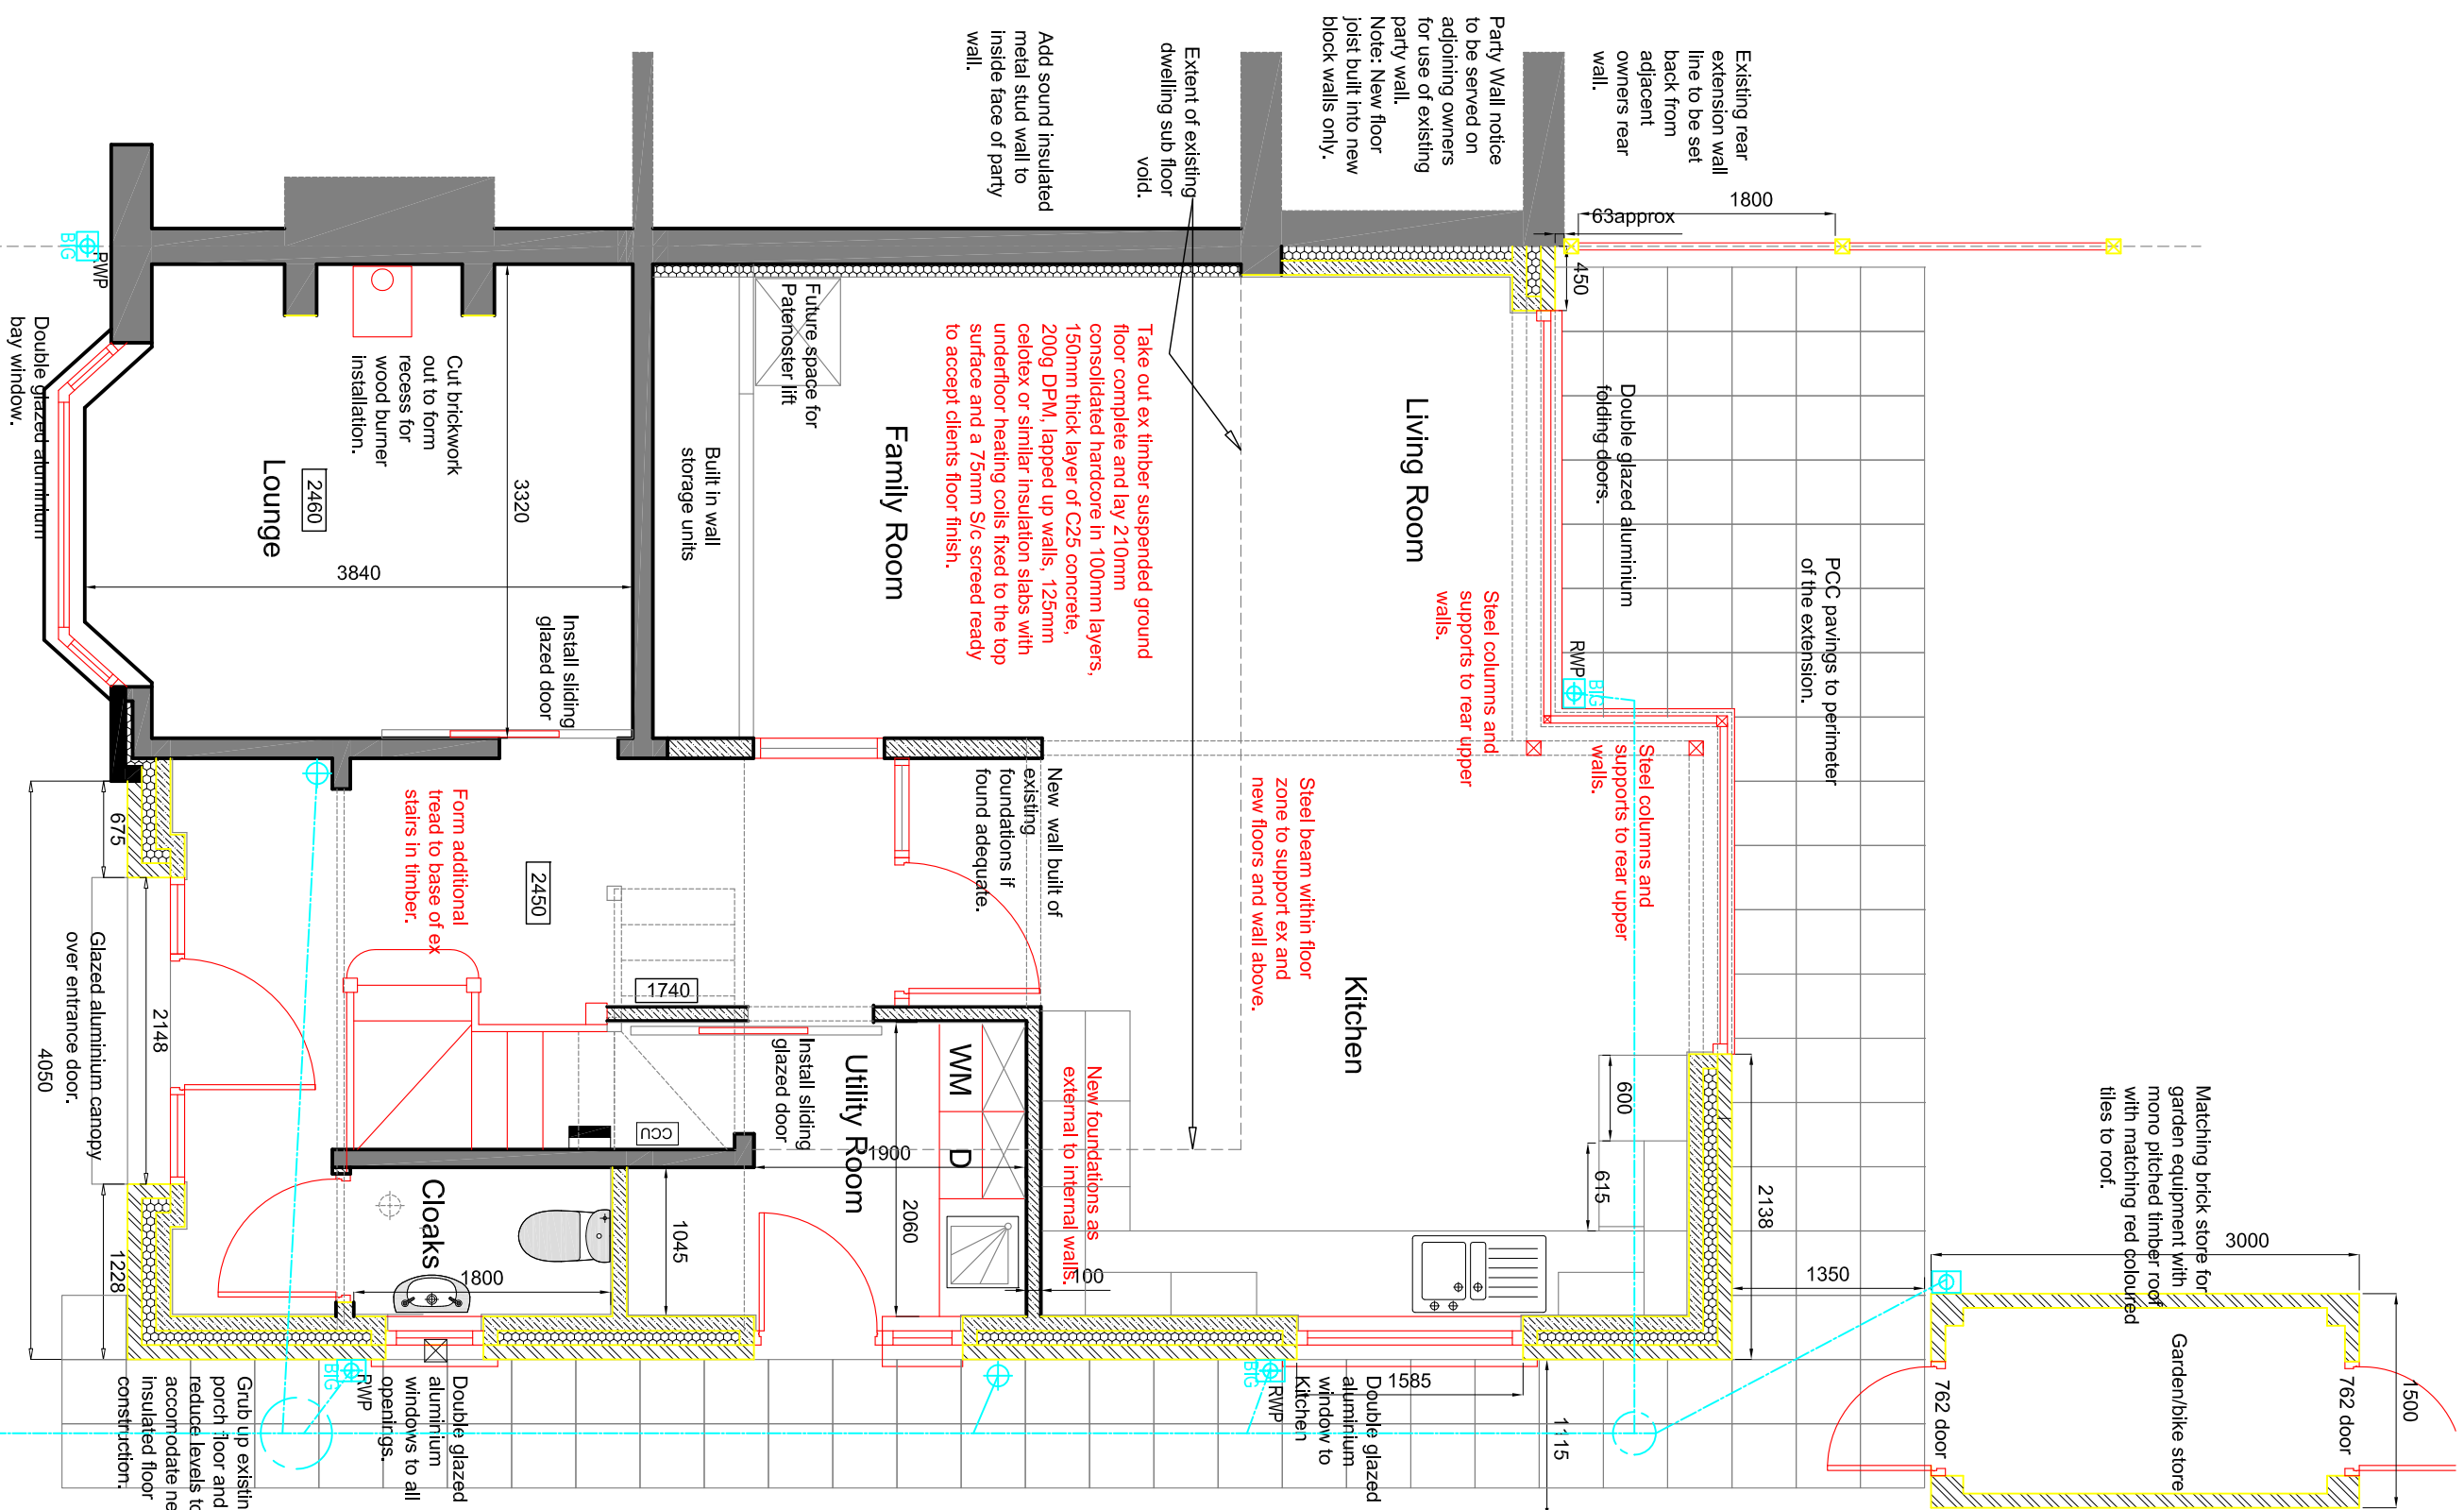

Ground Floor Plan

Proposed First Floor Plan