


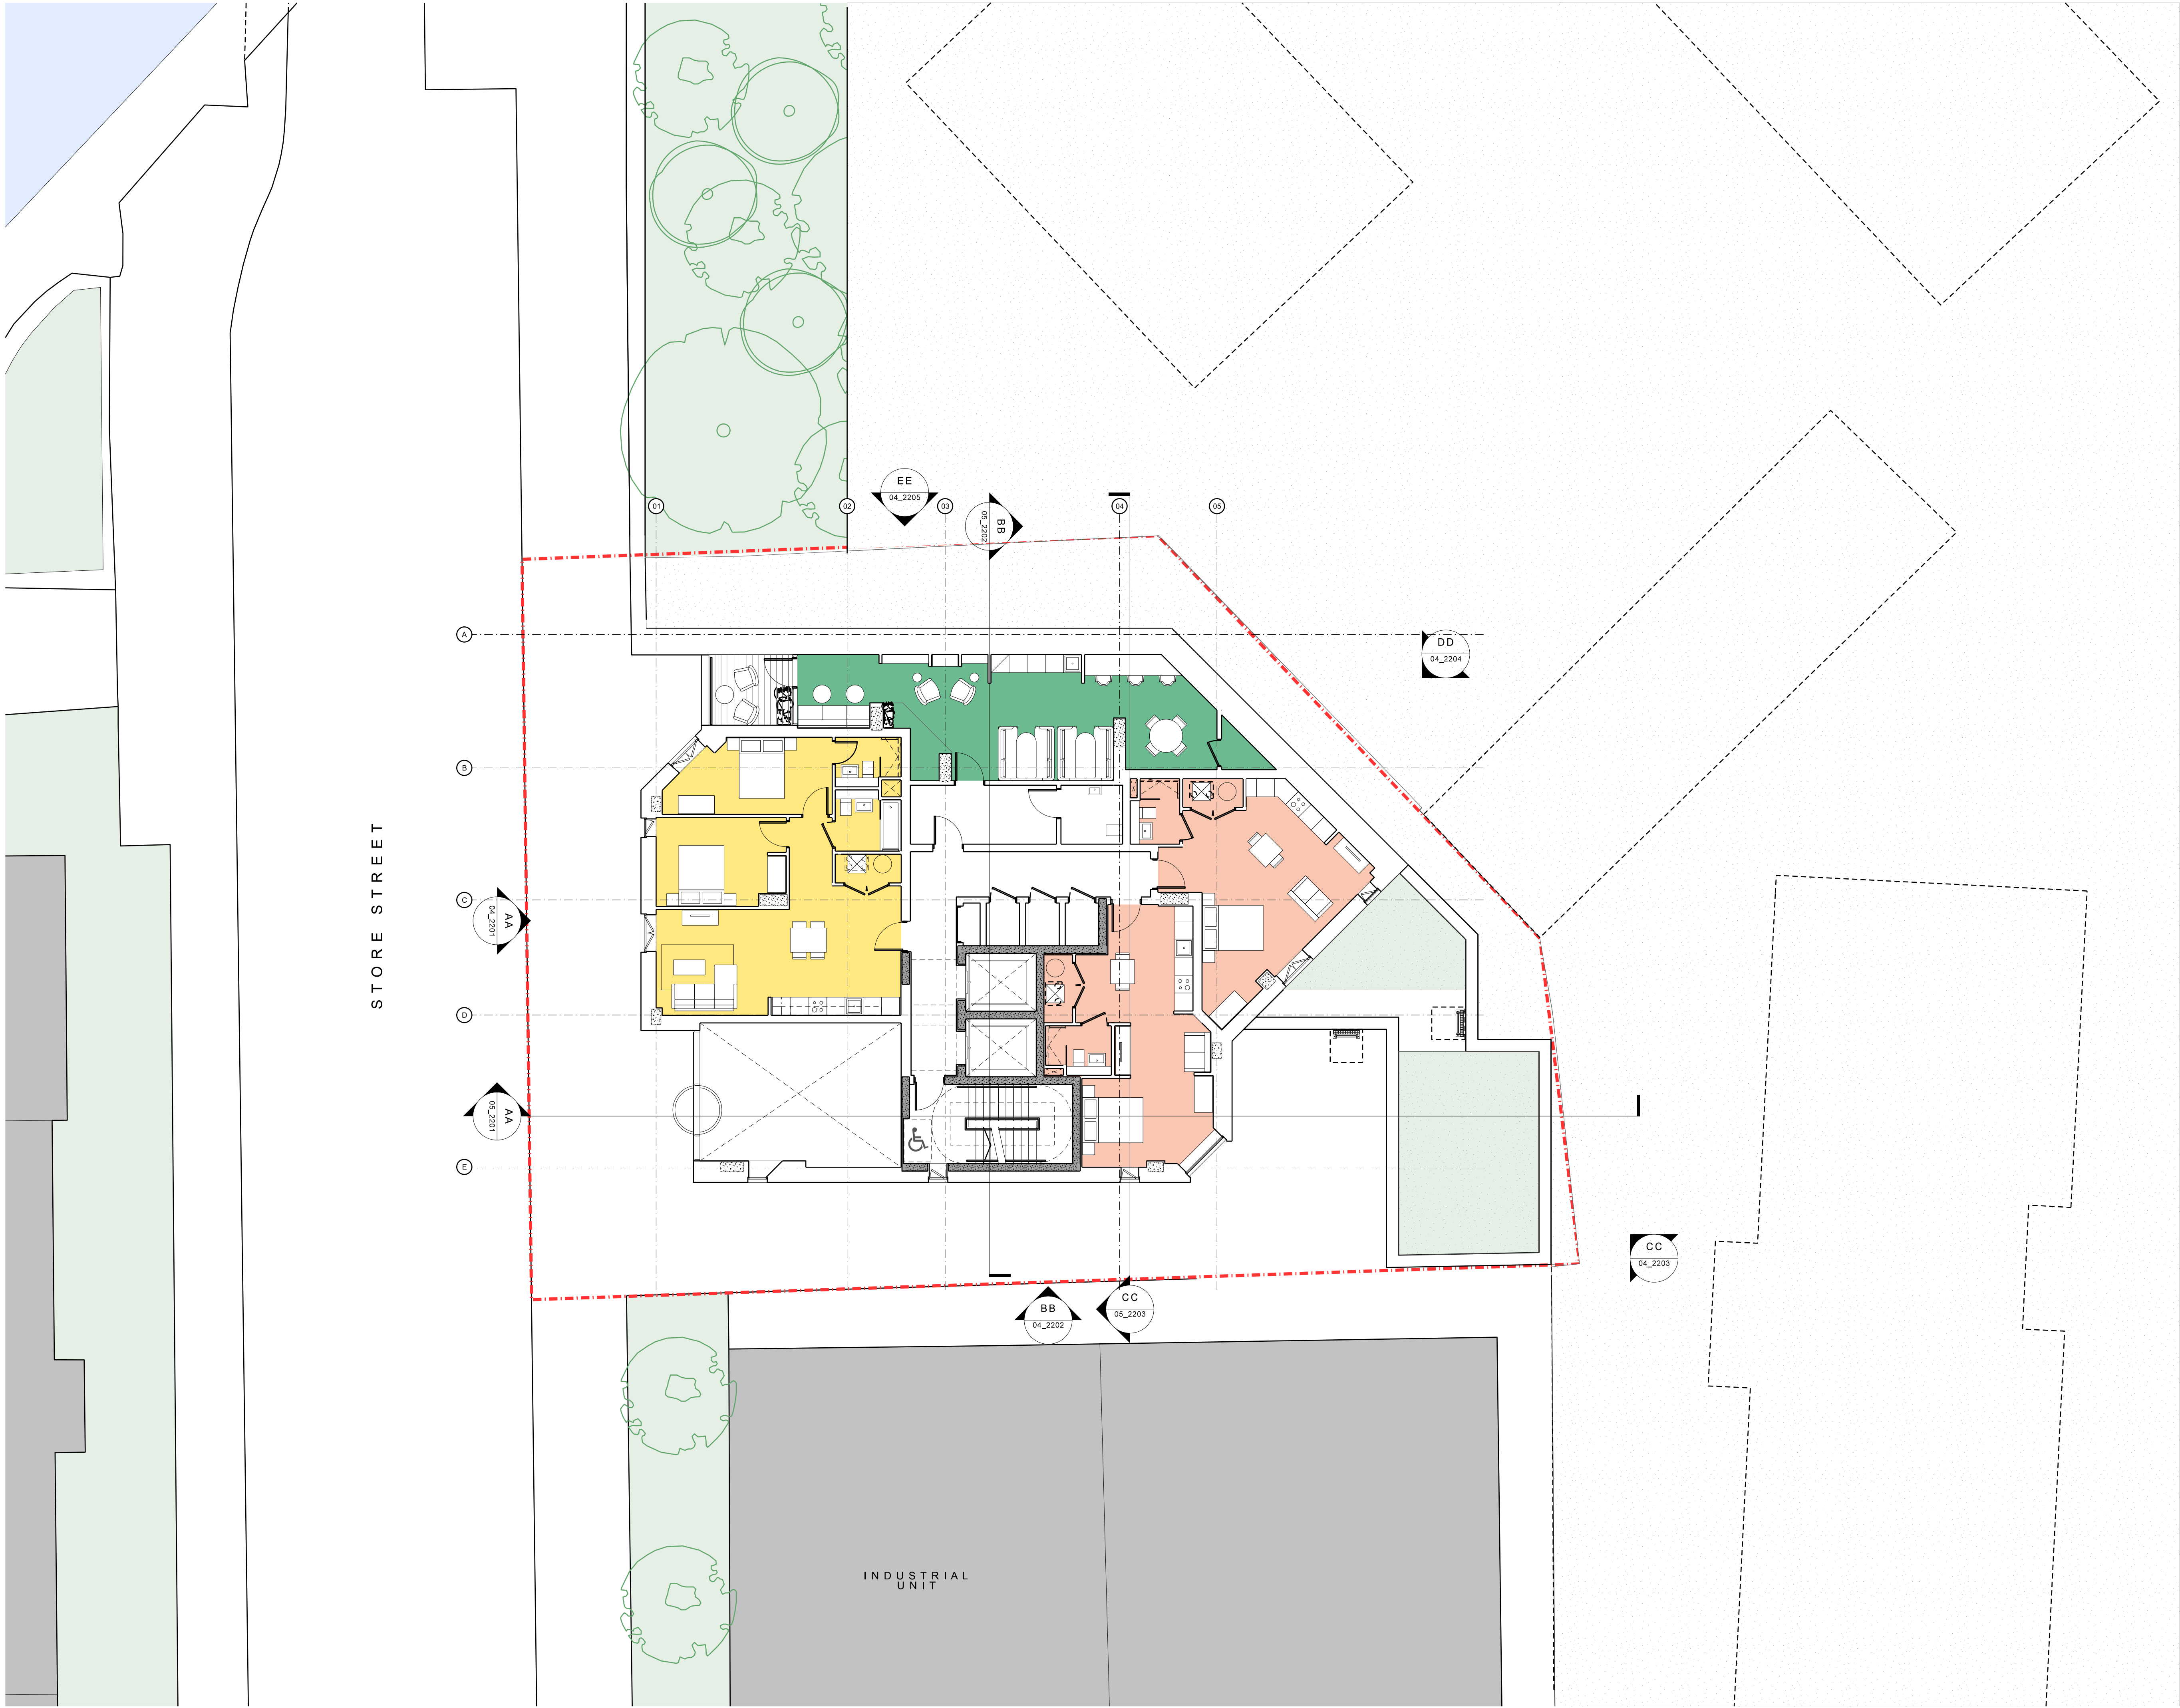

Copyright of this drawing is vested in 5plus Architects and it must not be copied or reproduced without written consent. Figures shown are only to be taken from this drawing. Do not scale from this drawing.

All Contractors must take the site and are responsible for making and providing all dimensions needed to their work. 5plus Architects are to be advised of any variation between drawings and site conditions.

5plus Architects shall drawings based on their only and should not be interpreted for interpretation.

All dimensions and levels should be fixed only from those values stated in text, on the drawings.

CONSTRUCTION - It is considered that the proposed works are within the scope of a competent Contractor and as such no contract documents have been provided, refer to relevant First Schedule Designers Risk Assessment.

KEY PLAN:

- Application Boundary
- Studio
- One Bed Apartment
- Two Bed Apartment
- Two Bed Duplex
- Three Bed Duplex
- Reception
- Resident's Lounge
- Refuse / Cycle Store
- Plant Space
- Terrace
- Green Roof

NOTE: Site and boundary information based on survey S20-SS1-F provided by Geo UK Ltd. 14/01/21. Further detail for surrounding buildings based on Ordnance Survey data and leasehold information where access to survey private land was not permitted.

G 04/05/22 Issued for planning
F 28/04/22 Issued for planning
E 16/06/21 Issued for planning
D 01/06/21 Issued for information
C 27/05/21 Issued for information
B 20/04/21 Issued for information
A 29/03/21 Issued for information

REV: DATE: DETAILS:

5plus architects

Manchester, 0161 228 0211
Fourth Floor, The Hive, 47 Lever Street,
Manchester M1 1FN

London, 0207 253 7644
The Leather Market, Weston Street,
London SE1 3ER
5plusarchitects.com

PROJECT:
M1 Piccadilly
Store Street
TITLE:
Proposed General Arrangement Plans
First Floor
SCALE: 1:100 @ A1
ORIGIN DATE: 22/10/20
DRAWN: MS
CHECKED: PN
STATUS:
Planning
PROJECT: 05868_ B1_02_2201
DRAWING NO:
REV: G