


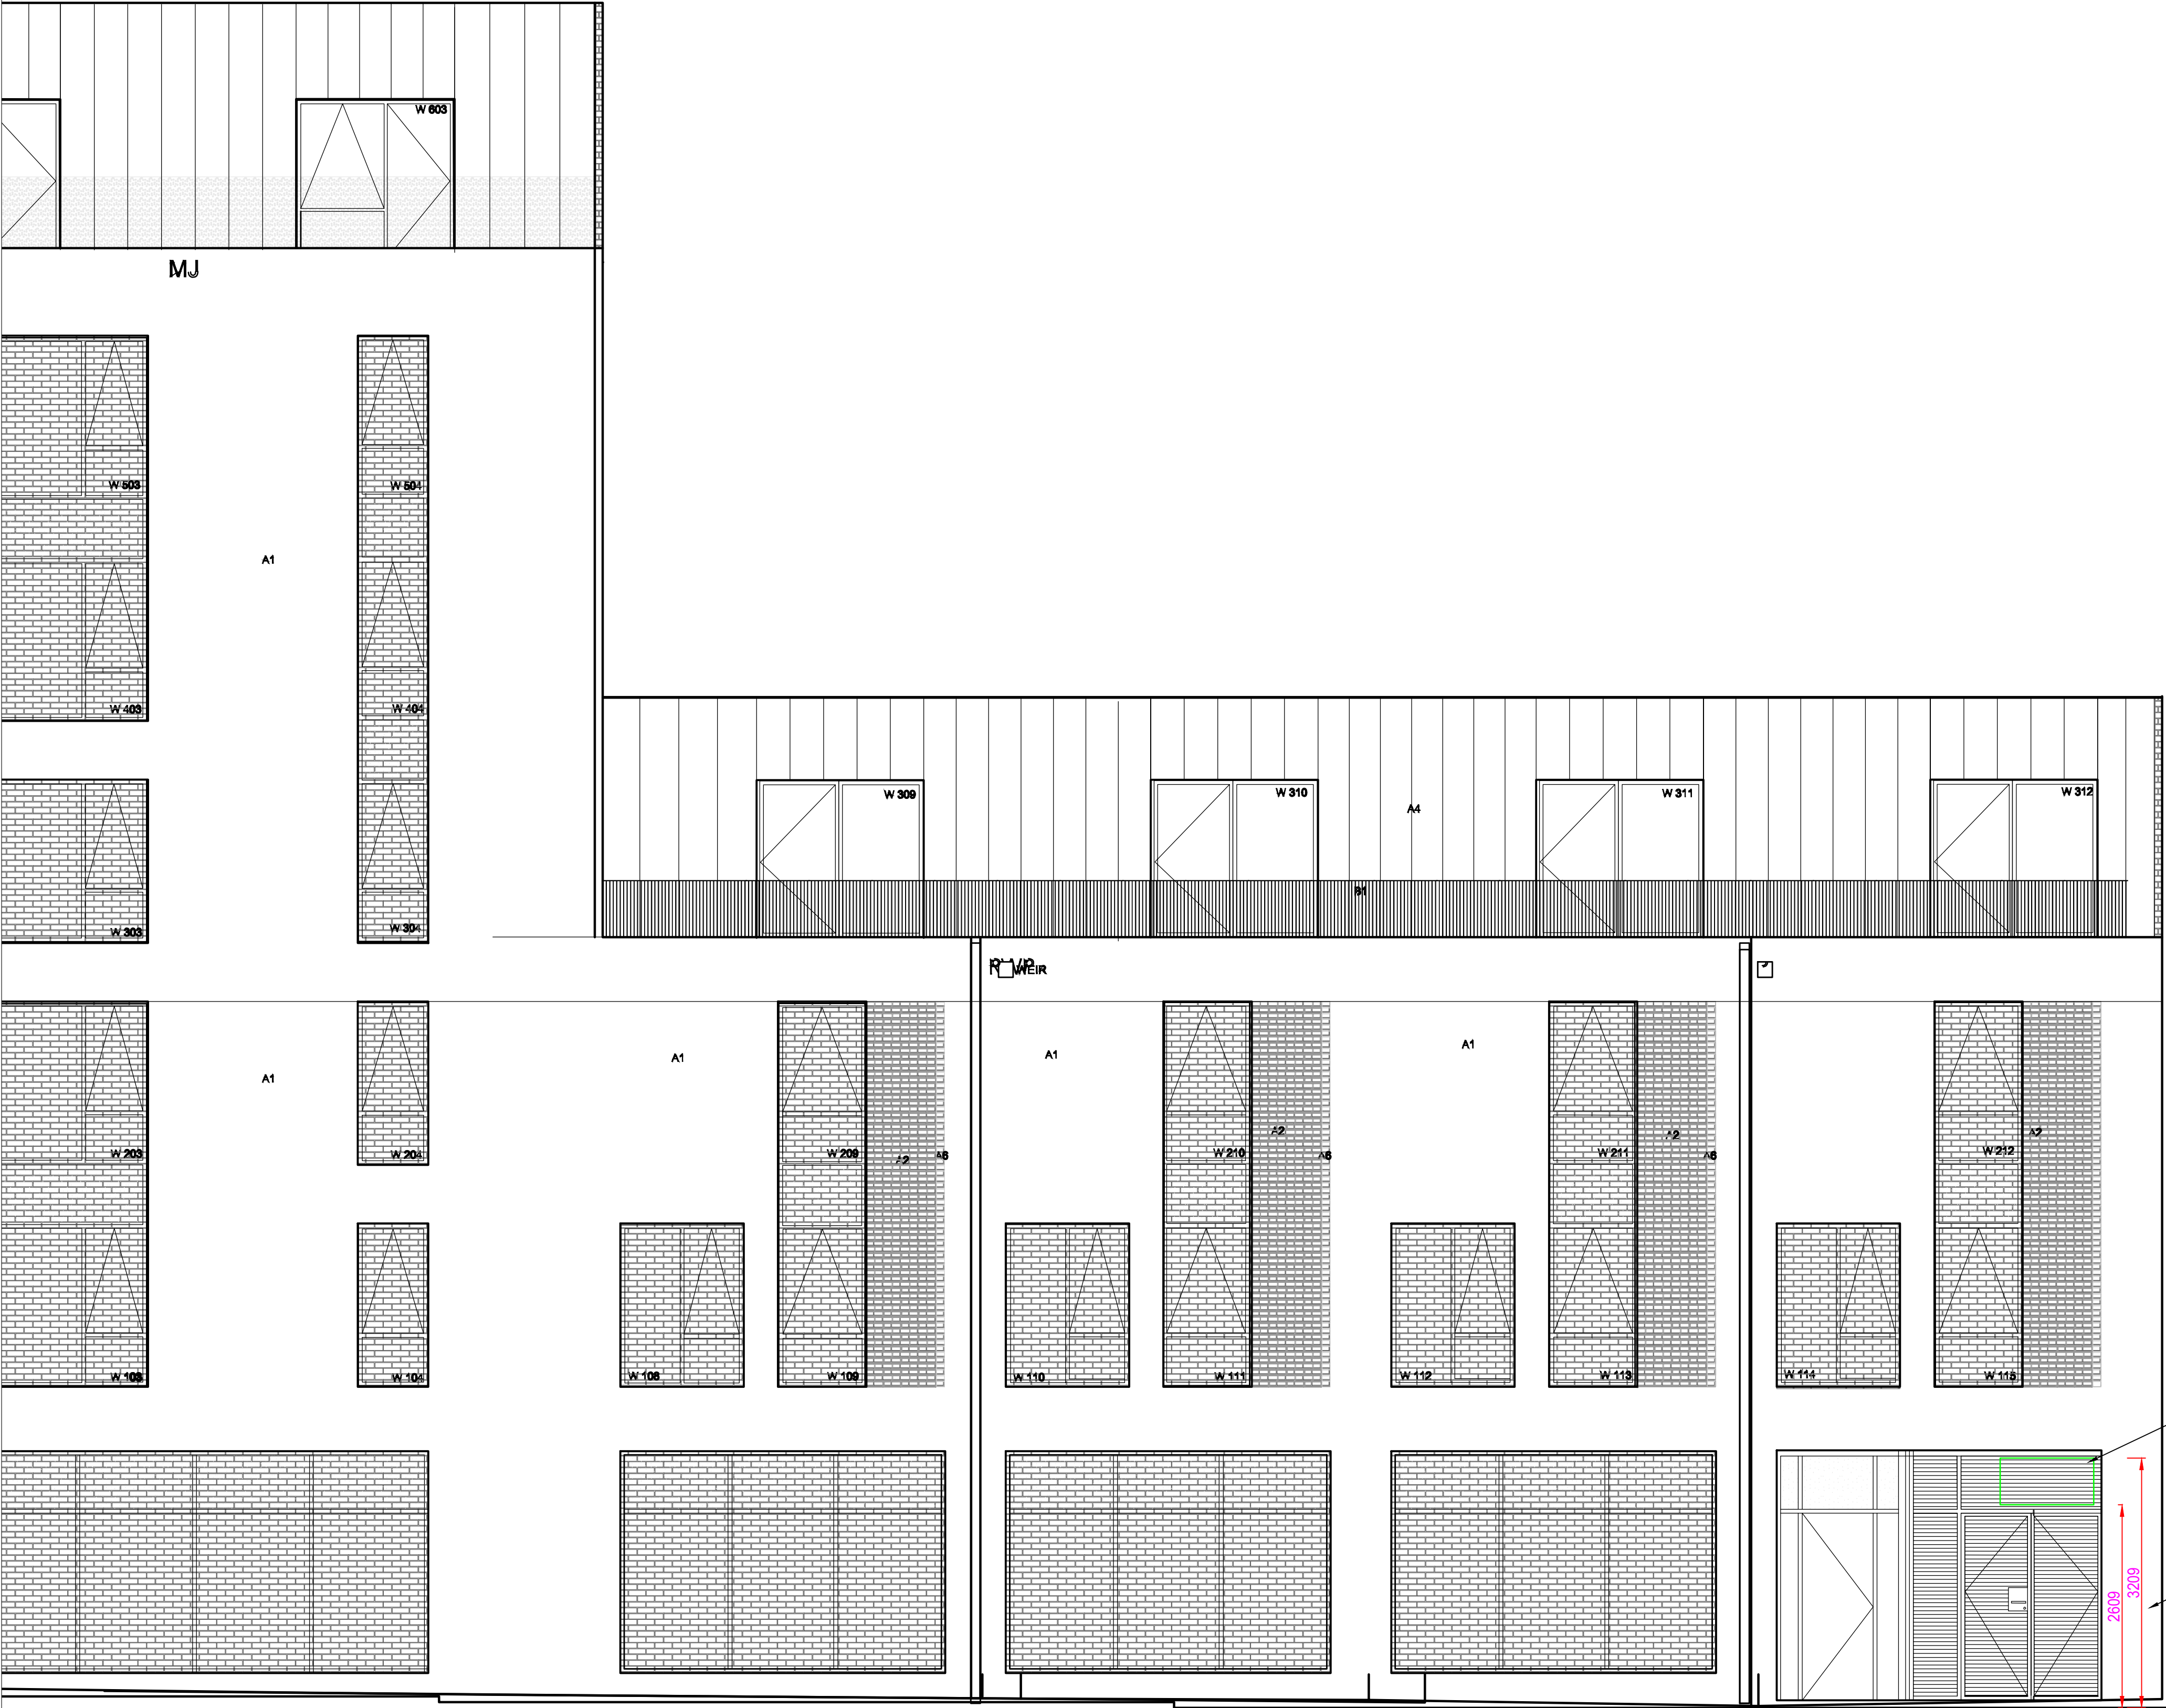

Cotton Street Part Elevation

Revisions		
Rev	Date	Comments

 Jigsaw Mechanical, Electrical and Environmental Solutions Limited 53 Bluebell Road, Kingsnorth, Ashford, Kent TN23 3BJ +44 (0) 7881 790268	Drawing title: Kitchen Ventilation System		
	Drawing Description: Planning Drawing - Part Cotton Street Elevation		
email: drawings@jigsawmees.co.uk - web: www.jigsawmees.co.uk		Scale: 1:50 @ A1	Drawn By:
Client: Second City		Date: April 2021	
Project: Second City, Cotton Square, Manchester, M4 5AW		Drawing Number: 2242 M/103	Rev: 0