



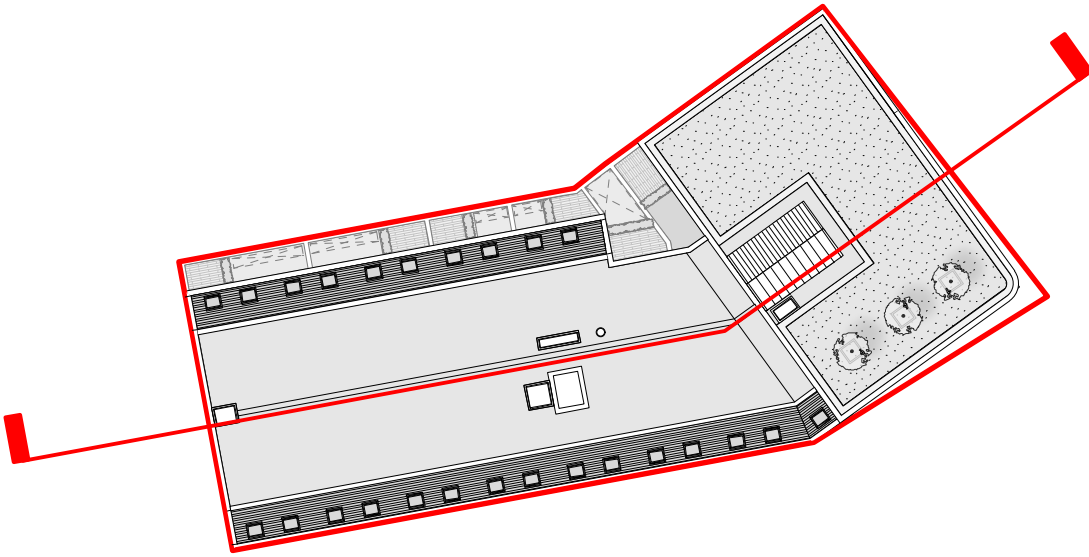

KEY

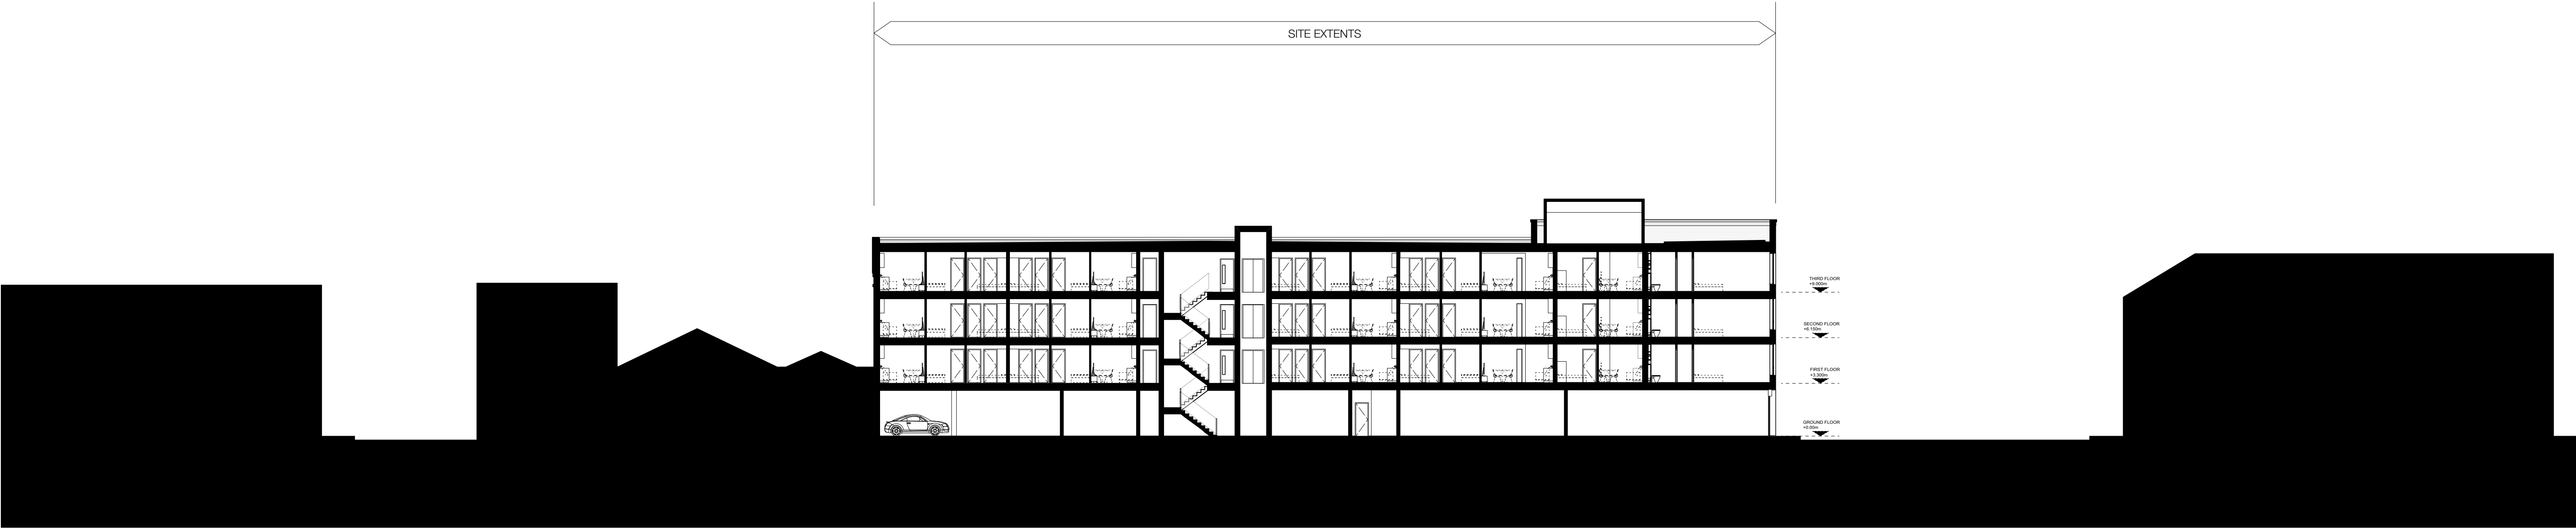

PROPOSED SITE SECTION AA
1:200 @ A1

IMPORTANT NOTES:					CLIENT: VIEWS PROJECT: NEW RESIDENTIAL DEVELOPMENT ADDRESS: 98 WILMSLOW ROAD, RUSHOLME DRAWING TITLE: PROPOSED SITE SECTION AA SCALE: 1:200 @ A1 DATE: APRIL 2021 DRAWING NO: A454_P_400A		OLLIER SMURTHWAITE ARCHITECTS 40 King Street, Manchester, M2 6BA T 0161 883 0838 F 0161 883 0839 E mail@olliersmurthwaite.com
A	25.03.22	AMENDED ROOF PITCH					
REVISION	DATE	DESCRIPTION					

© Copyright Ollier Smurthwaite Architects