


No. Windows	32x	32x	64x	32x	32x	64x	72x	9x	16x	3x	1x	7x	8x	1x	1x	17x	1x	1x	1x	2x	64x
Type Reference	Type A (L)	Type A (R)	Type B	Type C (L)	Type C (R)	Type D	Type E	Type F	Type G	Type H	Type I	Type J	Type K	Type L	Type M	Type N	Type P	Type Q	Type R	Type S	Type D5
W x H Size	1,536 x 1,090	1,536 x 1,090	1,685x680	1,690x1,417	1,690x1,417	2,752 x 2,467	1,417 x 810	2,054 x 750	1,754 x 2,467	1,010 x 365	1,248 x 2,341	2,426 x 2,341	1,536 x 1,091	1,096 x 875	2,336 x 850	1,200 x 600	4,735 x 530	6,454 x 650	1,500 x 1,500	2,054 x 936	2,100 x 810
Fire Rating	N/A	N/A	N/A	N/A	N/A	N/A	N/A	N/A	N/A	N/A	N/A	N/A	N/A	N/A	N/A	N/A	N/A	N/A	N/A	N/A	
Security Rating	PAS:24	PAS:24	PAS:24	PAS:24	PAS:24	PAS:24	PAS:24	PAS:24	PAS:24	PAS:24	PAS:24	PAS:24	PAS:24	PAS:24	PAS:24	PAS:24	PAS:24	PAS:24	PAS:24	PAS:24	
Thermal Performance	1.4W/m2K	1.4W/m2K	1.4W/m2K	1.4W/m2K	1.4W/m2K	1.4W/m2K	1.4W/m2K	1.4W/m2K	1.4W/m2K	1.4W/m2K	1.4W/m2K	1.4W/m2K	1.4W/m2K	1.4W/m2K	1.4W/m2K	1.4W/m2K	1.4W/m2K	1.4W/m2K	1.4W/m2K	1.4W/m2K	1.4W/m2K
Trickle vent rates	8000	3000	12000	12000	12000	12000	12000	12000	12000	12000	12000	12000	12000	12000	12000	12000	12000	12000	12000	12000	
Accessories	Windows fitted withpermanent restrictors and push button keyless window lock handles	Windows fitted withpermanent restrictors and push button keyless window lock handles	Windows fitted withpermanent restrictors and push button keyless window lock handles	Windows fitted withpermanent restrictors and push button keyless window lock handles	Windows fitted withpermanent restrictors and push button keyless window lock handles	Windows fitted withpermanent restrictors and push button keyless window lock handles	Windows fitted withpermanent restrictors and push button keyless window lock handles	Windows fitted withpermanent restrictors and push button keyless window lock handles	Windows fitted withpermanent restrictors and push button keyless window lock handles	Windows fitted withpermanent restrictors and push button keyless window lock handles	Windows fitted withpermanent restrictors and push button keyless window lock handles	Windows fitted withpermanent restrictors and push button keyless window lock handles	Windows fitted withpermanent restrictors and push button keyless window lock handles	Windows fitted withpermanent restrictors and push button keyless window lock handles	Windows fitted withpermanent restrictors and push button keyless window lock handles	Windows fitted withpermanent restrictors and push button keyless window lock handles					
Specialist Performance													FR30								
Finish	white PVCu window sections	white PVCu window sections	white PVCu window sections	white PVCu window sections	white PVCu window sections	white PVCu window sections	white PVCu window sections	white PVCu window sections	white PVCu window sections	white PVCu window sections	white PVCu window sections	white PVCu window sections	white PVCu window sections	white PVCu window sections	white PVCu window sections	white PVCu window sections	white PVCu window sections	white PVCu window sections	white PVCu window sections	white PVCu window sections	white PVCu window sections
Colour	Ral 7016 external face	Ral 7016 external face	Ral 7016 external face	Ral 7016 external face	Ral 7016 external face	Ral 7016 external face	Ral 7016 external face	Ral 7016 external face	Ral 7016 external face	Ral 7016 external face	Ral 7016 external face	Ral 7016 external face	Ral 7016 external face	Ral 7016 external face	Ral 7016 external face	Ral 7016 external face	Ral 7016 external face	Ral 7016 external face	Ral 7016 external face	Ral 7016 external face	Ral 7016 external face
Description	Kitchen Window	Kitchen Window	Bathroom Window	Bedroom Window	Bedroom Window	Living Room Windows	Bedroom Window	Stair Core Windows	Living Room / Bedroom Windows	Ground Floor Window	Ground Floor Window	Ground Floor Window	Bathroom Window	Ground Floor Window	Ground Floor Window	Bedroom	Roof - lift motor room Window	Roof - lift motor room Window	Roof - lift motor room Window	Stair Core	Flat to balcony door
Features	Painted white fanlight	Painted white fanlight	Painted white fanlight	Remove and reinstate secondary glazing	Remove and reinstate secondary glazing	Spandrel panels beaded into the window frames. Check plans and elevations for handling	Remove and reinstate secondary glazing	Spandrel panels beaded into the window frames. Check plans and elevations for handling	Spandrel panels beaded into the window frames. Check plans and elevations for handling		Spandrel panels beaded into the window frames. Check plans and elevations for handling	Spandrel panels beaded into the window frames. Check plans and elevations for handling	Spandrel panels beaded into the window frames. Check plans and elevations for handling								Spandrel panels beaded into the door frames
Notes	Check plans and elevations for handling	Check plans and elevations for handling	Check plans and elevations for handling	Check plans and elevations for handling	Check plans and elevations for handling	Check plans and elevations for handling	Check plans and elevations for handling	Check plans and elevations for handling	Check plans and elevations for handling	Check plans and elevations for handling	Check plans and elevations for handling	Check plans and elevations for handling	Check plans and elevations for handling	Check plans and elevations for handling	Check plans and elevations for handling	Check plans and elevations for handling	Check plans and elevations for handling	Check plans and elevations for handling	Check plans and elevations for handling	Check plans and elevations for handling	Check plans and elevations for handling

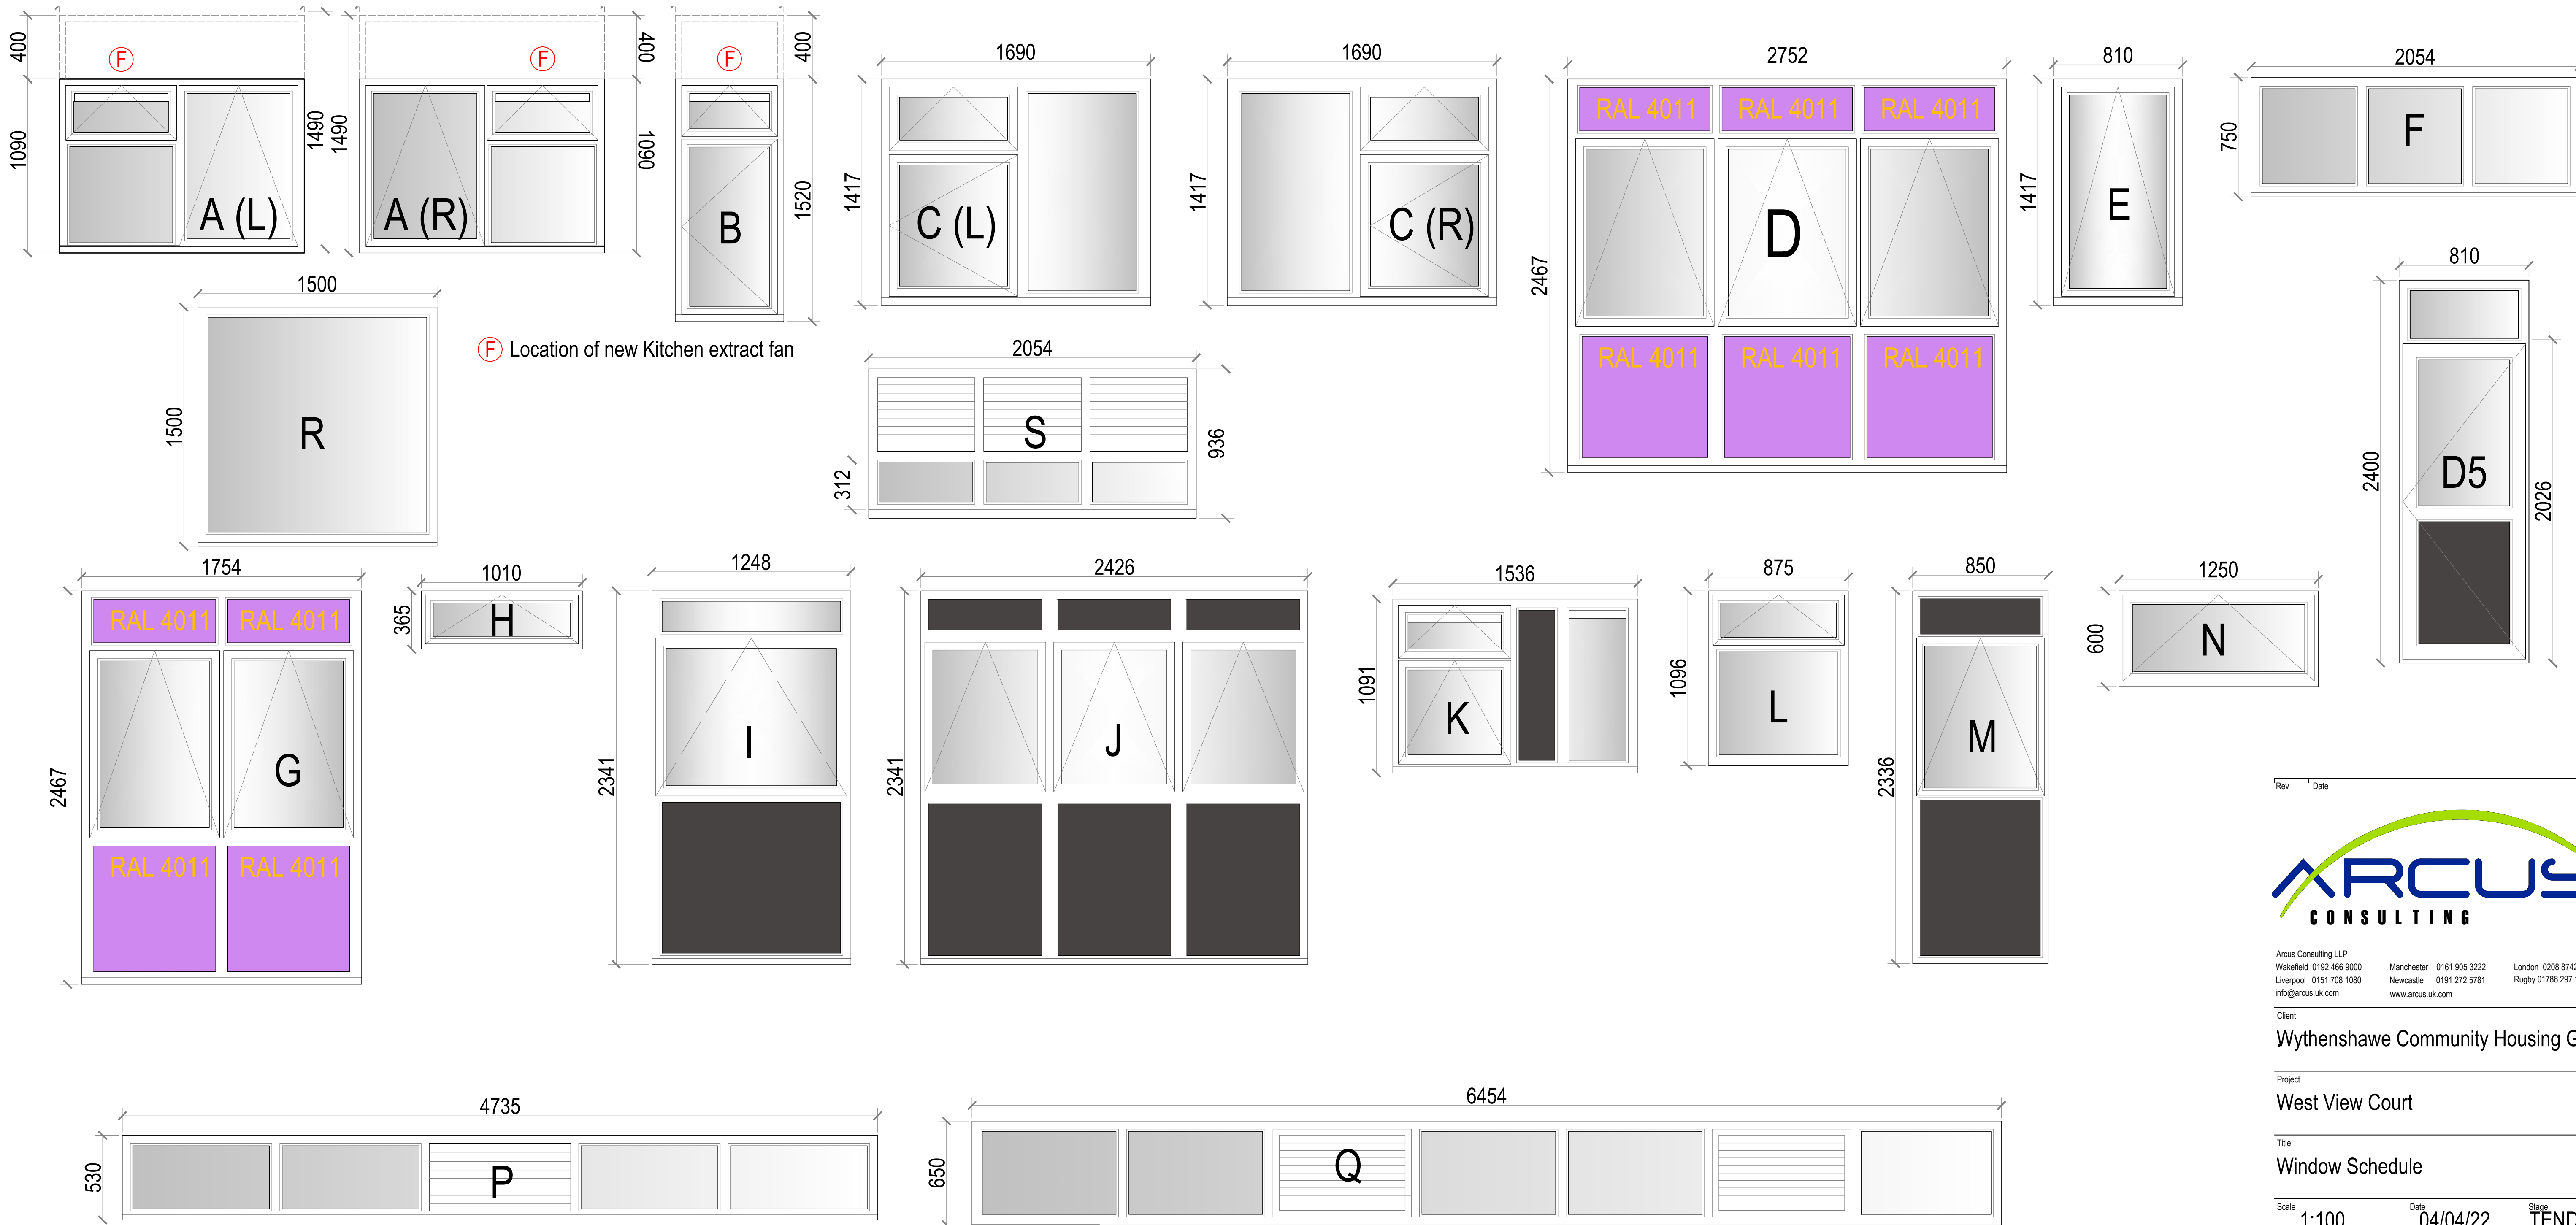

Rev _____ Date _____



Arcus Consulting LLP
Wakefield 0192 466 9000
Liverpool 0151 708 1080
Info@arcus.uk.com

Manchester 0161 905 3222
Newcastle 0191 272 5781
www.arcus.uk.com

London 0208 8742 2512
Rugby 01788 297 127

Client _____

Wythenshawe Community Housing Group

Project _____

West View Court

Title _____

Window Schedule

Scale 1:100 Date 04/04/22 Stage TENDER

Job No P6584 Drawing No 05 Rev _____

Drawn SPO Approved _____

This drawing is the copyright of Arcus. Contractors must check all dimensions on site. Do not scale the drawings. Only figured dimensions are to be worked to.