


10/03/2022 16:05:56

A7

LEVEL 03 PLAN

1 : 200

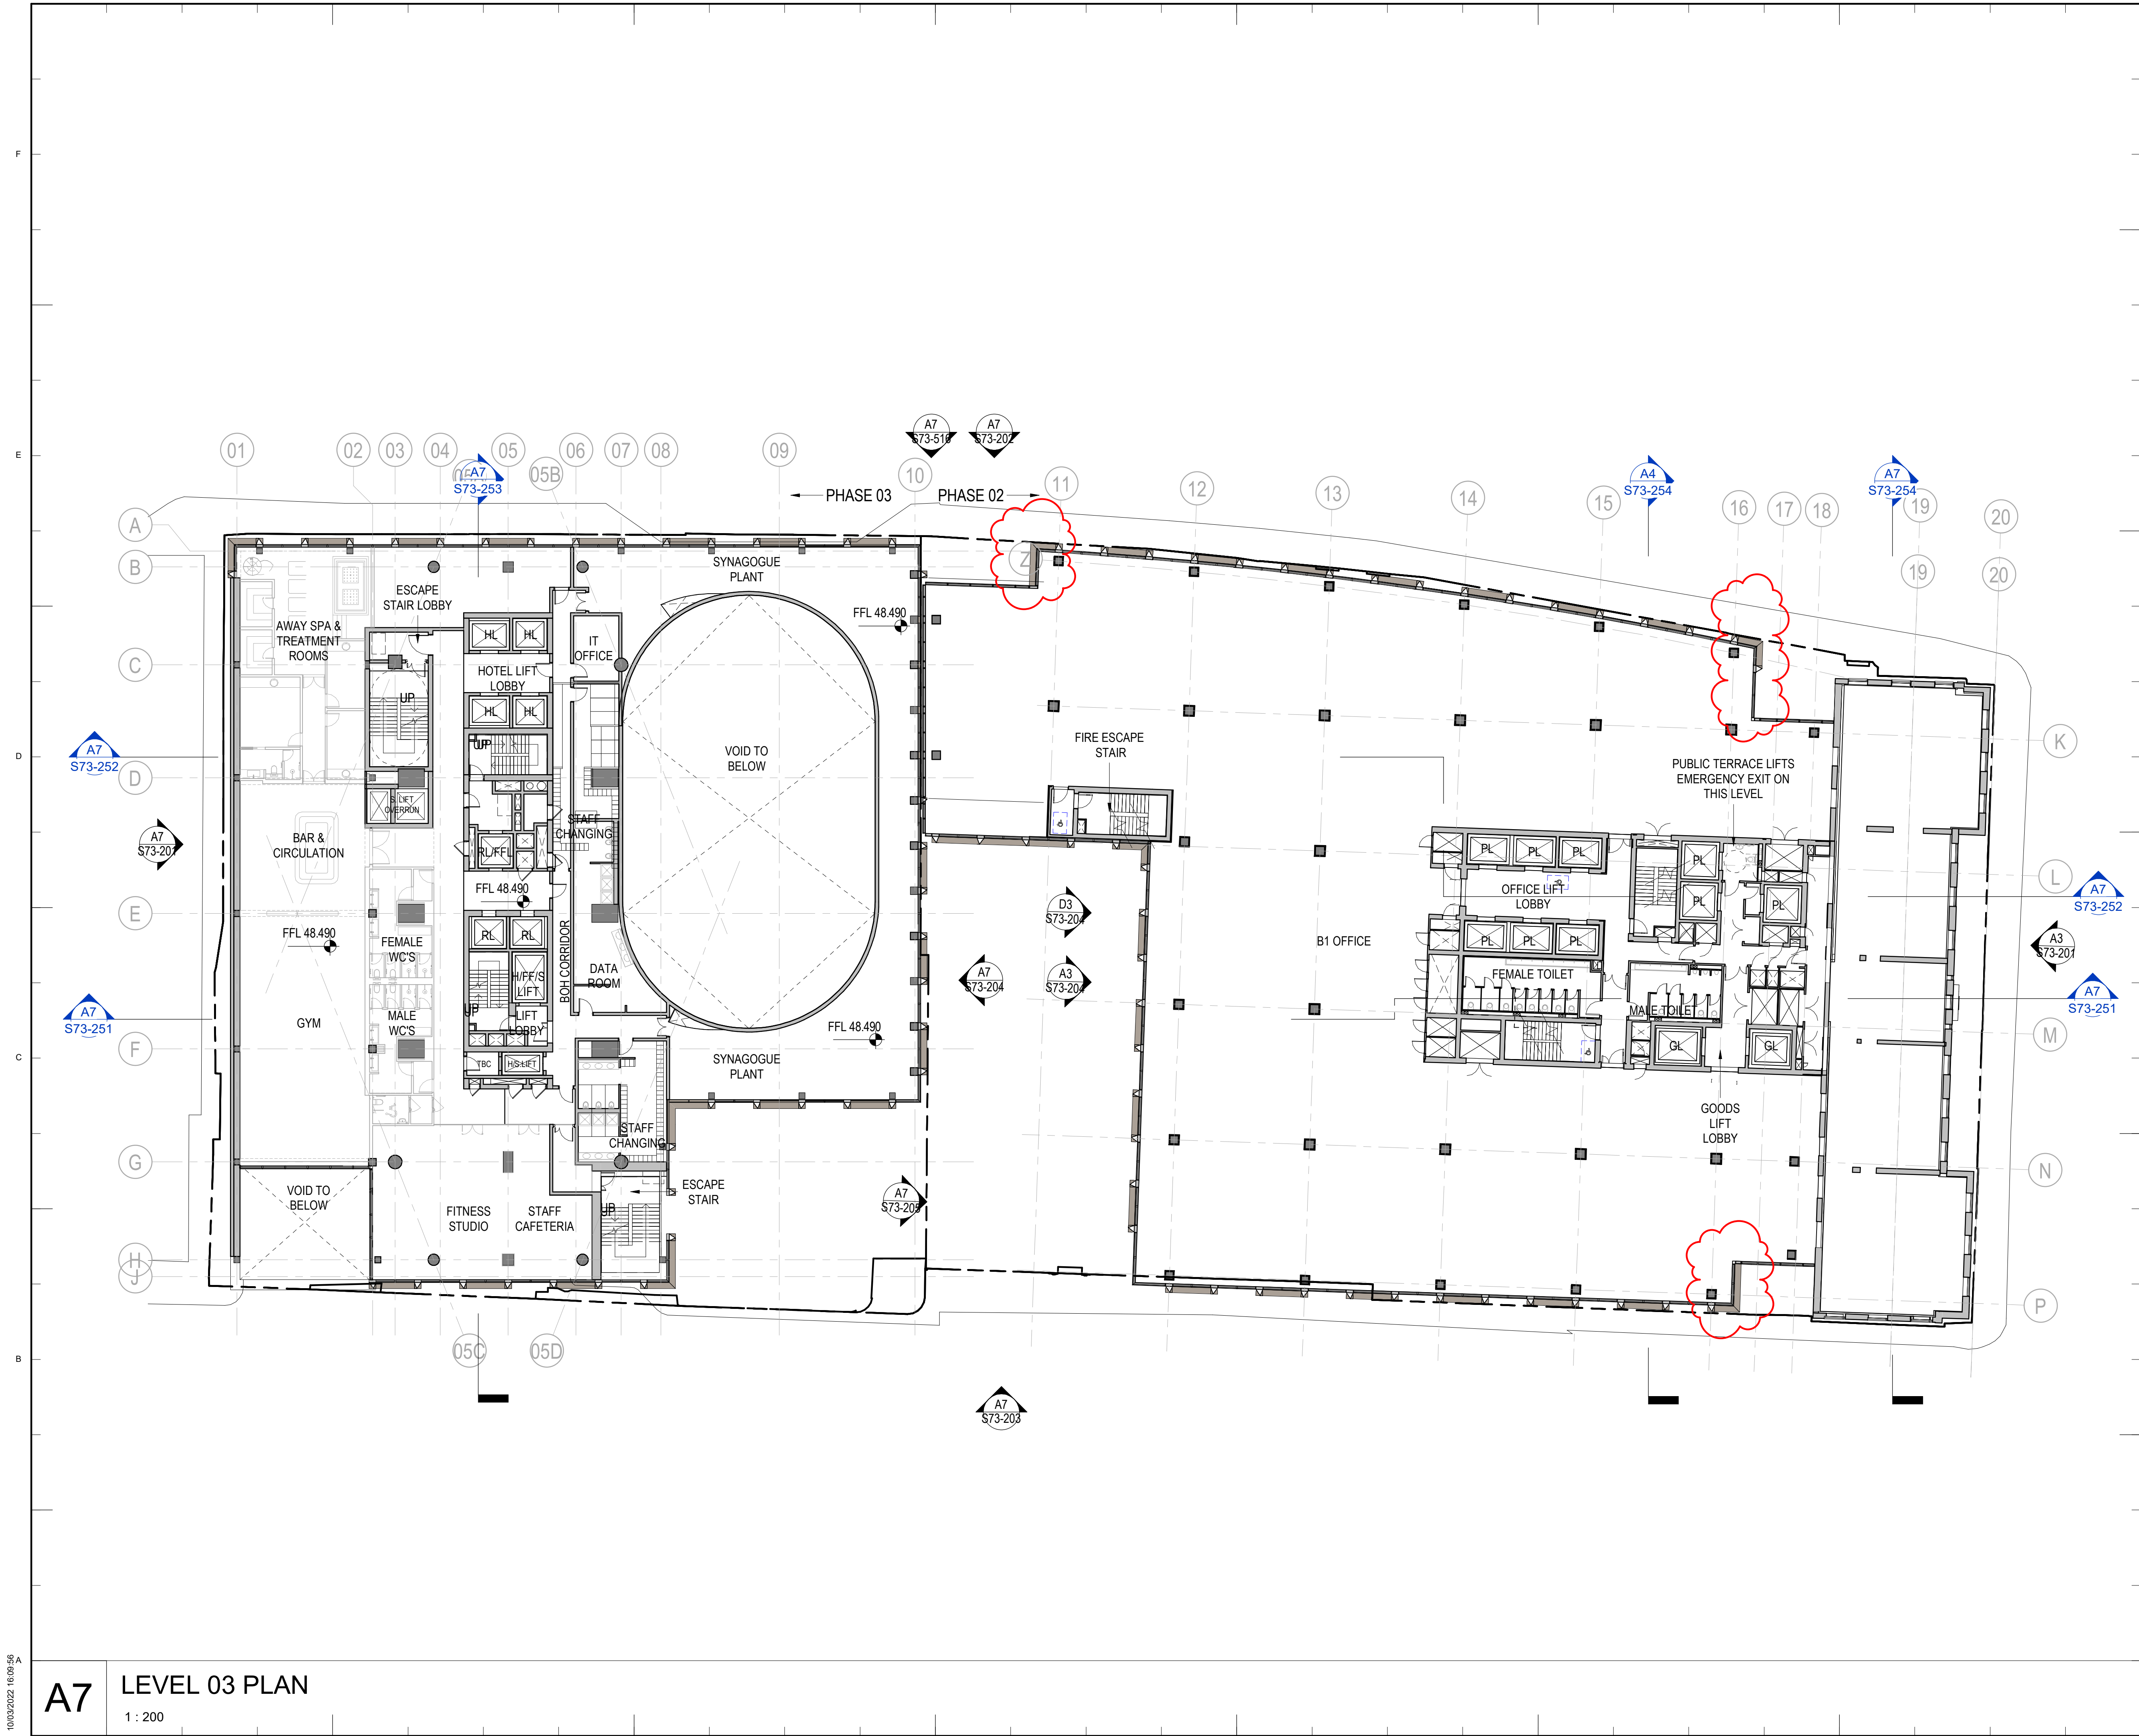

Key Plan

General Notes

P04	04/03/22	S96A Planning Update
P03	06/09/21	S73 Submission
P02	20/08/21	S73 Submission DRAFT
P01	15/11/19	S73 Submission
NO:	DATE:	ISSUE:

Status

FOR INFORMATION

Interior Designer	Synagogue Consultant	Design Consultant
ROWLER JAMES BRINDLEY	FDG forthames design group	
Civil Engineer	McCurtins	
Services Engineer	HOARE LEA (H)	
Fire Engineer	DESIGN FIRE	
Client	ST!M	Landscape Designer
		p-10
Architect	SOM Skidmore, Owings & Merrill, Inc. The Broadgate Tower, 20 Primrose Street London EC2A 2EW, UK Tel: +44 (0)20 7798 1000 Fax: +44 (0)20 7798 1100	Project Manager
		zerum

Project Name

ST. MICHAELS DEVELOPMENT, MANCHESTER

Drawing Title

LEVEL 03 GA PLAN

Project No	Drawing No	Revision
0601	S73-106	P04
Scale @ A0	As indicated	

© COPYRIGHT SKIDMORE, OWINGS & MERRILL (EUROPE) LLP. 2021

hodd+partners