



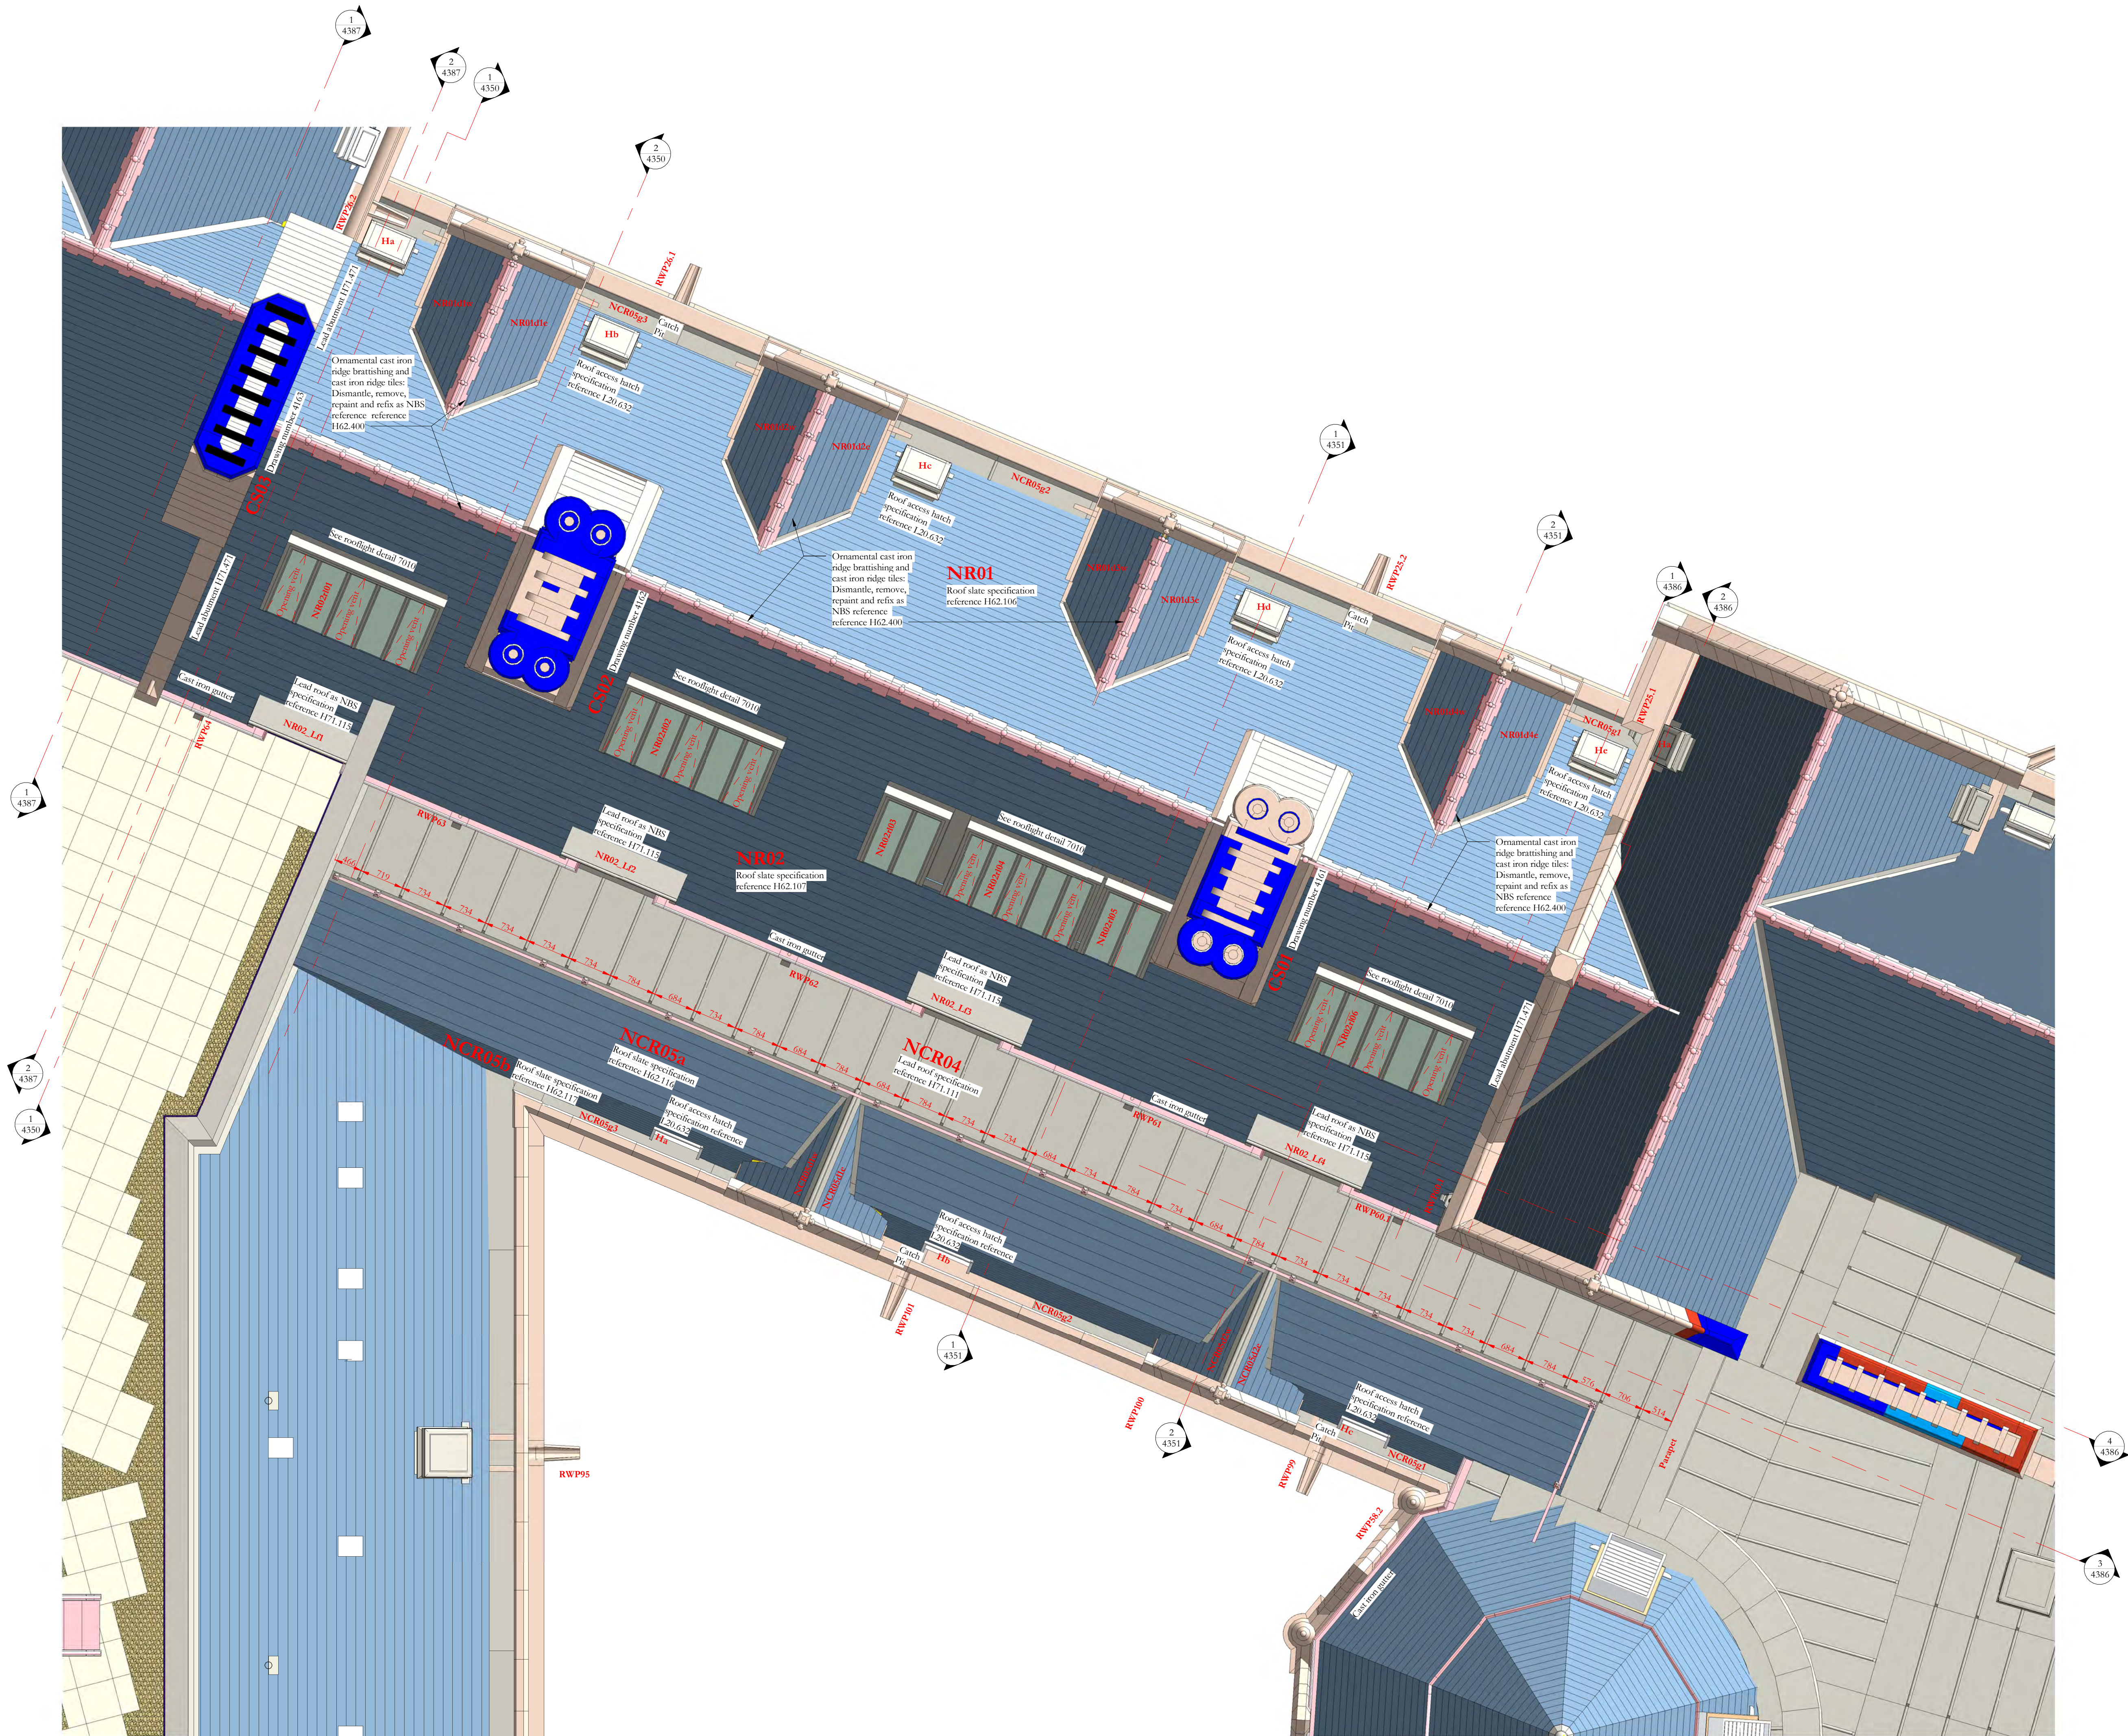

Scale Bars to be used as guidance only - refer to sheet size below									
1:100	mm	1000	2000	3000	4000	5000	6000	7000	8000
1:200	mm	1000	2000	3000	4000	5000	6000	7000	8000
1:500	m	10	20	30	40	50	60	70	80
1:1250	m	10	20	30	40	50	60	70	80

Notes:
Drawings are based on survey data and may not accurately represent what is physically present.
Do not scale from this drawing. All dimensions are to be verified on site before proceeding with the work.
All dimensions are in millimeters unless noted otherwise.
Purcell shall be notified in writing of any discrepancies.

Key Plan

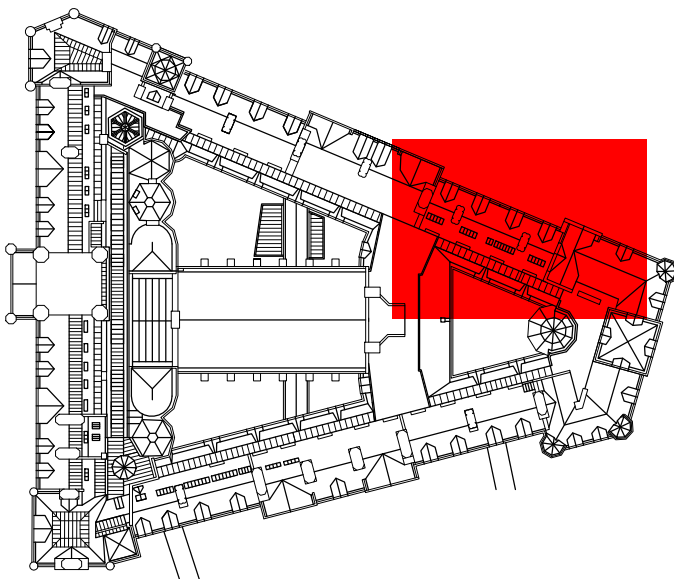

Revision 05
Gantry removed from roof NCR04 and substituted with permanent guard rail fixed to edge of roof

Revision 04
Reissued for construction no change

Revision 03
Gantries added to NCR04
Sections 1/4386, 2/4386, 3/4386, 4/4386, 1/4387, and 2/4387 added

ISSUE	DATE	APPROVED	DRAWN	DESCRIPTION
05	19/02/2021	GR	TK	See note in revision cloud
04	07/05/2020	GR	TK	Re-issued for construction, see note in cloud
03	15/01/2020	GR	TK	See note above for details



Project Office, Town Hall, MANCHESTER M60 2L1
+44 (0) 7970 097 432
www.purcelluk.com

PROJECT STATUS	Riba Stage 5
CLIENT	Manchester City Council
PROJECT	Our Town Hall
DRAWING TITLE	General Arrangement Plan North Roofs
SIZE & SCALE	A1:As indicated
DRAWING STATUS	S4 - Construction

JOB NUMBER 236959

DRAWING NO. REV

OTH-PUR-TH-RF-DWG-A-4302 05

© PURCELL 2019. PURCELL IS THE TRADING NAME OF PURCELL ARCHITECTURE LTD.