



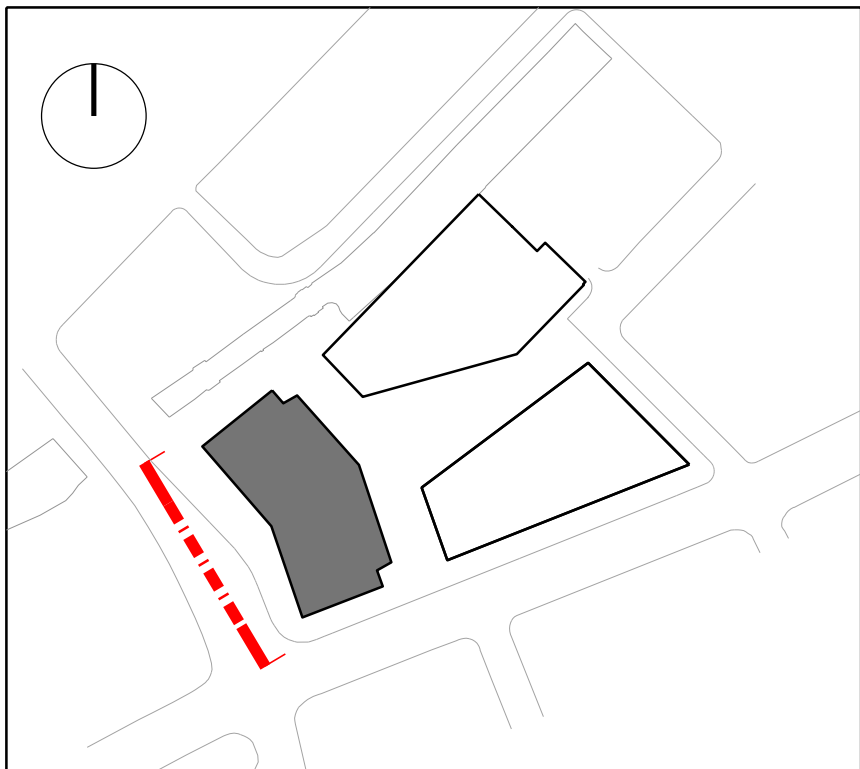


- MATERIAL KEY**
- 01 Full height clear glazed unit
 - 02 Clear glazed top hung window
 - 03 Opaque back-painted glazed unit
 - 04 Clear glass balustrade
 - 05 Matte finish brick cladding
 - 06 Glazed finish brick cladding
 - 07 Ground floor clear glazed curtain wall cladding
 - 08 Metal entrance gate
 - 09 Aluminium continuous louvre
 - 10 Indicative signage zone
 - 11 Glazed entrance doors
 - 12 Perforated aluminium panel
 - 13 Metal doors with perforated aluminium panels
 - 14 Metal mesh roller shutter door to car park entrance
 - 15 Exposed concrete column
 - 16 Concrete cladding with patterned finish
 - 17 Automated bi-fold door

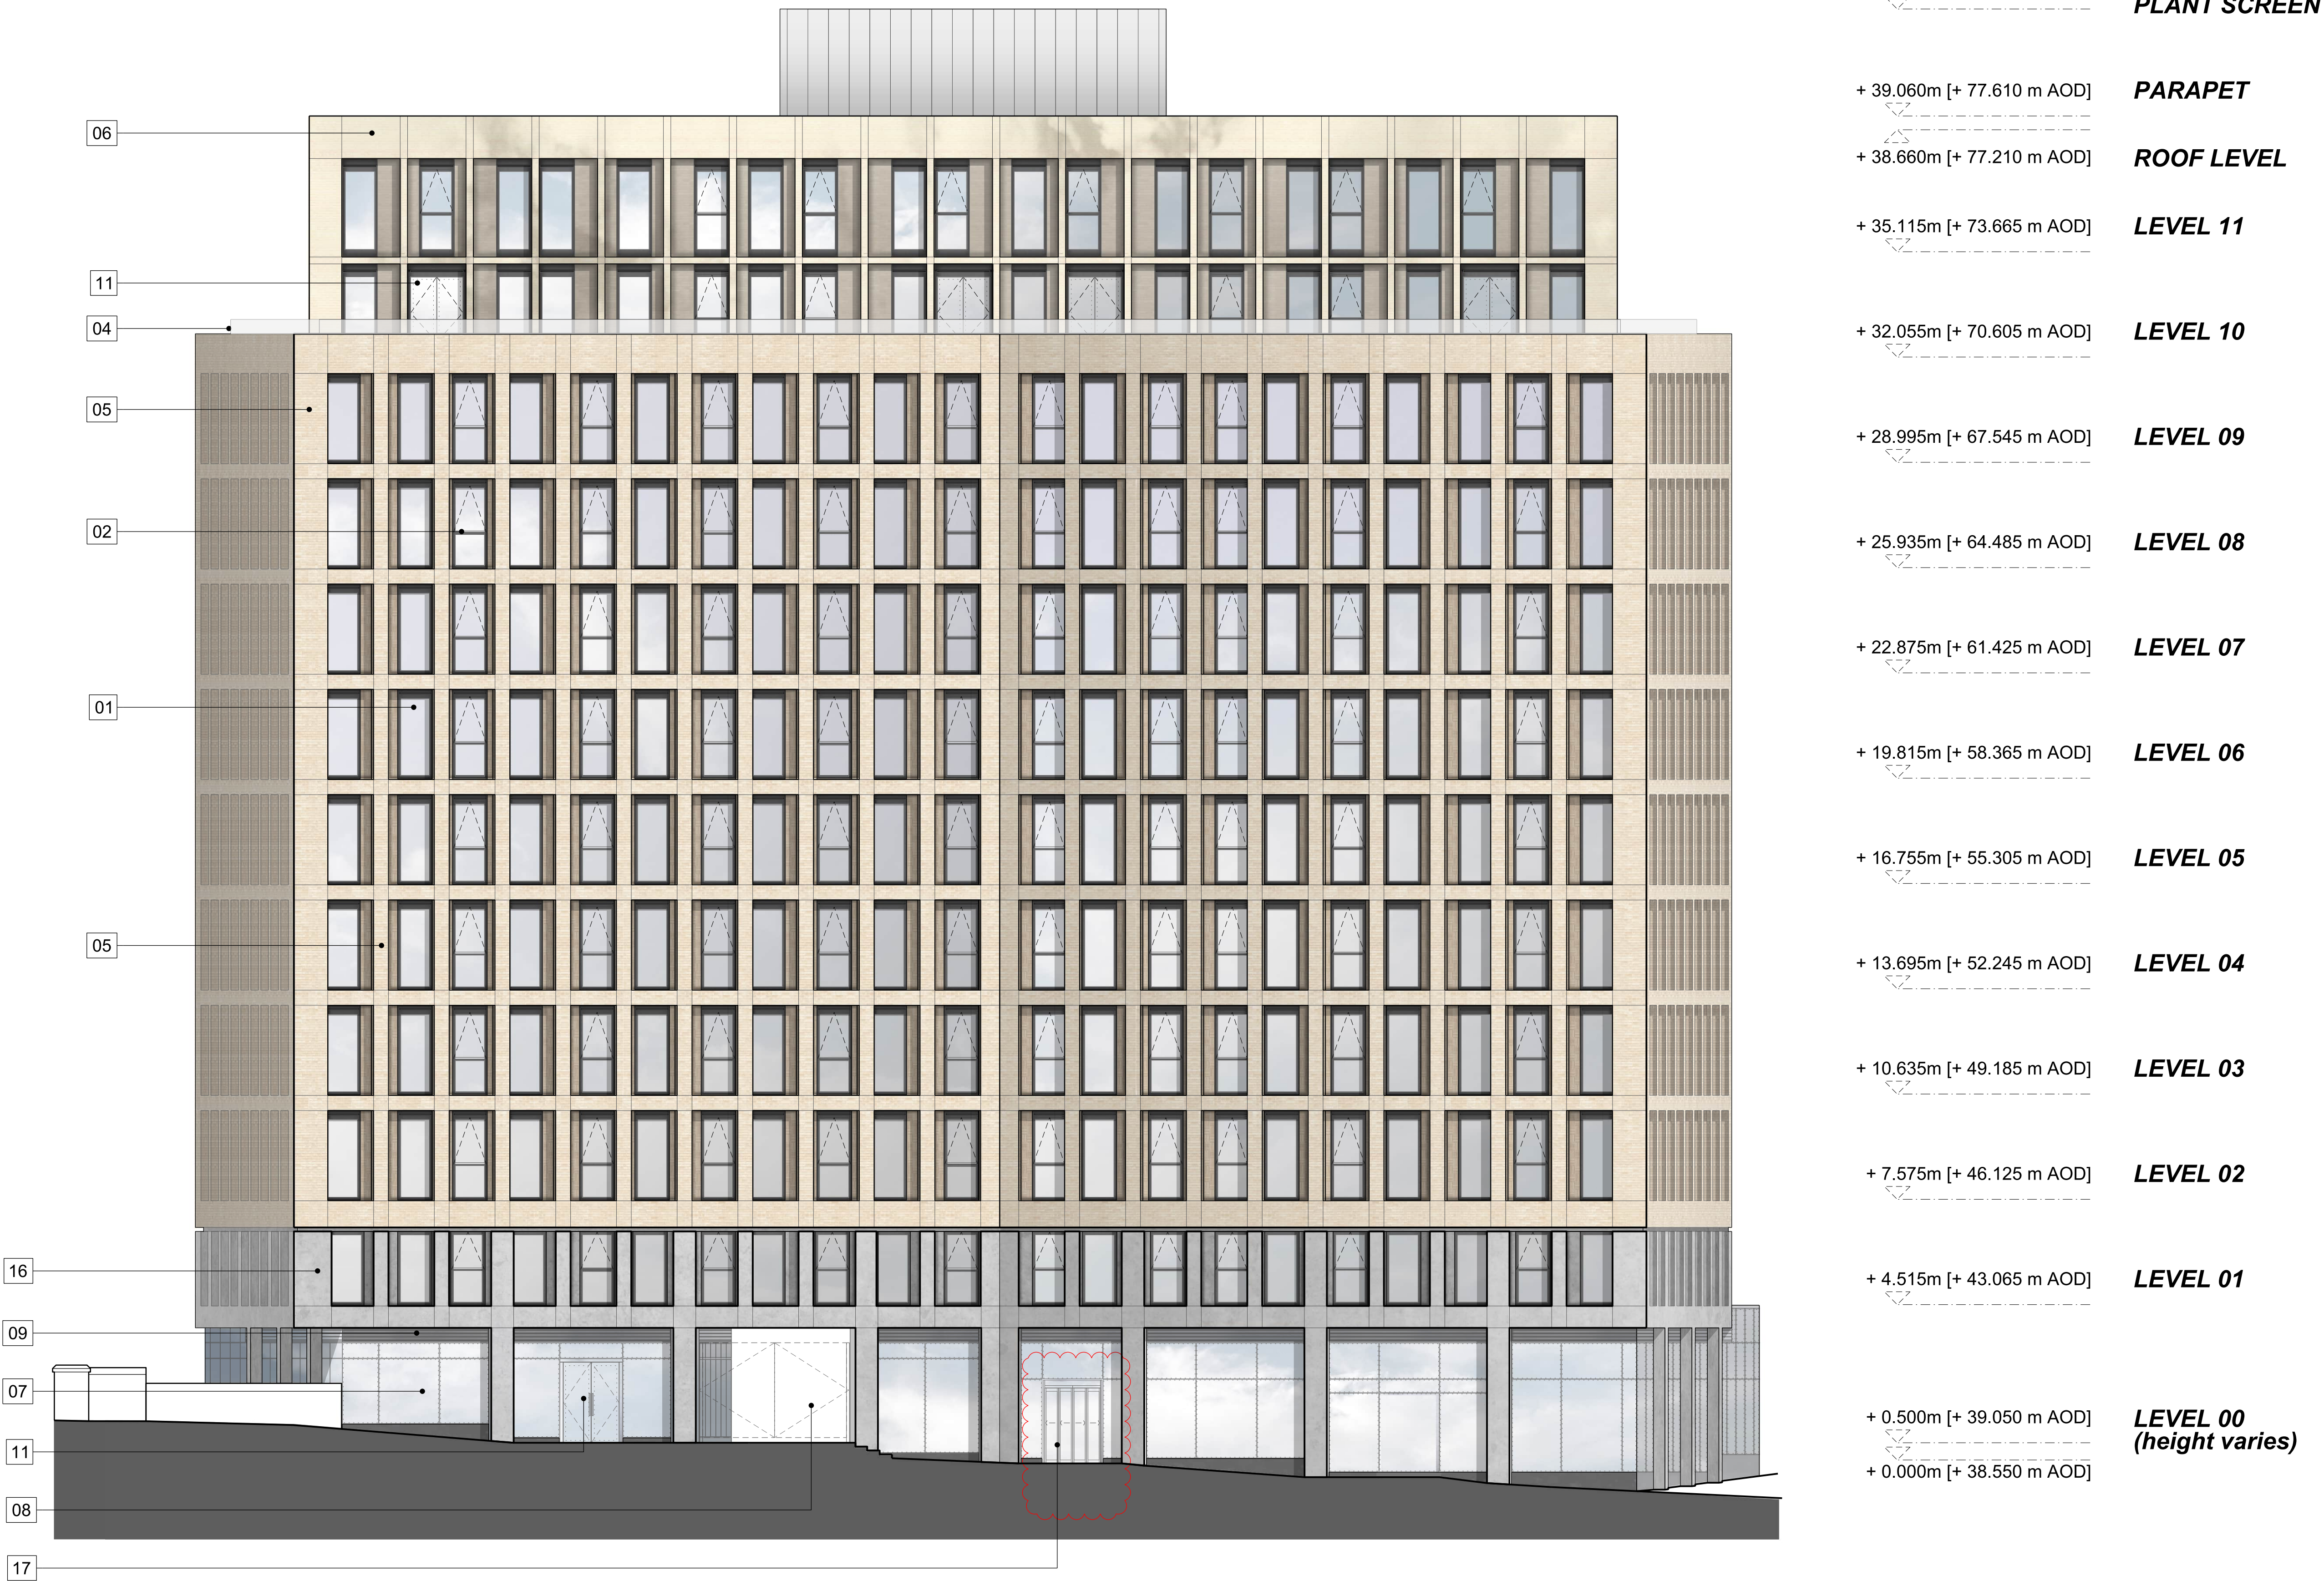

This drawing is copyright
Do not scale off dimensions.
All dimensions to be checked on site by contractor.
Contractor to report any dimensional discrepancies,
errors or omissions prior to commencing on site.

NOTE:
Please note that all layouts and areas are indicative and may be subject to change in line with the coordination of structure and services, together with design development and building tolerances, or events outside the architect's control.
The architect accepts no responsibility for any resulting implications or decisions, commercial or otherwise, made on the basis of this information.

NORTH

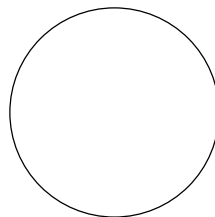

Rev	Date	Description
00	16-10-15	First Issue
01	16-12-15	Changes to Fenestration
02	18-11-16	General Updates
03	27-01-17	Level Annotation Amended
04	11-06-21	Alterations to access
05	28-03-22	Alterations to access

Project Title
**PRINCESS STREET
MANCHESTER**

Status
PLANNING

Drawing Title
B2 ELEVATION WEST

Job No 10011	Scale 1:100 @ A1	Date Jan 2017
------------------------	----------------------------	-------------------------

Drawing No 10011-B2-A-B5:D9-E-W	Revision 05
---	-----------------------

**SimpsonHaugh
AND PARTNERS**

MANCHESTER Riverside, 4 Commercial St Manchester M15 4RQ +44 (0)161 835 2345 www.simpsonhaugh.com	LONDON 5-8 Roberts Place London EC1R 9BB +44 (0)20 7549 4000 mail@simpsonhaugh.com
---	--