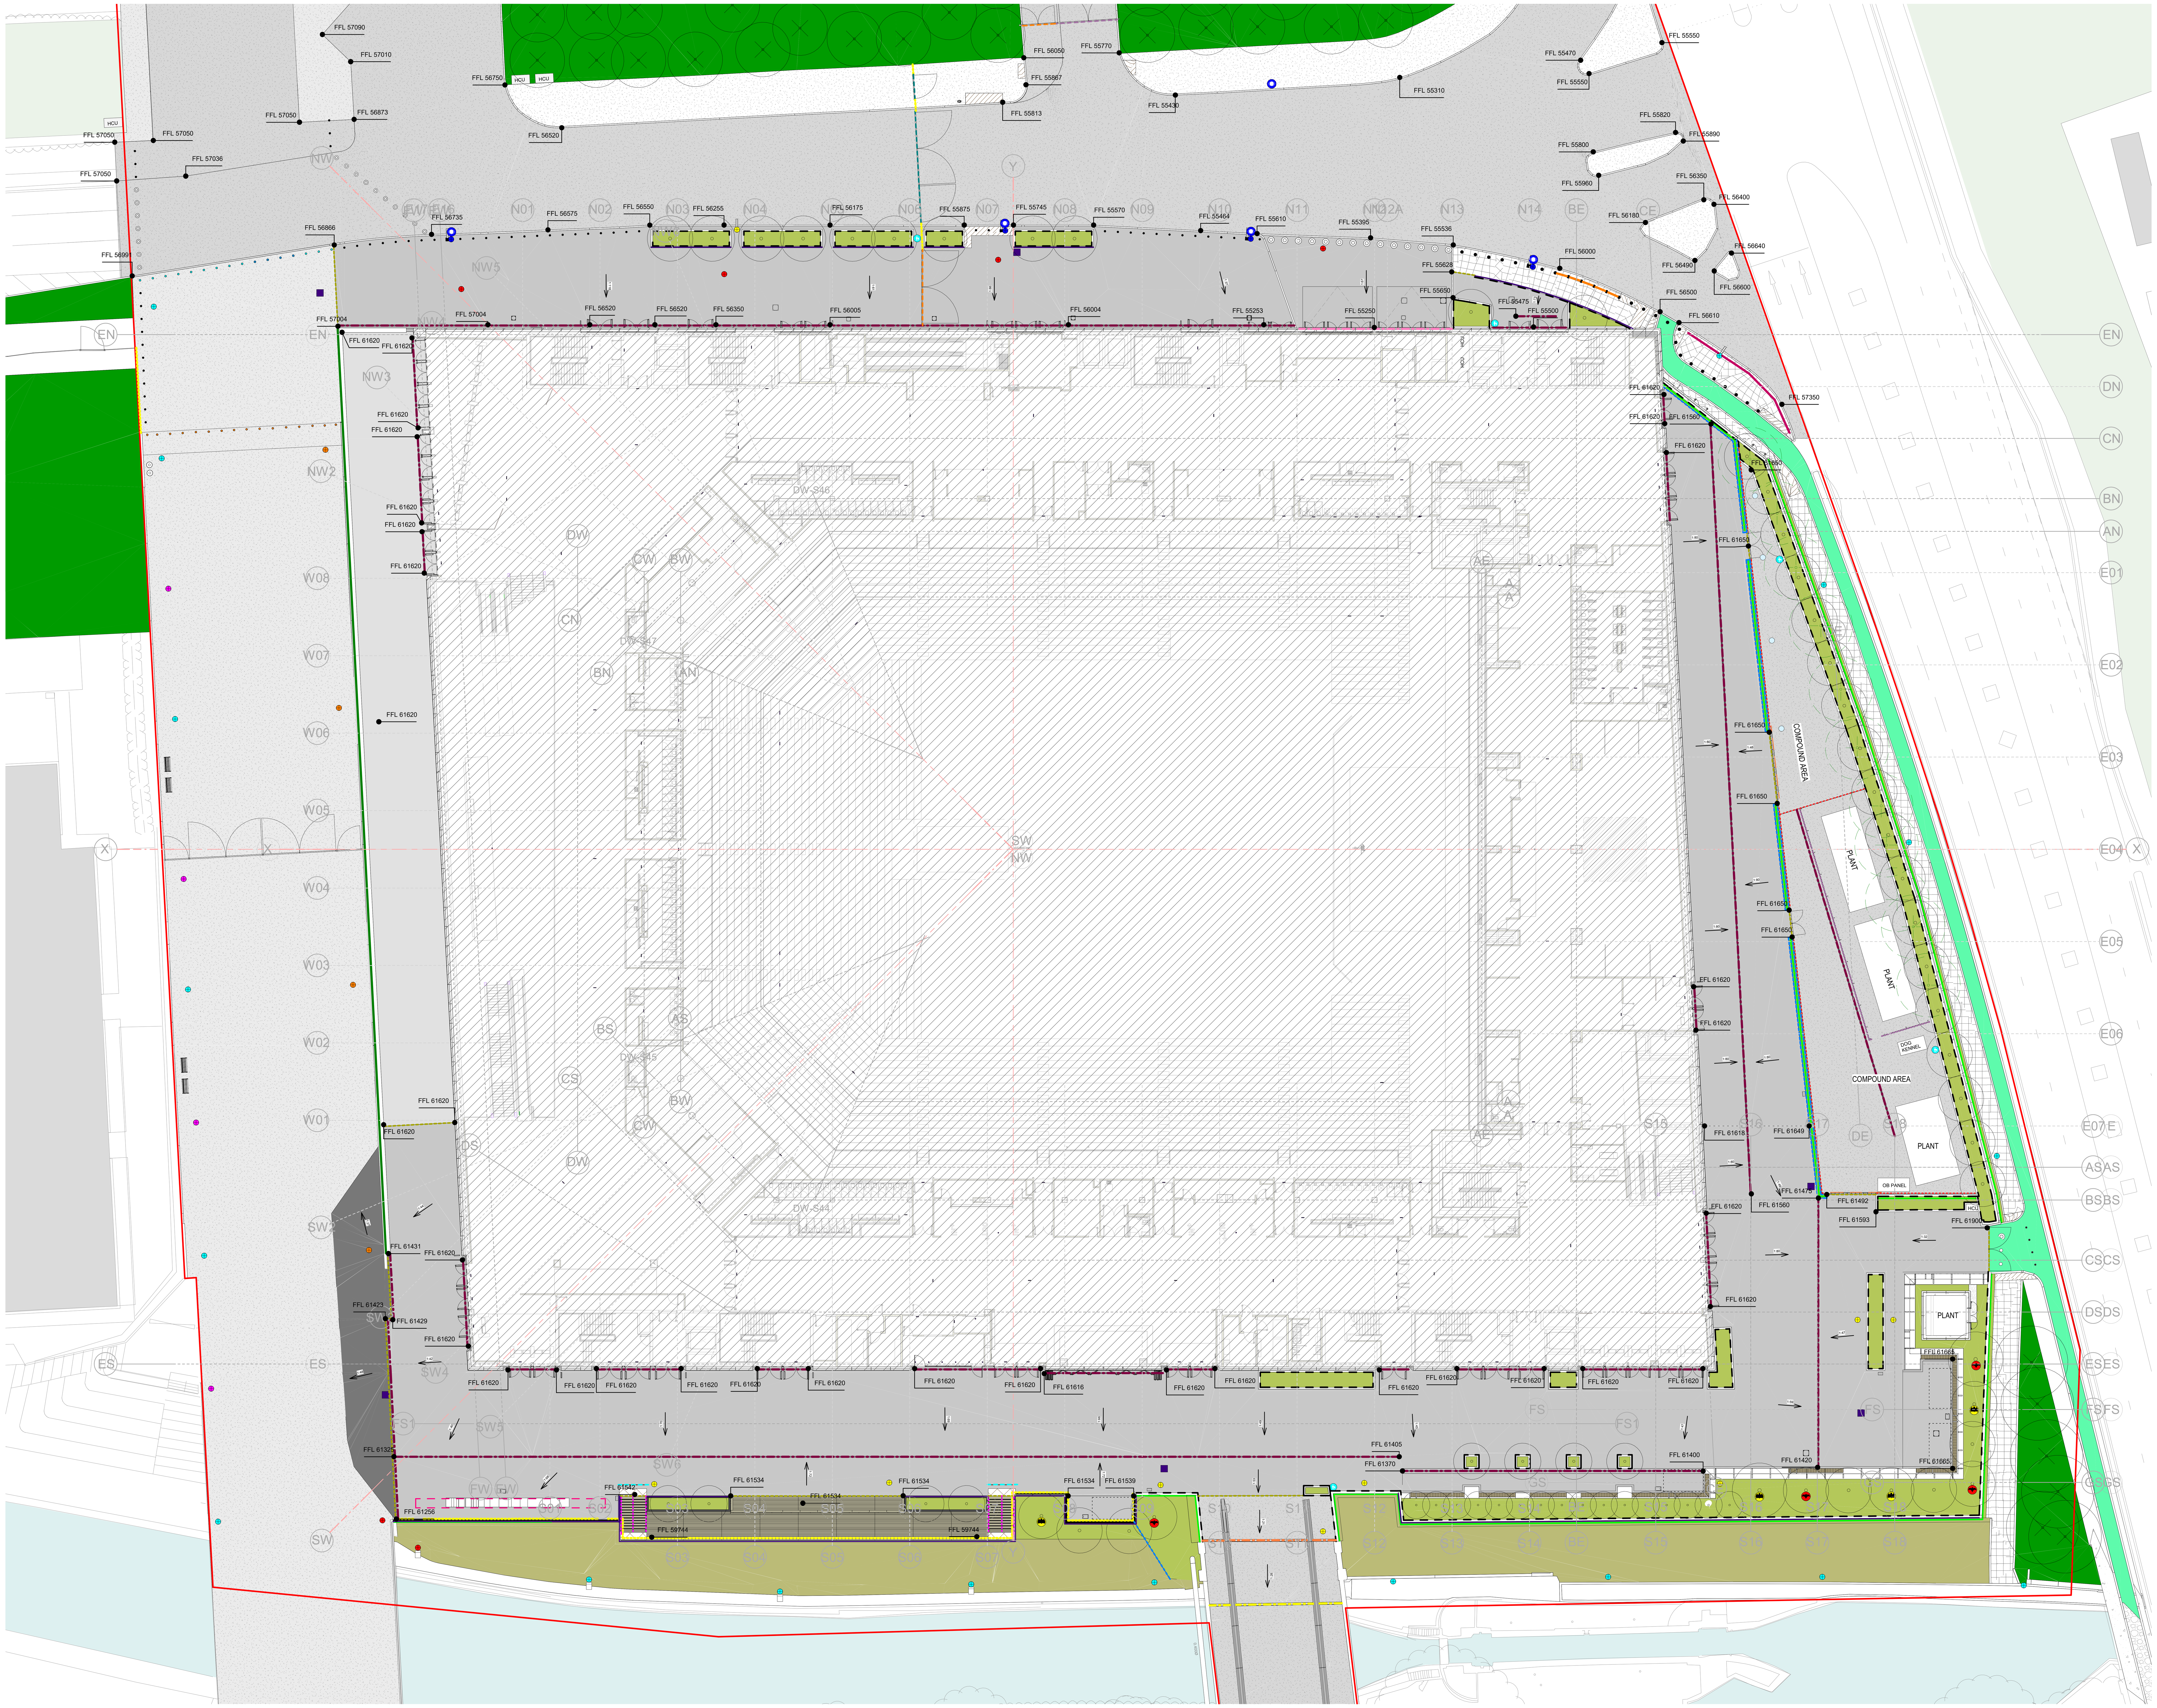

REVISIONS

REV	DATE	DESCRIPTION
00	14.02.2020	PLANNING
01	03.11.2021	PLANNING NON MATERIAL AMENDMENT
02	01.03.2022	PLANNING NON MATERIAL AMENDMENT - BUBBLES REMOVED

KEY PLAN

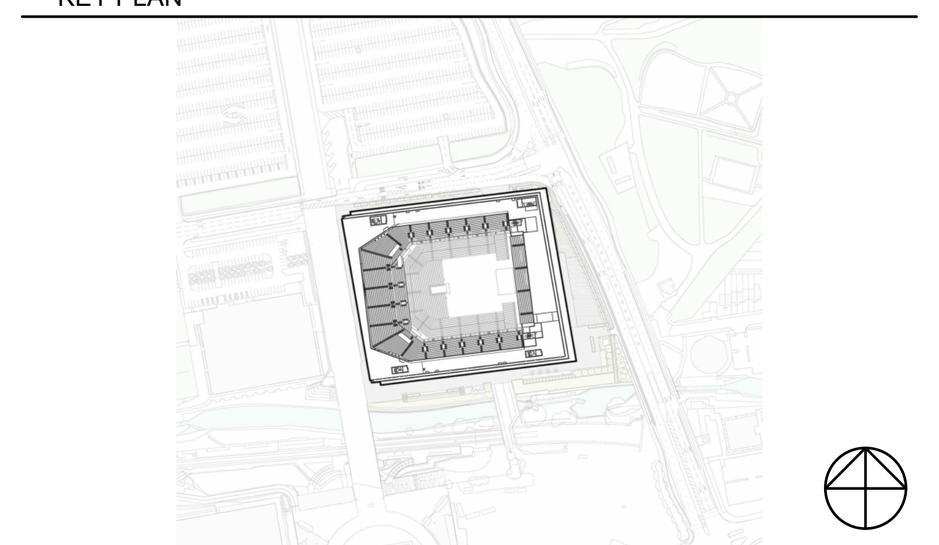

KEY

- PLANNING APPLICATION BOUNDARY
- CONCRETE BLOCK PAVING - IMPERMEABLE
- CONCRETE BLOCK PAVING - PERMEABLE
- CONCRETE PAVING SLAB
- TIMBER DECKING
- PAVING SURFACE TO MATCH EXISTING
- TARMAC
- COATED MACADAM PAVING - WITH TEXTUREFLEX TOP COAT
- RESIN BONDED GRAVEL SURFACE
- TACTILE BLISTER PAVING
- TACTILE HAZARD WARNING STRIP
- NATURAL AGGREGATE LOOSE
- CONCRETE KERB
- METAL RAISED KERB
- METAL EDGING
- TIMBER TOP TO SEATING WALL
- PRECAST CONCRETE SEATING WALL
- ACCESSIBLE ARMREST FOR SEATING WALL
- LITTER BIN
- METAL PLANTER
- CONCRETE PLANTER
- PAS RATED STATIC BOLLARD
- PAS RATED RETRACTABLE BOLLARD
- RELOCATED EXISTING STATIC BOLLARD
- RELOCATED EXISTING RETRACTABLE BOLLARD
- EXISTING BOLLARD TO BE RELOCATED
- DOOR BARRIER
- SLIDING GATE
- GATE
- RELOCATED EXISTING GATE
- EXISTING GATE TO BE RETAINED
- FLOORBOX
- SECURITY FENCE
- VEHICLE SAFETY BARRIER
- CONCRETE WALL
- HANDRAIL
- BALUSTRADE
- BALUSTRADE PANEL FIXED ON THE BOLLARDS BASE PLATE
- BALUSTRADE PANEL FIXED ON THE FOUNDATION IN THE GROUND
- HEAD OF STEP BARRIER
- BARRIER INTEGRATED WITH SHELF
- GREEN SCREEN
- LIVING WALL
- SLOT DRAIN TYPE 1
- SLOT DRAIN TYPE 3
- SLOT DRAIN TYPE 4
- SLOT DRAIN TYPE 5
- FLOOR GULLY
- WAYFINDING ITEM
- ZONE FOR NAMING RIGHTS SIGNAGE
- RELOCATED EXISTING CONCRETE BENCHES
- RELOCATED EXISTING LITTER BIN
- EXT-561 PROPOSED TREES
- EXISTING TREES TO BE RETAINED
- EXISTING TREES TO BE REMOVED
- SHRUB AND UNDERSTORY PLANTING
- WILDFLOWER
- EXISTING PLANTING TO BE RETAINED
- PROPOSED WATER TAP
- PROPOSED LIGHTING COLUMN
- EXISTING LIGHTING COLUMN TO BE RETAINED
- EXISTING LIGHTING COLUMN TO BE REMOVED
- EXISTING LIGHTING COLUMN TO BE RELOCATED
- RELOCATED EXISTING LIGHTING COLUMN
- LIGHTING COLUMN INTEGRATED ON BOLLARD
- CCTV CAMERA
- BAT BOX
- BIRD BOX

THIS DRAWING IS ONLY TO SCALE IF IT IS REPRODUCED AT THE CORRECT PAPER SIZE

1:250@A0

0 5 10 20 m

ALL INTERNAL LAYOUTS AND USES ARE SHOWN FOR ILLUSTRATIVE PURPOSES ONLY AND ARE NOT FOR DETERMINATION

CLIENT

OVG International

© COPYRIGHT. ALL RIGHTS RESERVED

THIS WORK IS COPYRIGHT AND CANNOT BE REPRODUCED OR COPIED IN ANY FORM OR BY ANY OTHER MEANS (GRAPHIC, ELECTRONIC OR MECHANICAL INCLUDING PHOTOCOPYING) WITHOUT THE WRITTEN PERMISSION OF POPULOUS ANY LICENSE, EXPRESS OR IMPLIED, TO USE THIS DOCUMENT FOR ANY PURPOSE WHATSOEVER IS RESTRICTED TO THE TERMS OF THE AGREEMENT OR IMPLIED AGREEMENT BETWEEN POPULOUS AND THE INSTRUCTING PARTY.

USE FIGURED DIMENSIONS IN PREFERENCE TO SCALED. CHECK ALL DIMENSIONS ON SITE BEFORE FABRICATION OR SETTING OUT

ARCHITECT

POPULOUS®

14 BLADES COURT | DEODAR ROAD | LONDON | SW15 2NU | UNITED KINGDOM
TELEPHONE +44 (0)20 8874 7666 FACSIMILE +44 (0)20 8874 7470
ALL PRODUCTION & INTELLECTUAL PROPERTY RIGHTS RESERVED © POPULOUS 2009

PROJECT NAME
OVG MANCHESTER

DRAWING TITLE
LANDSCAPE SITE PLAN

STATUS	PROJECT No.
PLANNING	4933

DATE	SCALE	SIZE
14.02.2020	1 : 250	A0

DRAWN	CHECKED	APPROVED
FP	TJ	DS

PROJECT	ORIGIN.	ZONE	LEVEL	TYPE	ROLE	DRAWING	REV
BRA-	POP-	ZZ-	ZZ-	DR-	L-	0650	02