



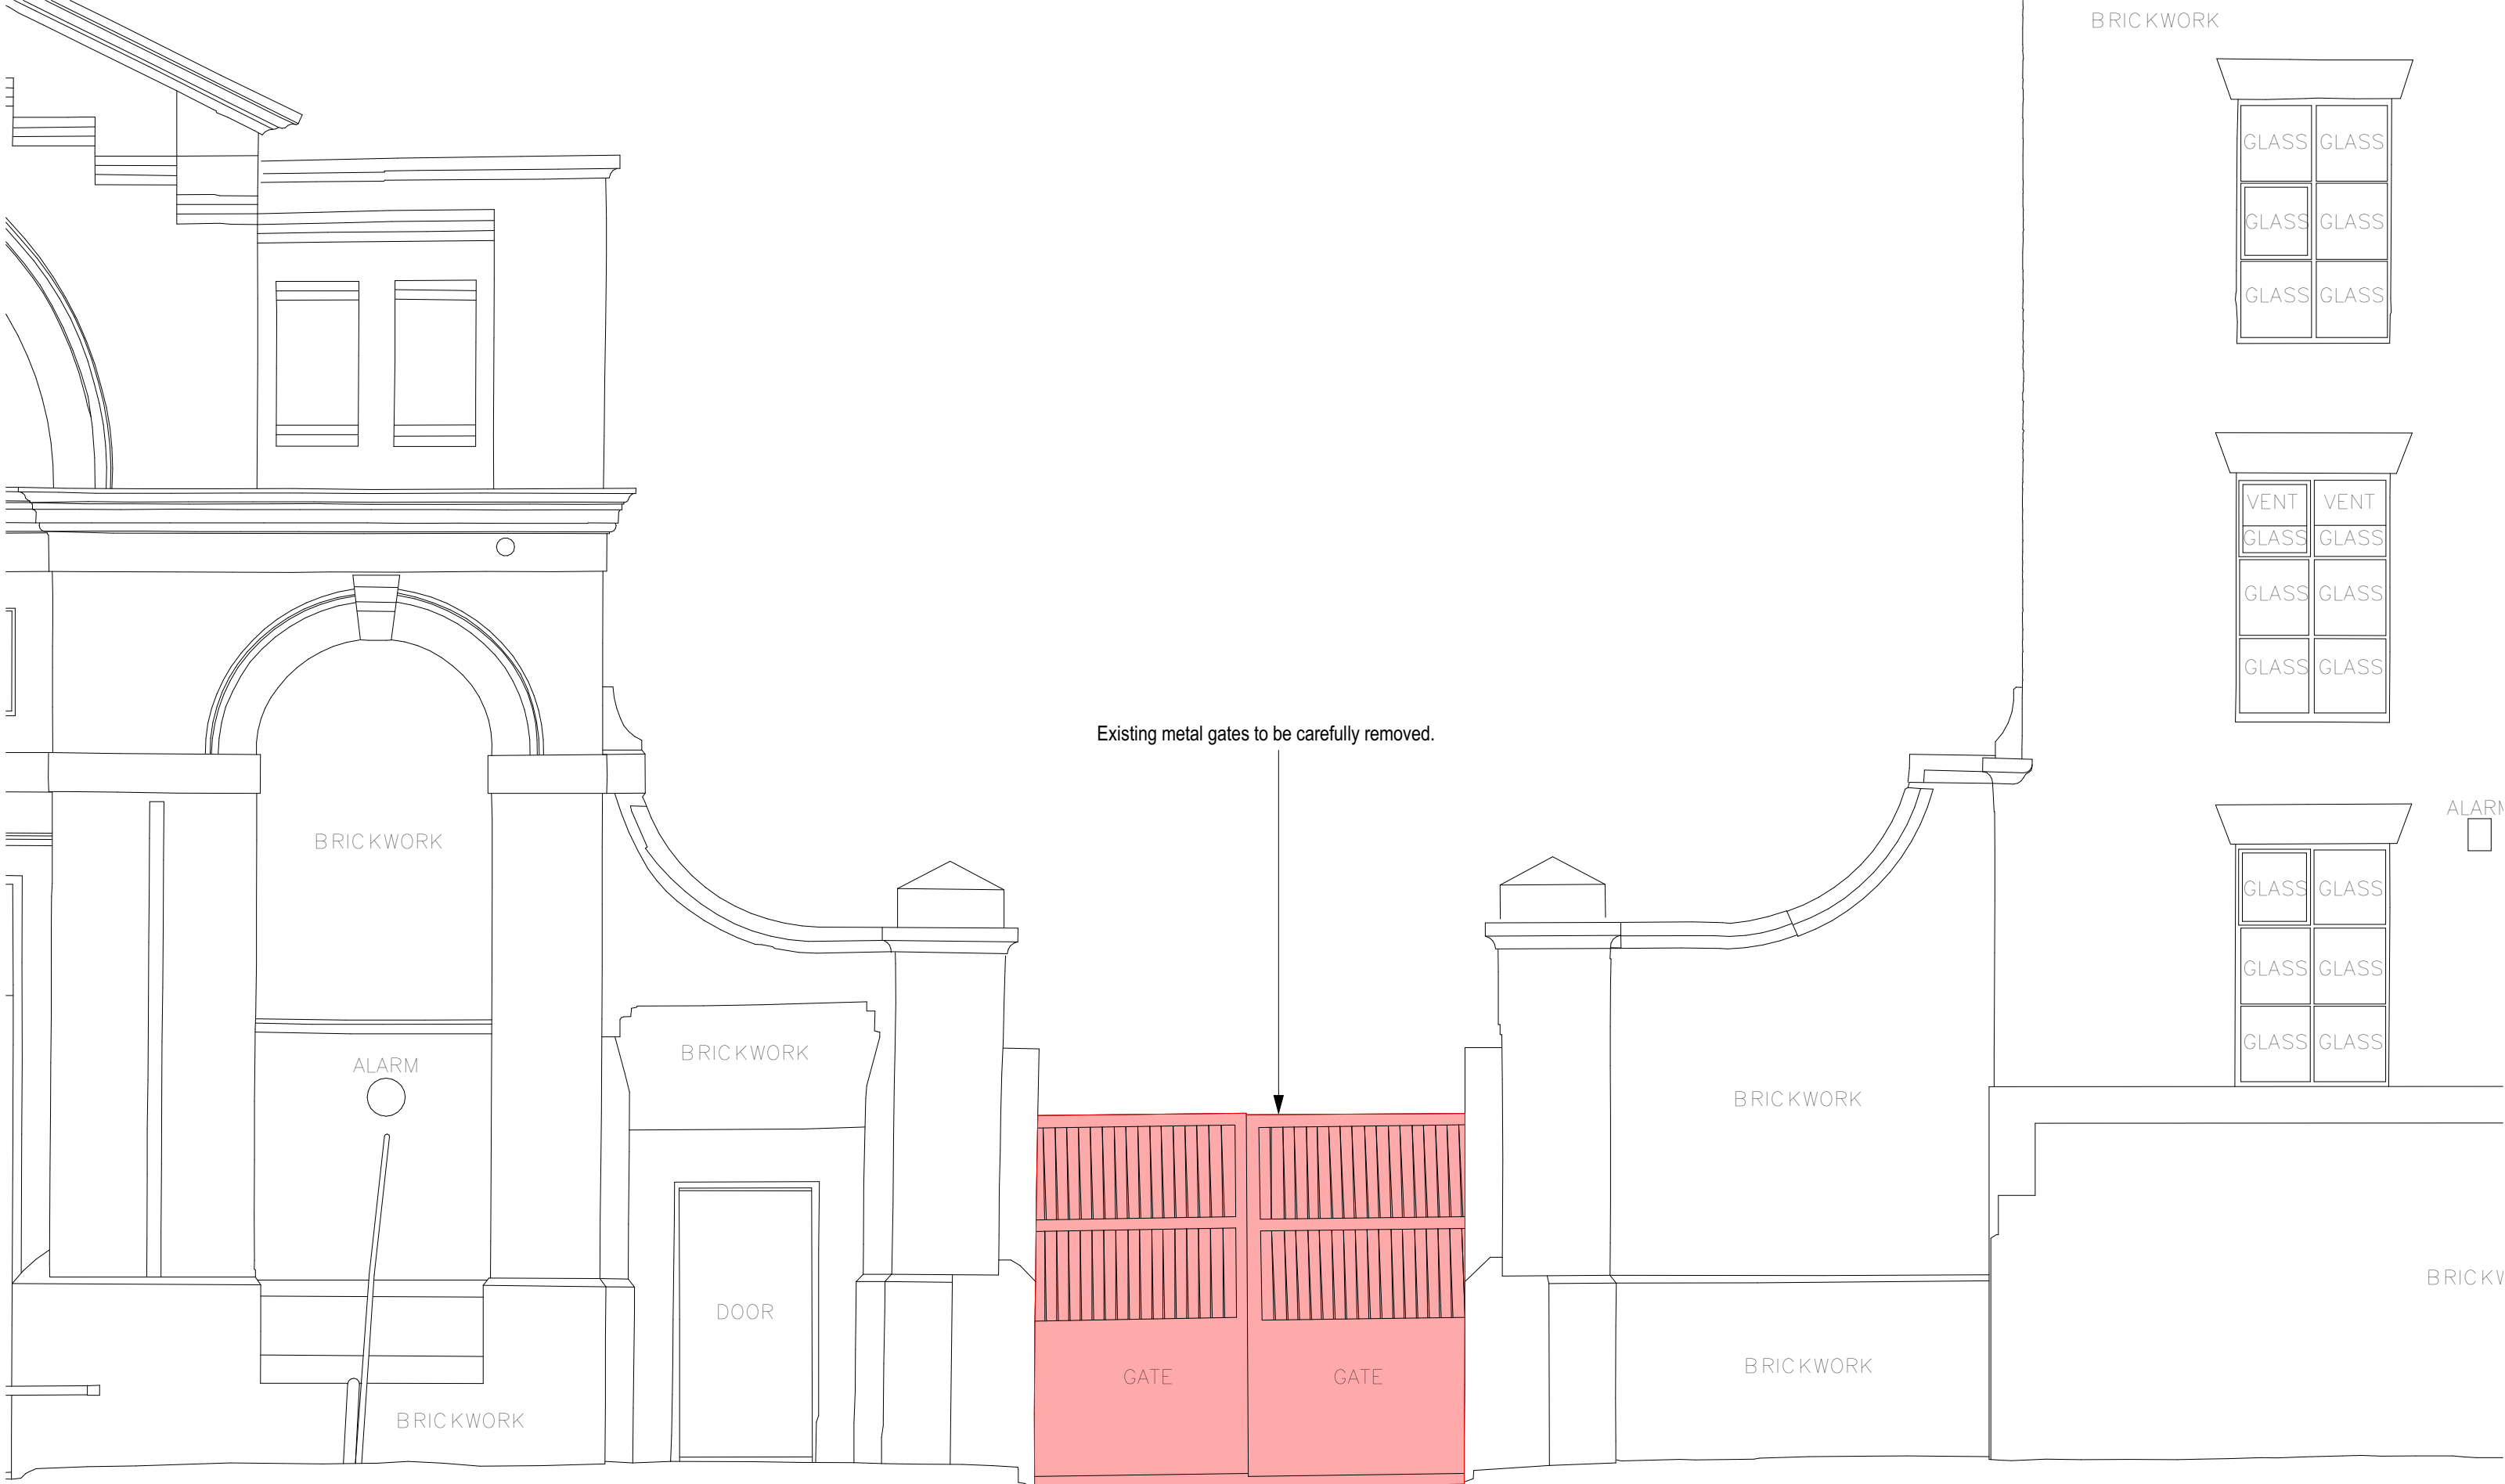

Elevation of existing site gates

1:50

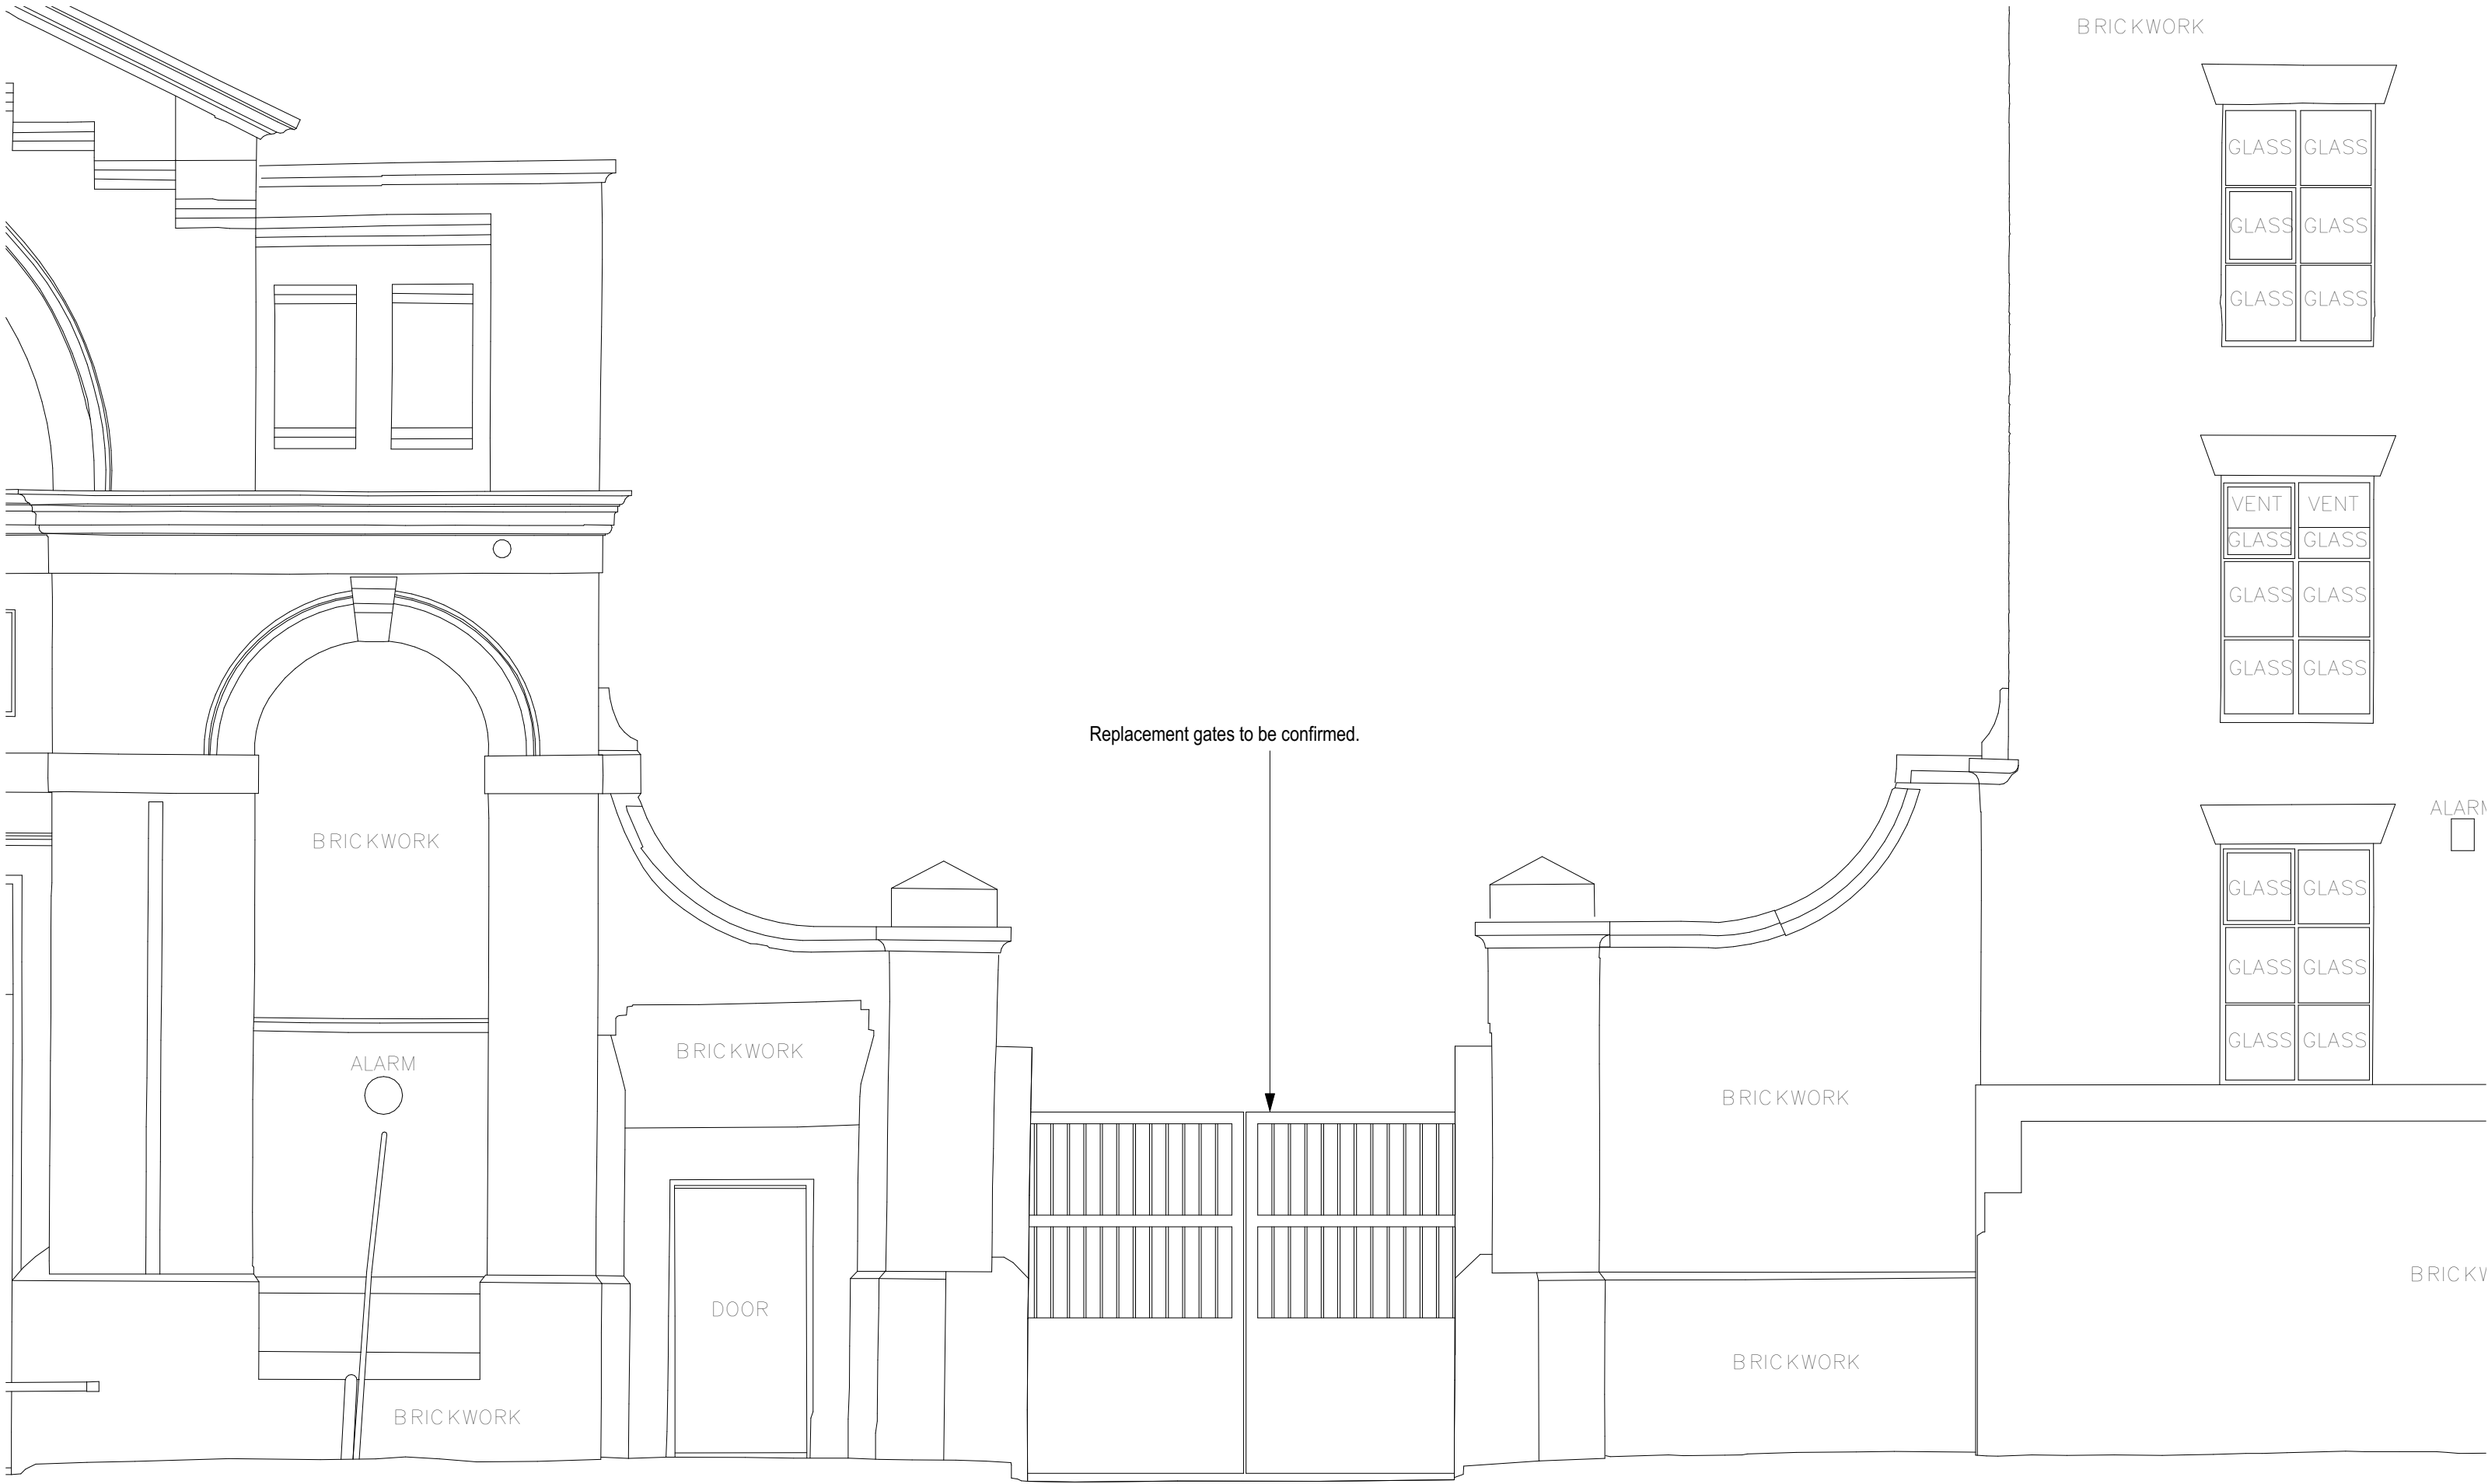

Elevation of the proposed site gates

1:50

BUILDING DESIGN PARTNERSHIP SHALL HAVE NO RESPONSIBILITY FOR ANY USE MADE OF THIS DOCUMENT OTHER THAN FOR THAT WHICH IT WAS PREPARED AND ISSUED.

ALL DIMENSIONS SHOULD BE CHECKED ON SITE.

DO NOT SCALE FROM THIS DRAWING

ANY DRAWING ERRORS OR DIVERGENCIES SHOULD BE BROUGHT TO THE ATTENTION OF BUILDING DESIGN PARTNERSHIP AT THE ADDRESS SHOWN BELOW.


DRAWINGS SHALL BE READ IN CONJUNCTION WITH THE FOLLOWING BEFORE WORK COMMENCES:

- THE CDM DESIGN ISSUES REGISTER
- THE BDP RISK SERIES OF DRAWINGS
- THE PROJECT CDM RISK REGISTER

NOTES

P03 Planning Issue DOC rOc 25.02.22

REVISION DESCRIPTION DRAWN/CHECKED DATE

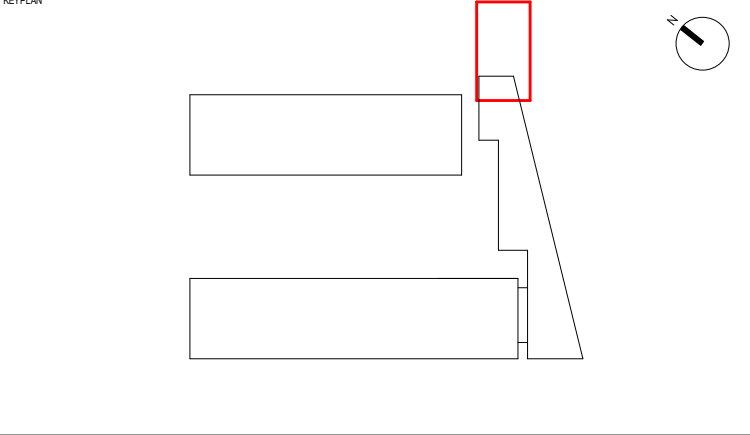

CLIENT



BDP.

11 Ducie Street
PO Box 85
Piccadilly Basin
Manchester
M60 3JA
United Kingdom

T +44 (0)161 828 2200
www.bdp.com

PROJECT TITLE
Ancoats Works, Manchester

BDP JOB NUMBER
P3001596

DRAWING TITLE
Hope Mill Listed Building Consent
- Gate Replacement

SCALE
1:50 @ A1

DATE FIRST ISSUED
03/12/21

ISSUED BY
1596-BDP-XX-XX-DR-A-10307

REVISION
P03