


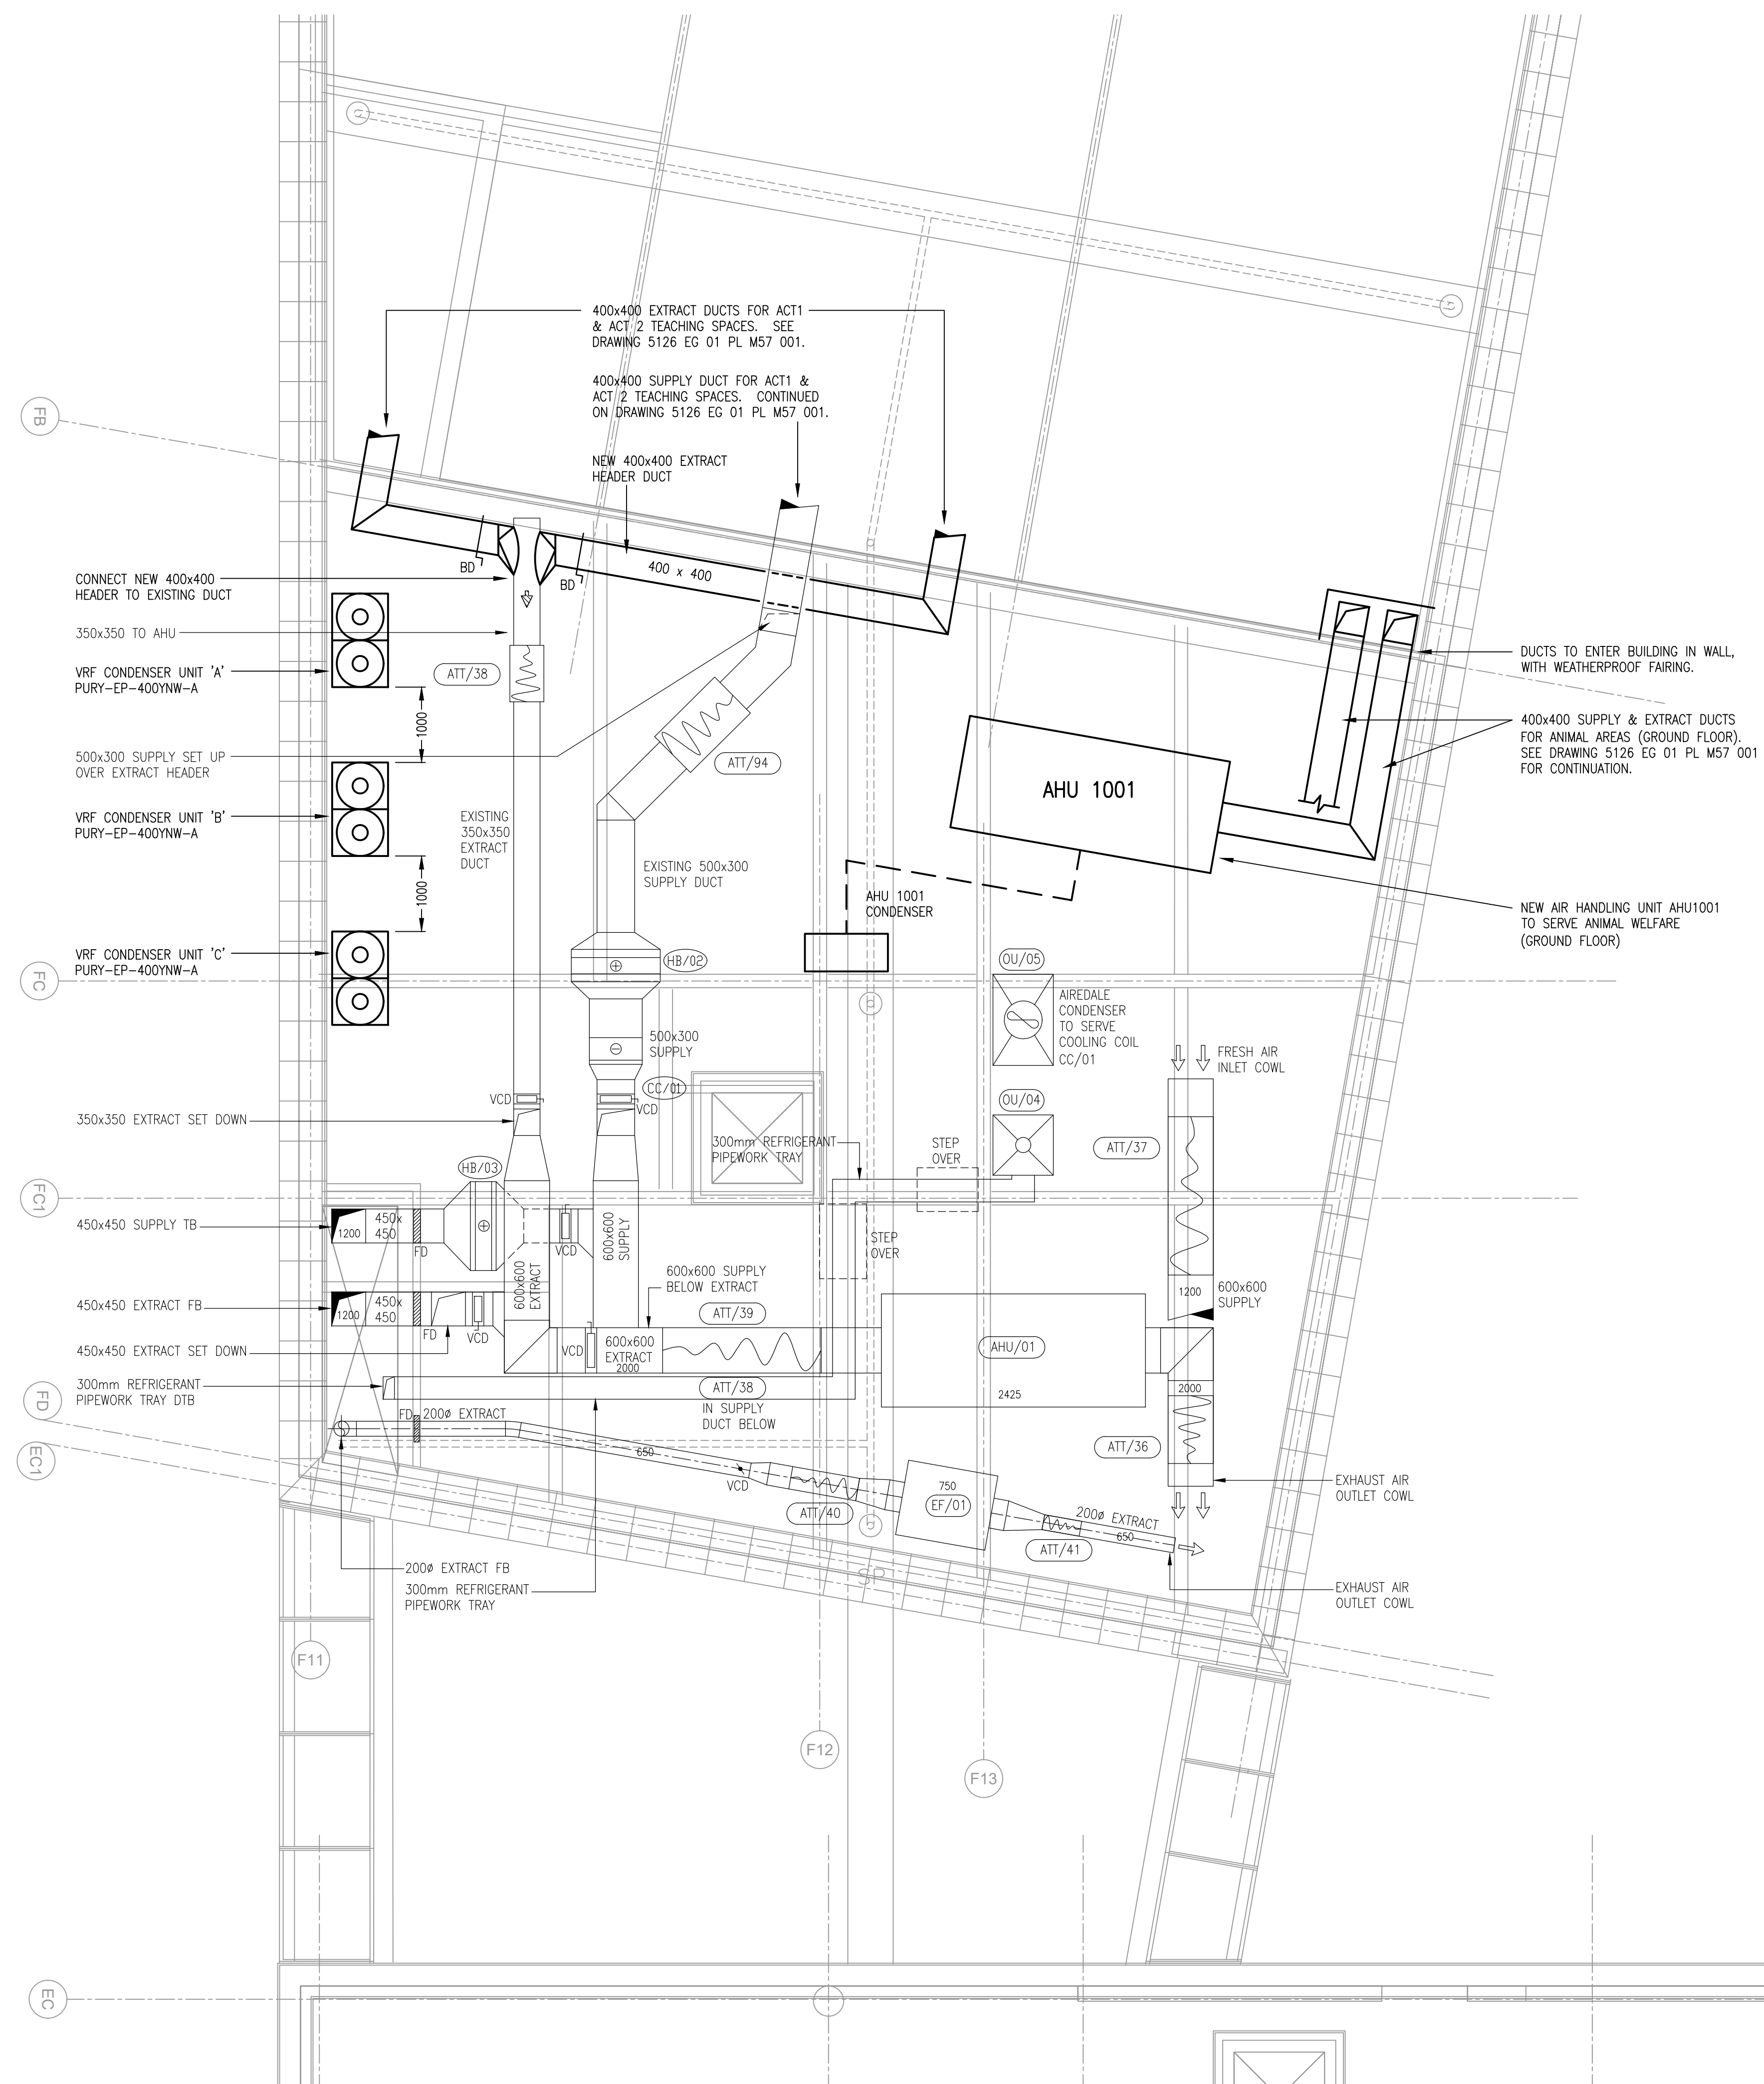

DO NOT SCALE FROM THIS DRAWING. ALL DIMENSIONS TO BE
CONFIRMED ON SITE.

NOTES

1. COORDINATION OF DIFFUSERS, GRILLES & CEILING TILES TO BE UNDERTAKEN PRIOR TO INSTALLATION.
2. AUTOMATIC WINDOW ACTUATOR OVERRIDE SWITCHES TO BE ADDED IN ALL ROOMS SERVED BY WINDOW ACTUATORS.

LEGEND

SG/xx SUPPLY GRILLE
(ORIGINAL)

SGxxxx SUPPLY GRILLE
(NEW)

EXTRACT GRILLE
(ORIGINAL)

EGxxxx EXTRACT GRILLE
(NEW)

TDxxxx TRANSFER GRILLE
(NEW)

AW
xx

WINDOW ACTUATOR
(ORIGINAL)

AWxx WINDOW ACTUATOR
(NEW)

 AUTOMATIC WINDOW OPENING
OVERRIDE SWITCH

ATT
 ATTENUATOR

BD | BALANCING DAMPER

REVISIONS

ERNEST GRIFFITHS | Consulting Engineers

Kinders
Bromborough
Wirral
CH63 0HE

Tel: 0151-334-1358
Fax: 0151-334-6369

www.ernestgriffiths.com

Bromborough : London : Leeds

Job

MANCHESTER COLLEGE
WYTHENSHAW

Title

ROOF LEVEL VENTILATION SERVICES

Scale

ale

Sheet Size

FEB 2022

Drawing No.

T 5126 EG RF PL M57 001 -

TENDER