


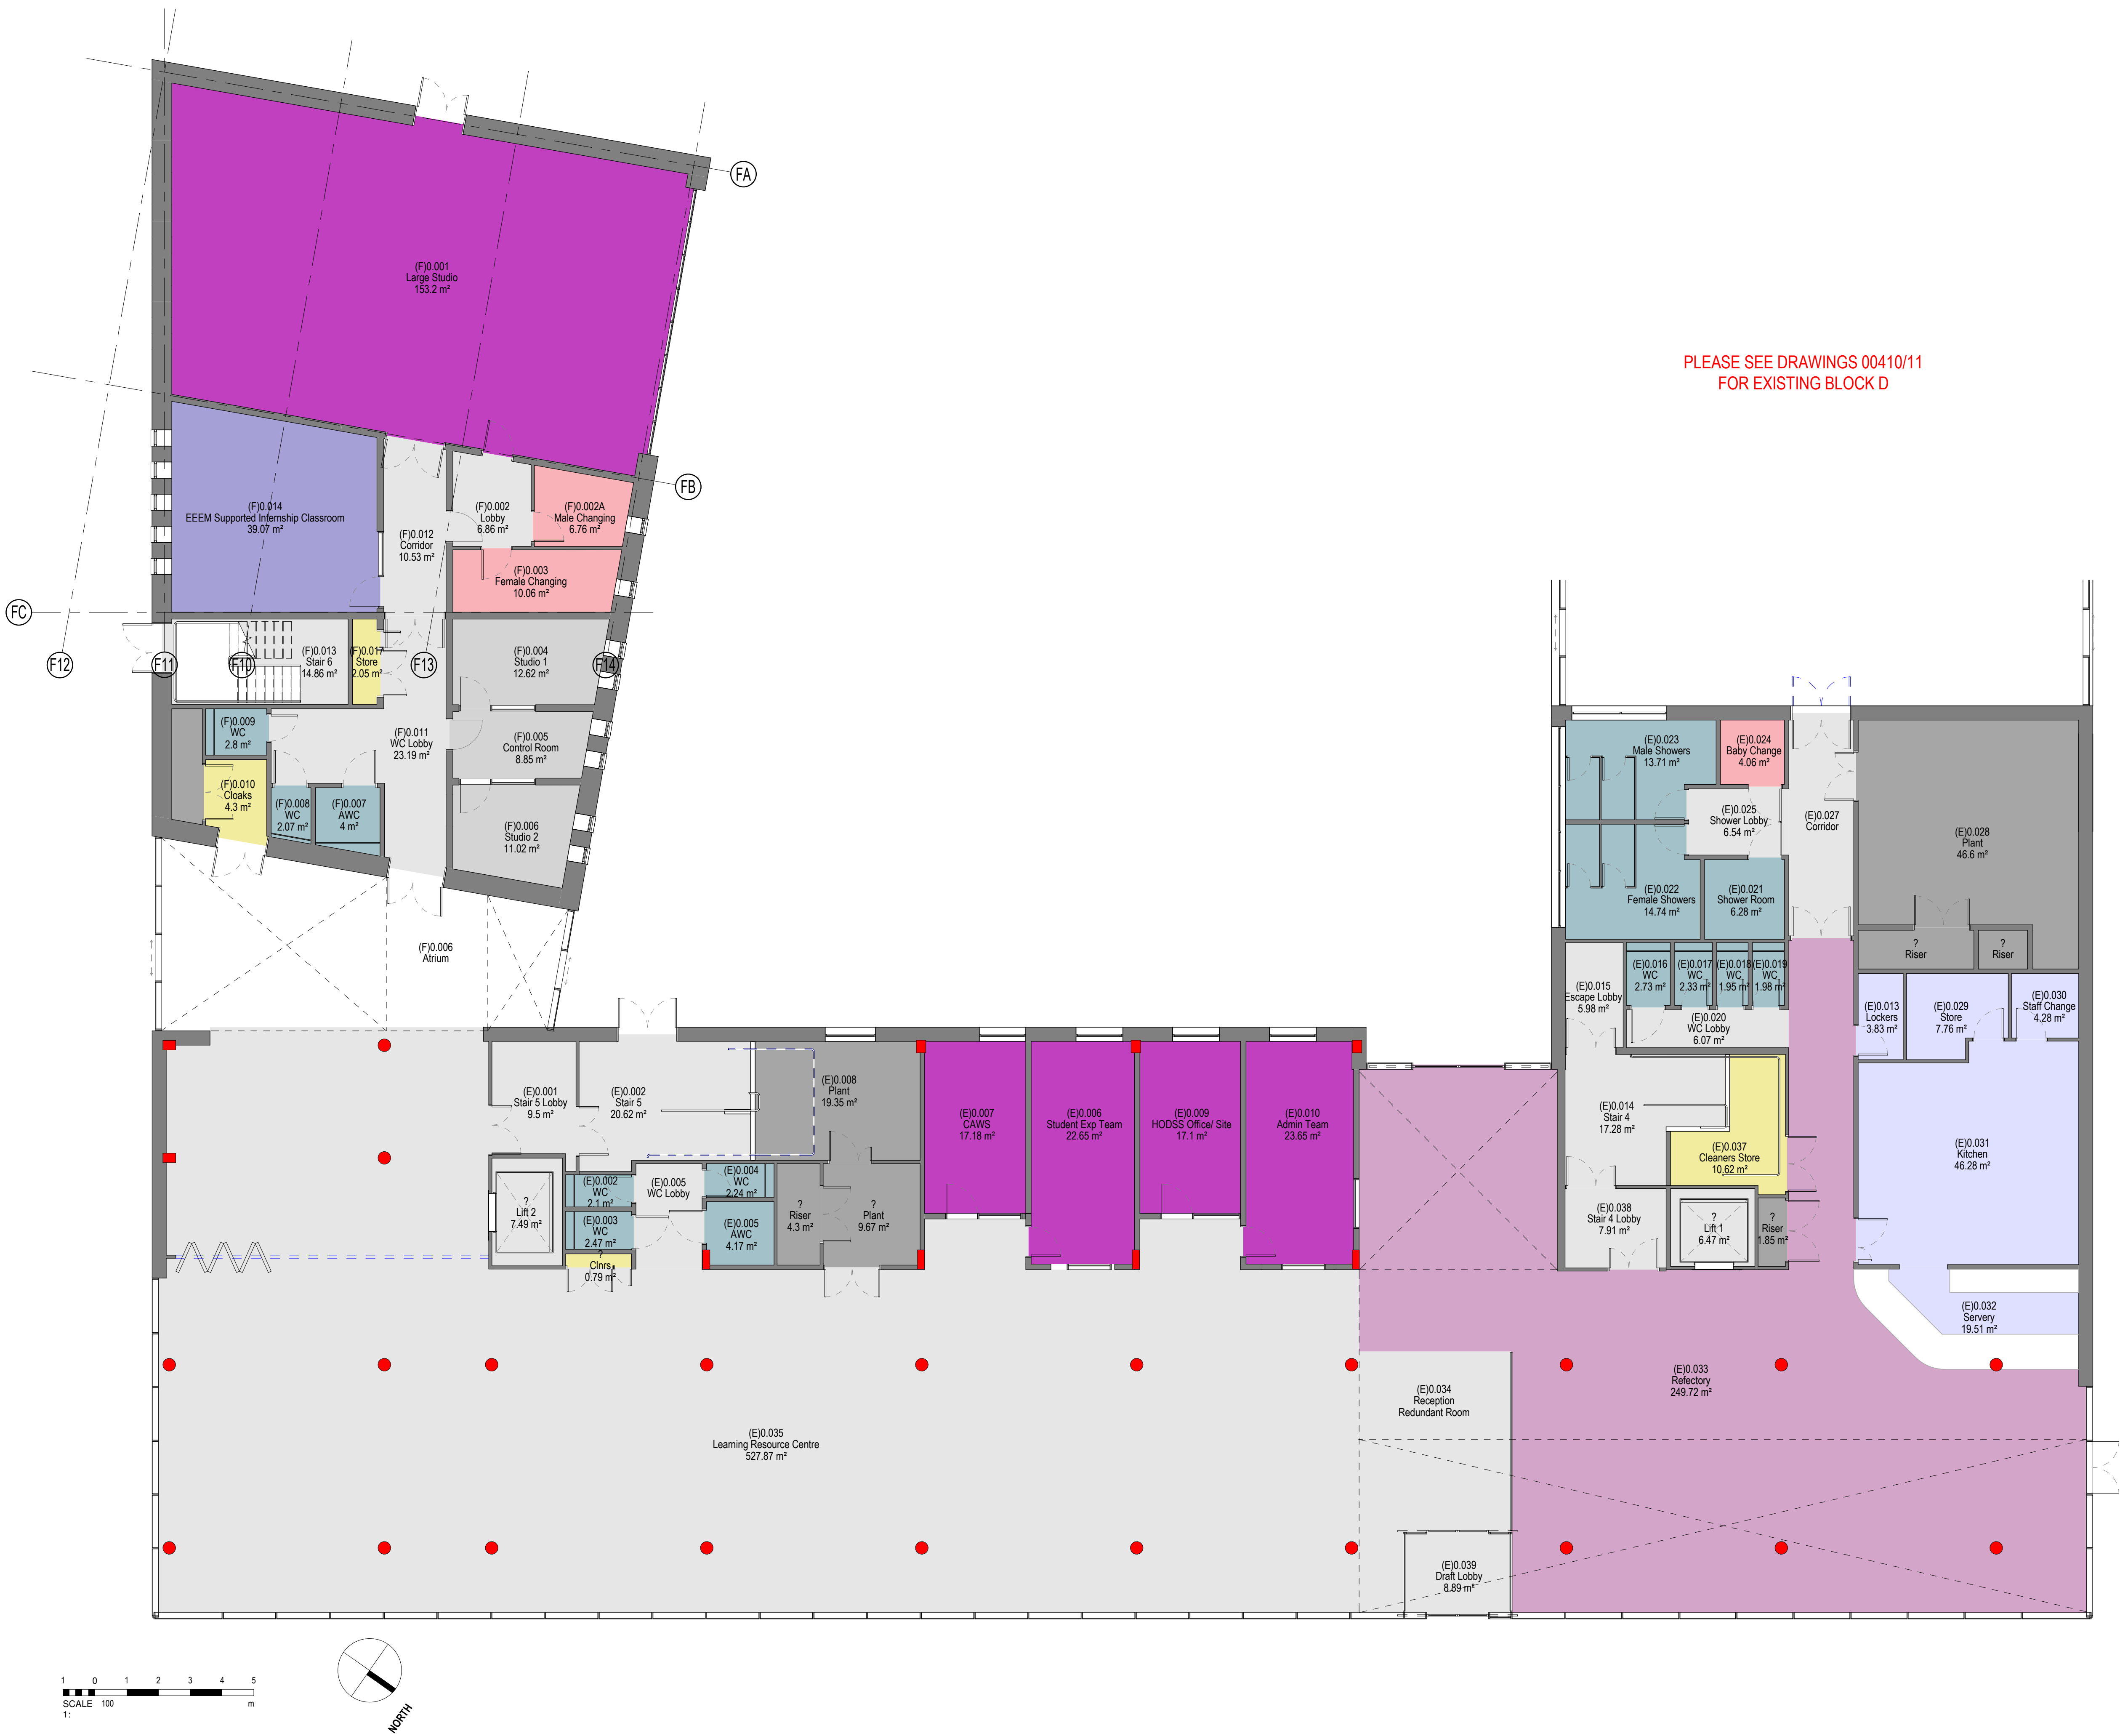

elliswilliams

Project Number: 2627
Project Name: Wythenshawe College

Drawing Status: Stage 3
Drawing Number: 2627- EWA- 01- 00- GA- A- 00400
Drawing Name: Existing Level 00 - (E/F) GA
Date: 09/21/21 Rev: P2
Drawn By: JH Scale: 1 : 100

Wellfield Chester Road Preston Brook WA7 3BA
T: 01928 752200 E: info@ewa.co.uk W: ewa.co.uk