

Revision	Description	Author	Checker	Date
P01	General Update	AWA	LB	11/03/21
P02	General Updates	RG	LB	16/03/21
P03	Contractors Proposals 1	RE	AWA	09/05/21
P04	Fence and Gate positions updated in line with latest design	RG	AWA	25/08/21
P05	T16 indicated to staff cycles on plan, legend updated	RG	NJ	08/12/21
P06	Vehicle length indicated to entrance vehicle barrier, Gate T6 & Bike store fencing updated.	RG	LB	15/03/22

SITE GATES AND BARRIERS

T1 Electric Automatic Sliding Gate -

Automated Security Vehicle Barrier
Vertical Bar
7m Clear Width 2.4m High
Access Control with sensor opening and intercom to main reception
Linked to CCTV security
Hot Dip Galvanised painted black

T2 Manual Pedestrian Gate -

3m Clear Width Double Gate Opening
2.4m High
Access Control with intercom to main reception
Linked to CCTV security
Hot Dip Galvanised painted black

T3 Manual Pedestrian Gate -

2.4m Clear Width Double Gate Opening
1.8m High
Access Control with intercom to main reception
Linked to CCTV security
Hot Dip Galvanised painted black

T4 Manual Swing Gate -

Vehicle Barrier Double Leaf
4m Clear Width 1.8m High
Tamperproof Hinges
Lockable
Swing Through 180 degrees
Hot Dip Galvanised painted black

T5 Manual Timber Swing Refuse Gate -

Vehicle Barrier Double Leaf
3m Clear Width 1.8m High
Tamperproof Hinges
Lockable
Swing Through 180 degrees
Pressure Treated Timber

T6 Bike Store Gate (Part of Bike Store) -

3m Clear Width Double Gate Opening
Lockable
Hot Dip Galvanised painted black
(Refer to Bike Store Specification for details)

T7 Manual Pedestrian Gate -

Double Leaf Euroguard
2.4m Clear Width Double Gate Opening
1.8m High
No Access Control
Hot Dip Galvanised painted black

T8 Manual Swing Gate -

Double Leaf Euroguard Platform
7m Clear Width 1.8m High
Tamperproof Hinges
Lockable
Swing Through 180 degrees
Hot Dip Galvanised painted black

T9 Vehicle MUGA Gate -

Vehicle Gate
3m Clear Width 2.4m High
Rebound Weldmesh
Tamperproof Hinges
Lockable
Swing Through 180 degrees
Hot Dip Galvanised painted black

FENCING AND SECURITY

T10 Pedestrian MUGA Gate -

Vehicle Gate
1m Clear Width 2.4m High
Tamperproof Hinges
Lockable
Swing Through 180 degrees
Hot Dip Galvanised painted black

T11 Manual Sliding Gate -

Vehicle Barrier
7m Clear Width 2.4m High
Tamperproof
Lockable
Hot Dip Galvanised painted black

T12 Manual Pedestrian Gate -

Single leaf Euroguard Pedestrian Gate
1200mm min Clear Width Single Door Opening
2.4m High
Hot Dip Galvanised painted black

T13 Manual Swing Gate -

Vehicle Gate Double Leaf
3m Clear Width Opening 2.4m High
Tamperproof Hinges
Lockable
Swing Through 180 degrees
Hot Dip Galvanised painted black

T14 Vehicle Rising Arm Barrier -

Manual Raise
8m Clear Width
Lockable end support , padlock and key
Supplier - Coutry Gates Barrier or Similar

T15 Manual Swing Gate -

Vehicle Gate Double Leaf
3.2m Clear Width Opening 2.4m High
Tamperproof Hinges
Lockable
Swing Through 180 degrees
Hot Dip Galvanised painted black
Door stop fixing to building

T16 Staff Bike Store Gate -

1.5m Clear Width Double Gate Opening
1.8m High
Lockable
Hot Dip Galvanised painted black

SPACE


Spaceworks, Benton Park Road, Newcastle upon Tyne,
NE7 7LX
T: +44 (0)844 800 6660
www.spacearchitects.co.uk

Sir Robert
McALPINE

MANCHESTER
CITY COUNCIL

Project Belle Vue Co-op Academy, Manchester				
Drawing Title Gate Type Plan				
Project No. 009433	Drawing No. 01-XX-DR-L-910016	Status P06	Revision P06	Scale at A1 As indicated
File Reference: 009433-SPA-01-XX-DR-L-910016				

This drawing is Copyright - Check all dimensions on site - Inform originator of any discrepancies - Work to figured dimensions only - Do not scale

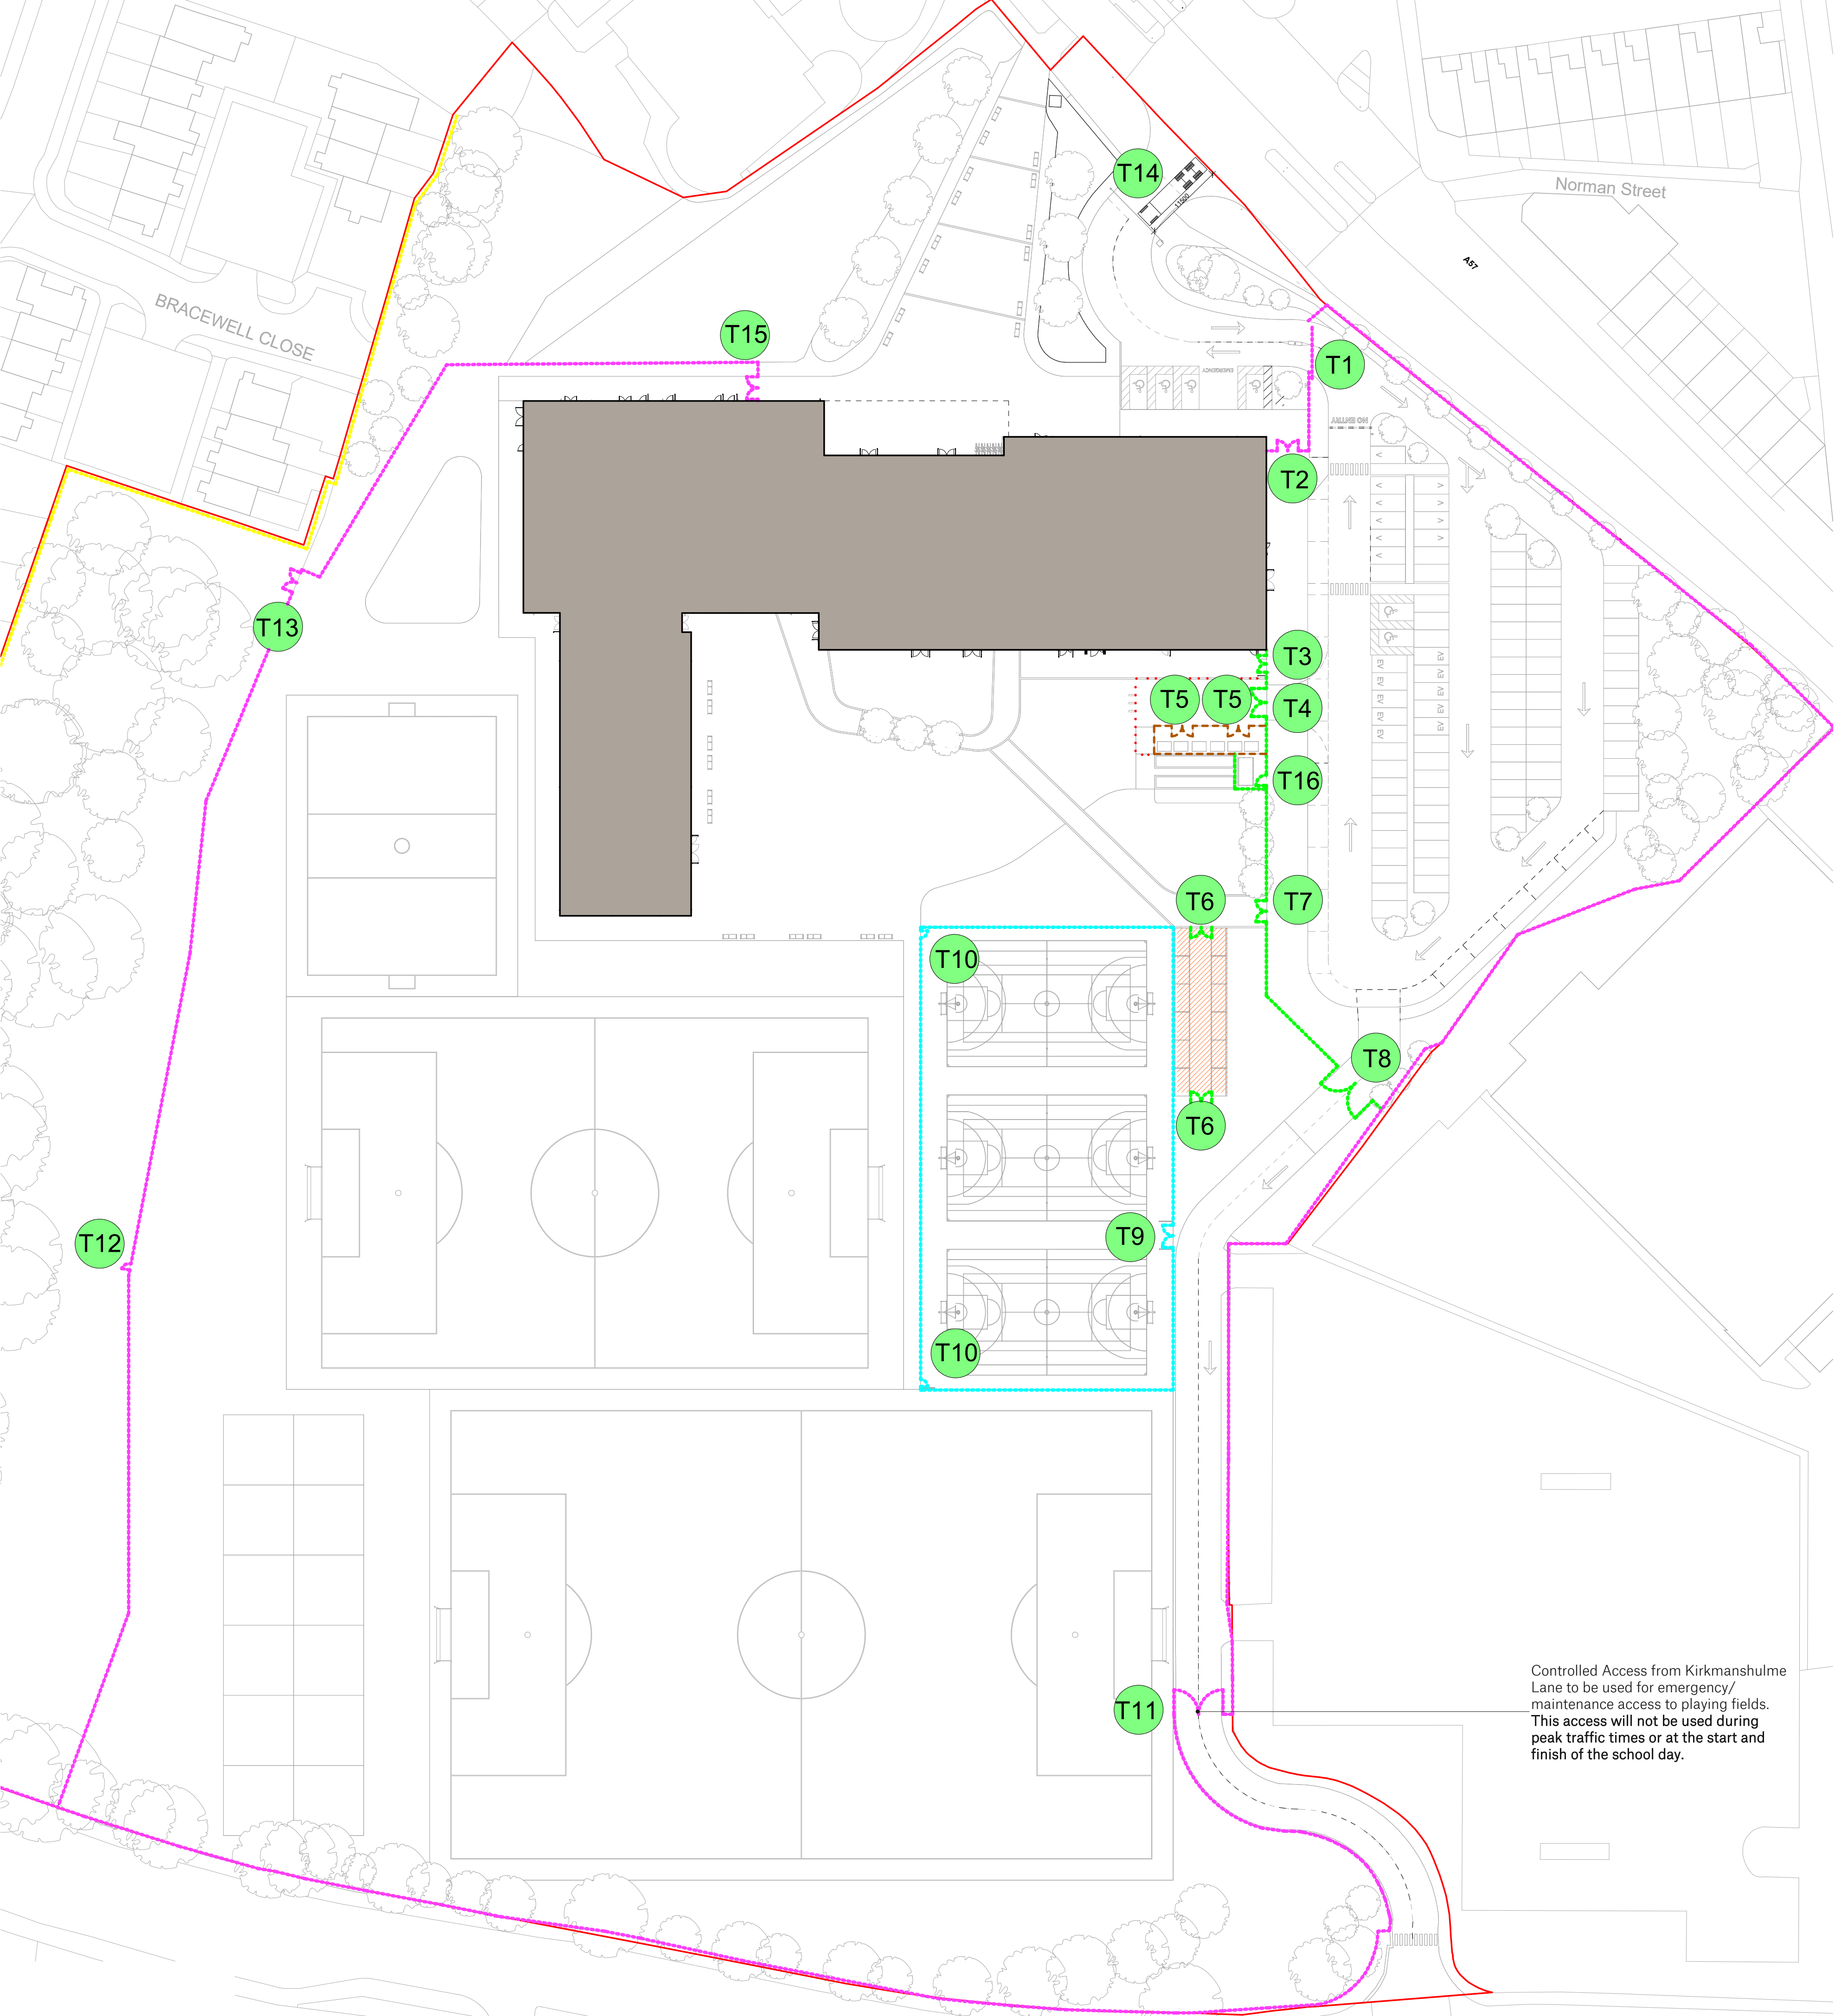

BIM 360://Belle Vue Academy/009433-SPA-01-ZZ-M3-A-000001-CENTRAL2020.rvt