


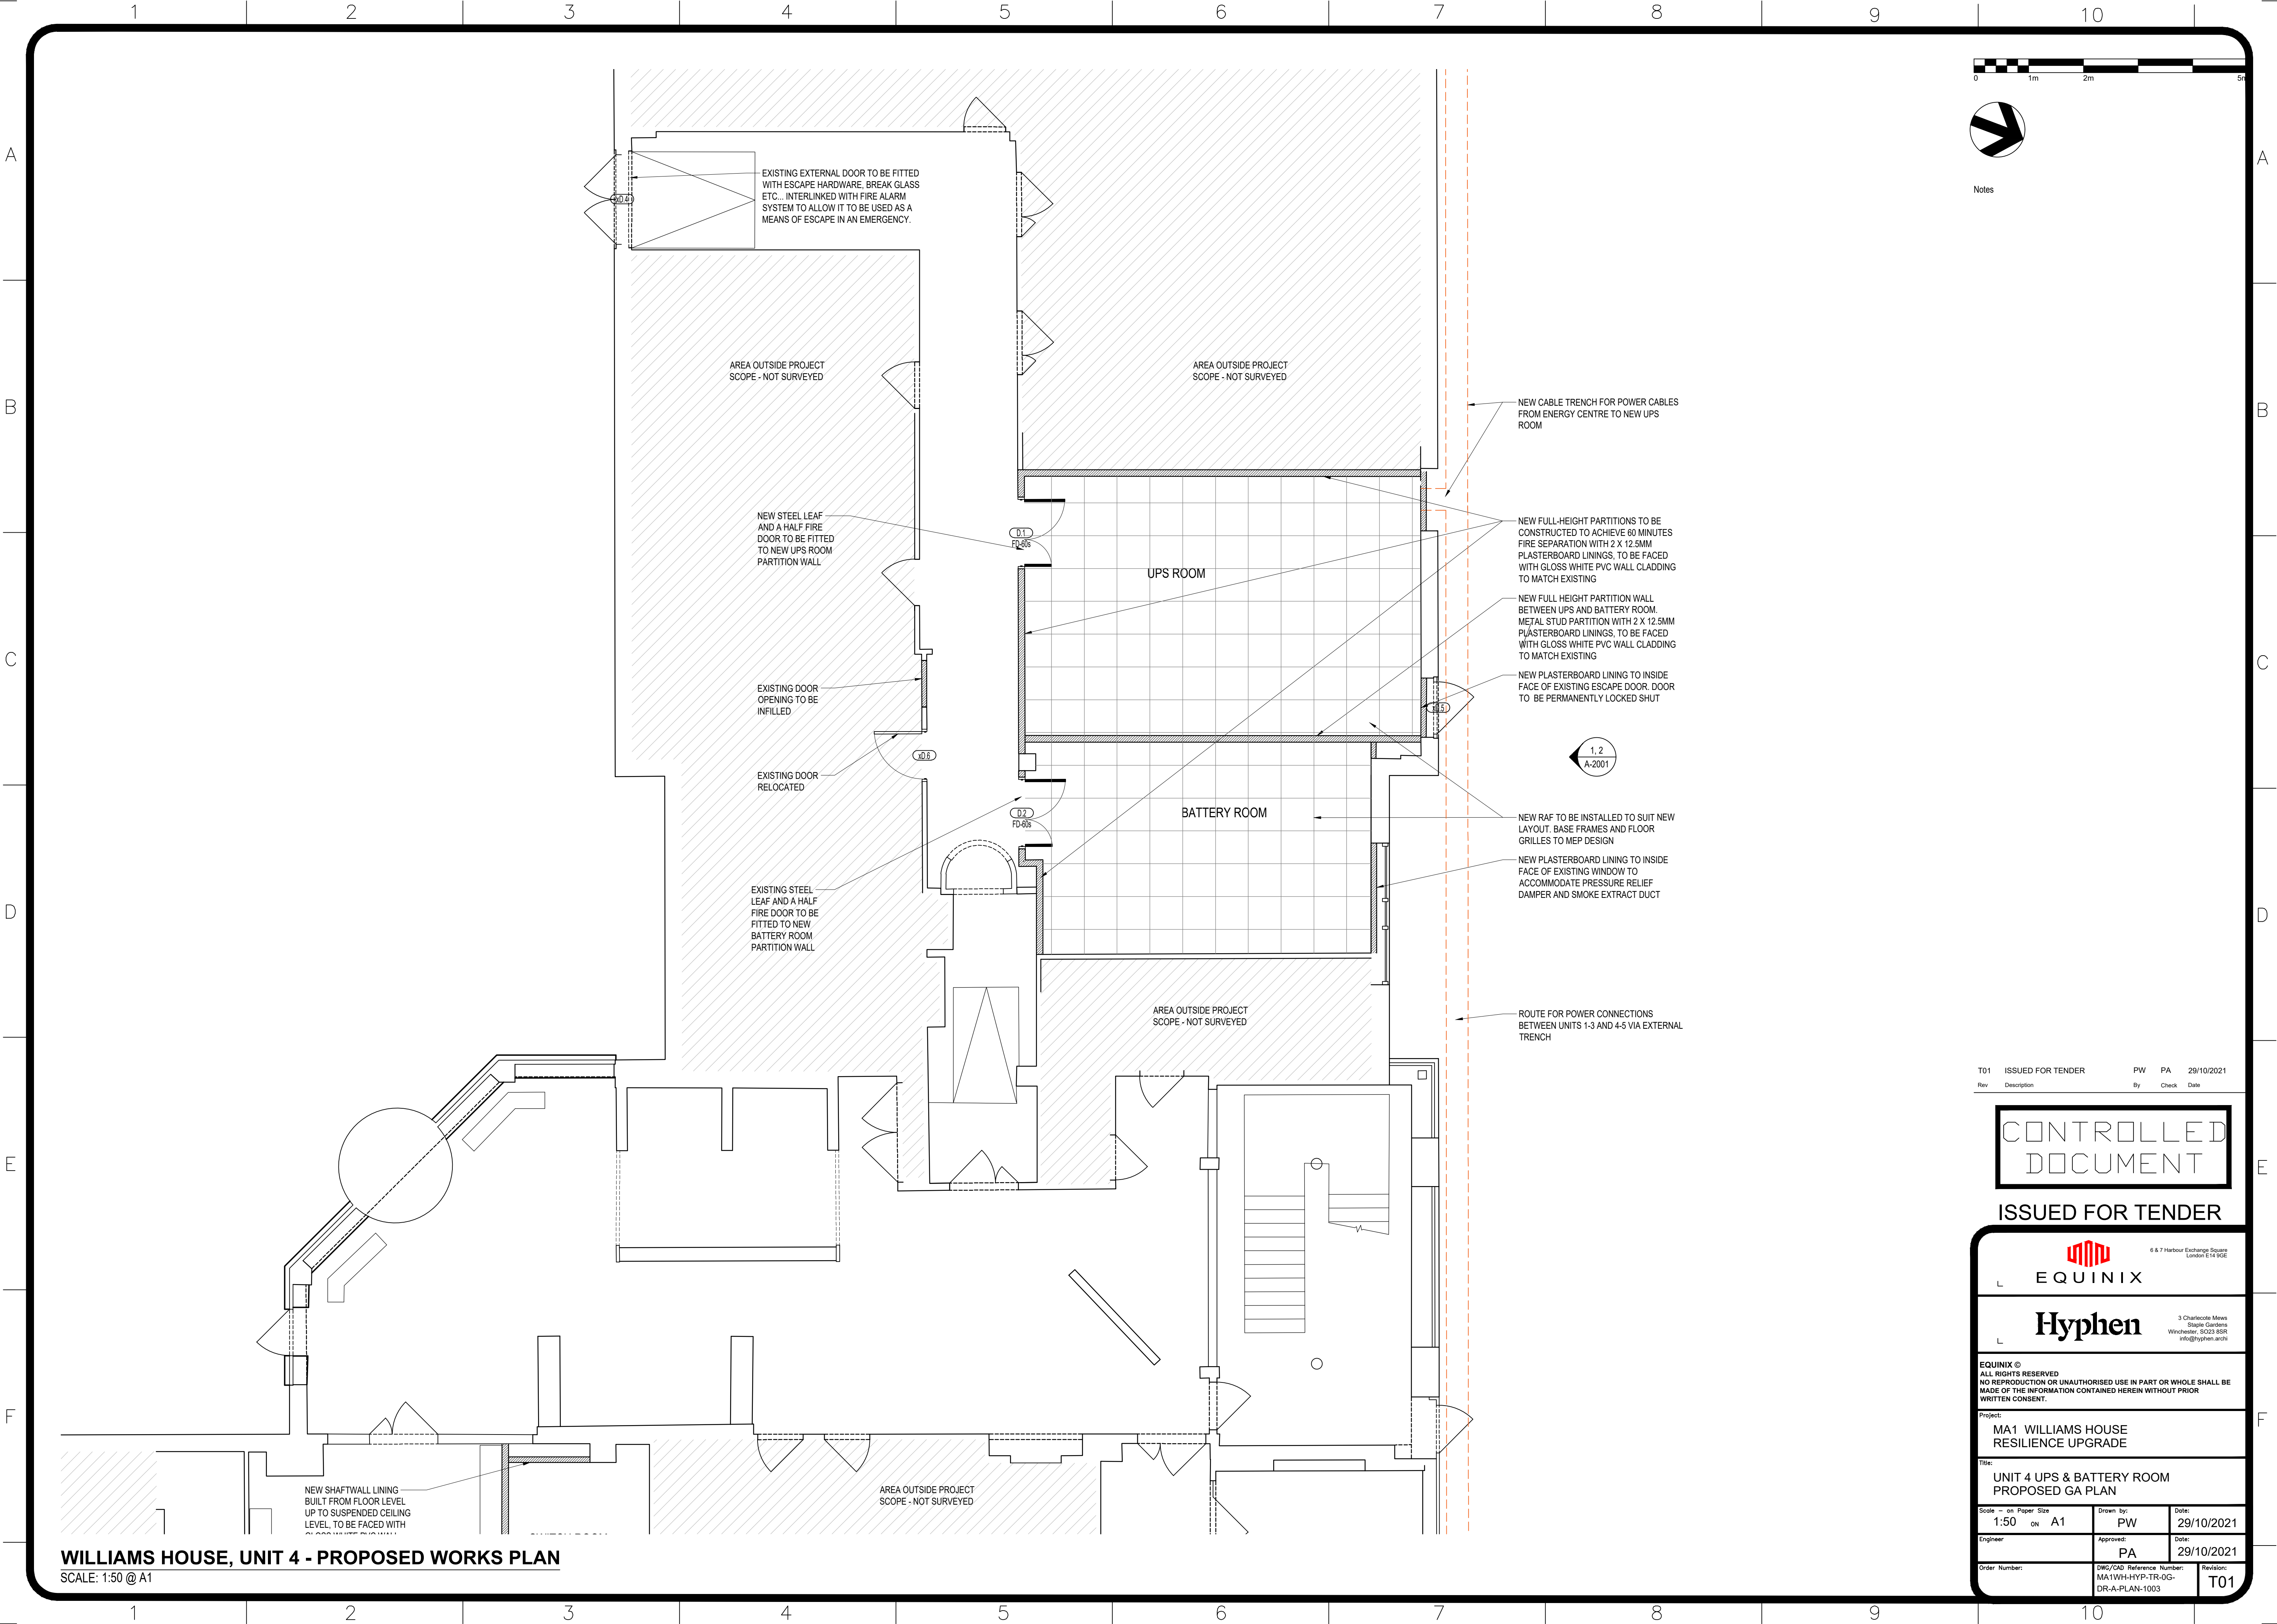

WILLIAMS HOUSE, UNIT 4 - PROPOSED WORKS PLAN
SCALE: 1:50 @ A1

T01	ISSUED FOR TENDER	PW	PA	29/10/2021
Rev	Description	By	Check	Date

CONTROLLED
DOCUMENT

ISSUED FOR TENDER

EQUINIX
6 & 7 Harbour Exchange Square
London E14 9GE

Hyphen
3 Charlotte Mews
Staple Gardens
Winchester, SO23 8SR
info@hyphen.archi

EQUINIX ©
ALL RIGHTS RESERVED
NO REPRODUCTION OR UNAUTHORISED USE IN PART OR WHOLE SHALL BE
MADE OF THE INFORMATION CONTAINED HEREIN WITHOUT PRIOR
WRITTEN CONSENT.

Project:
MA1 WILLIAMS HOUSE
RESILIENCE UPGRADE

Title:
UNIT 4 UPS & BATTERY ROOM
PROPOSED GA PLAN

Scale: 1:50 on Paper Size A1
Drawn by: PW
Date: 29/10/2021

Engineer:
Approved: PA
Date: 29/10/2021

Order Number:
DWG/CAD Reference Number:
MA1WH-HYP-TR-0G-
DR-A-PLAN-1003
Revision:
T01