



Notes


1. This drawing has been prepared in accordance with the scope of RPS's appointment with its client and is subject to the terms and conditions of that appointment. RPS accepts no liability for any use of this document other than by its client and only for the purposes for which it was prepared and provided.
2. If received electronically it is the recipient's responsibility to print to correct scale. Only written dimensions should be used.
3. This drawing should be read in conjunction with all other relevant drawings and specifications.

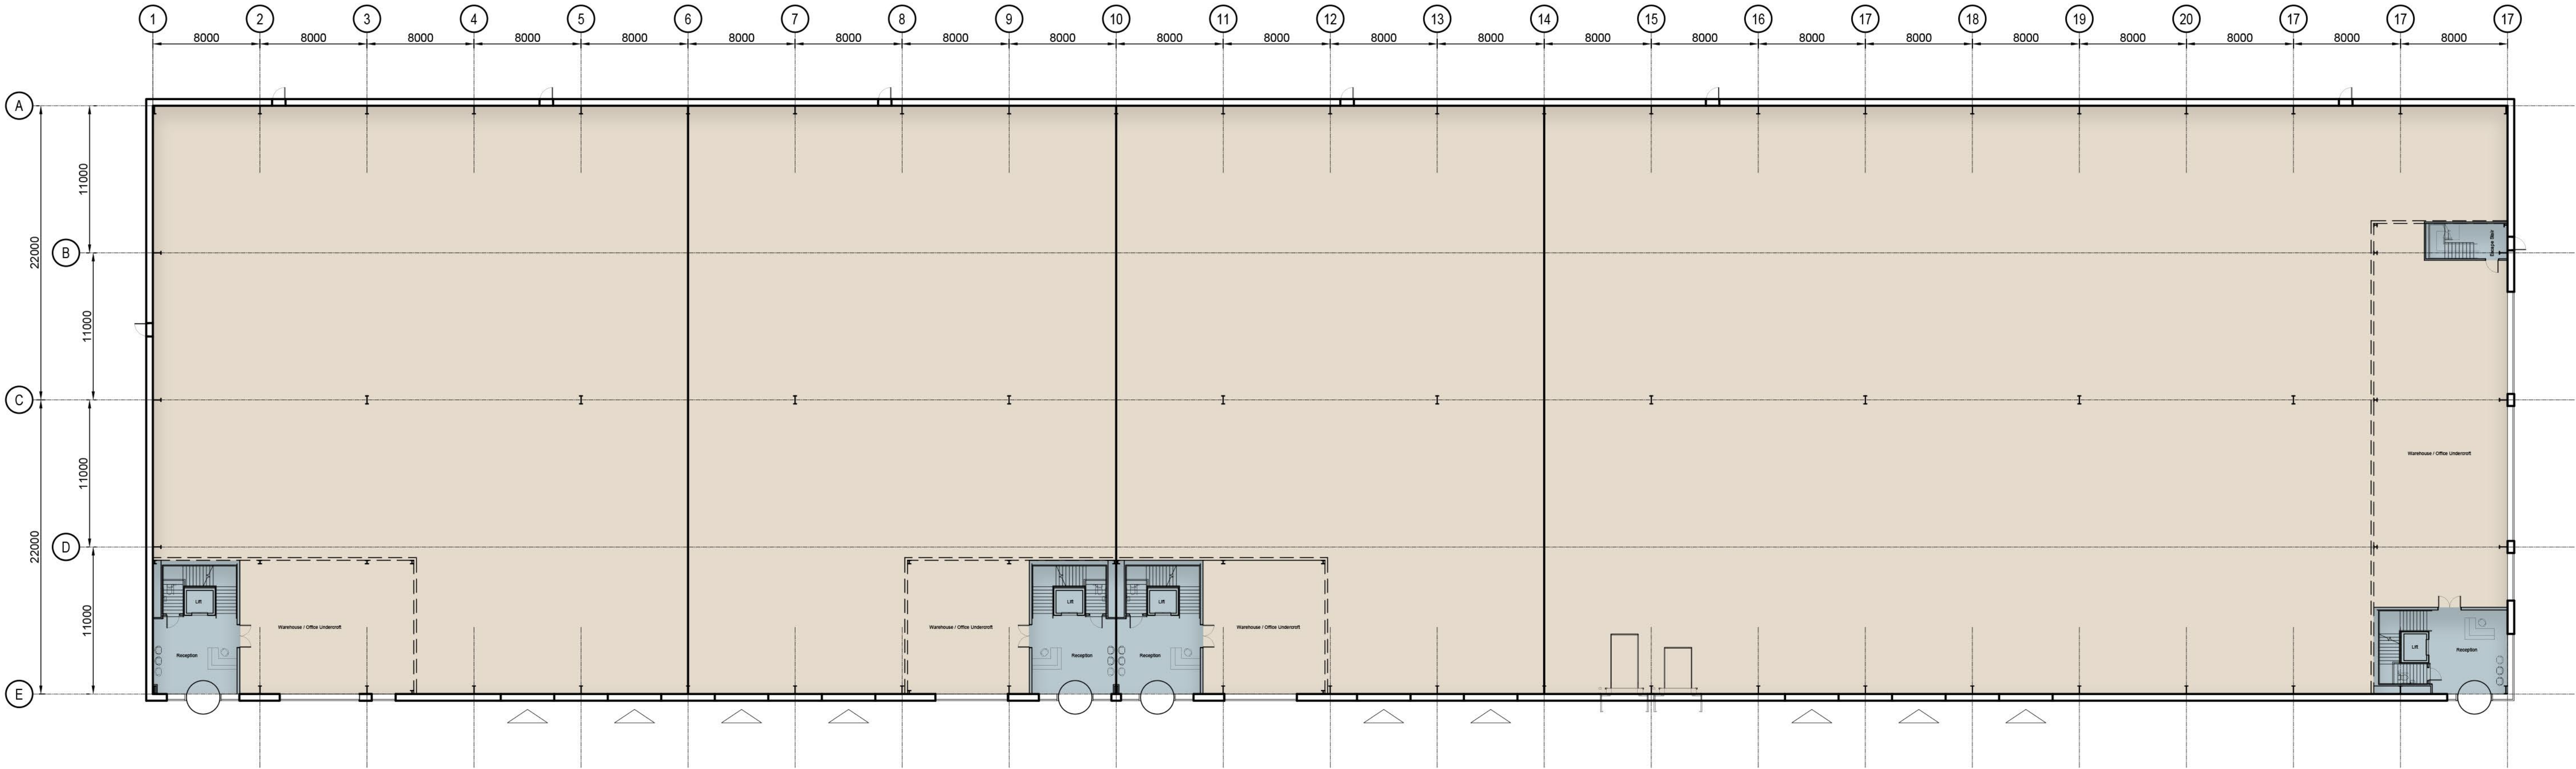


Ground Floor Building Plan
1:250

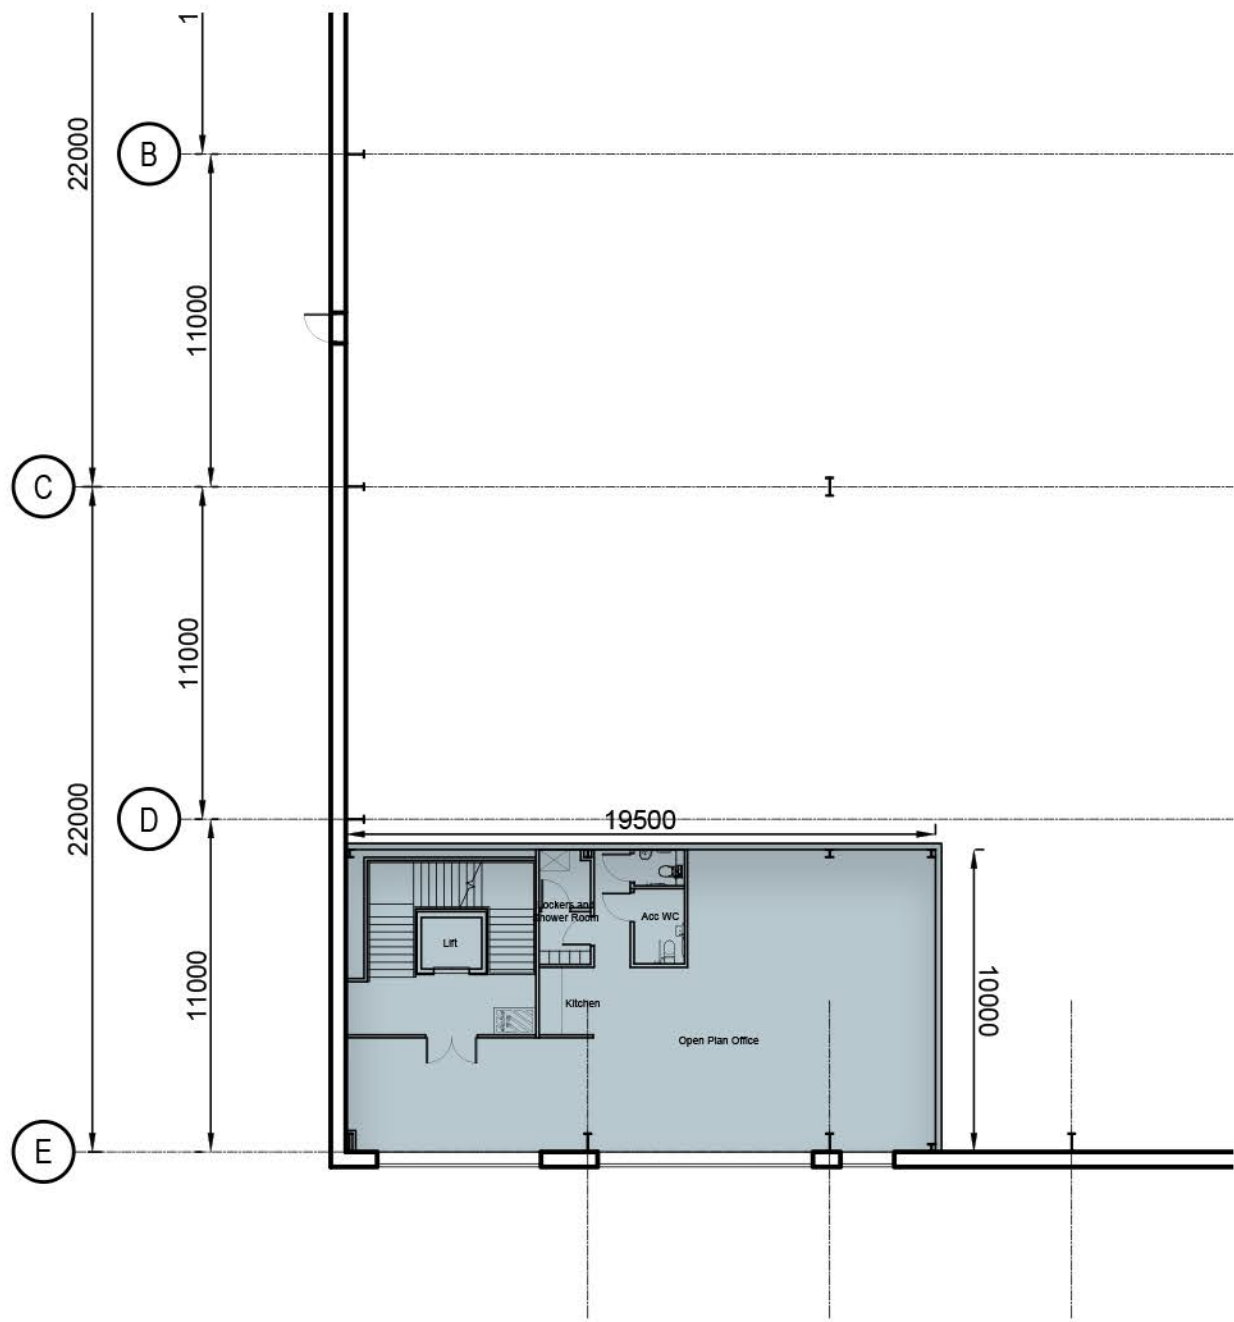

First Floor Office Plan Unit 2d
1:250

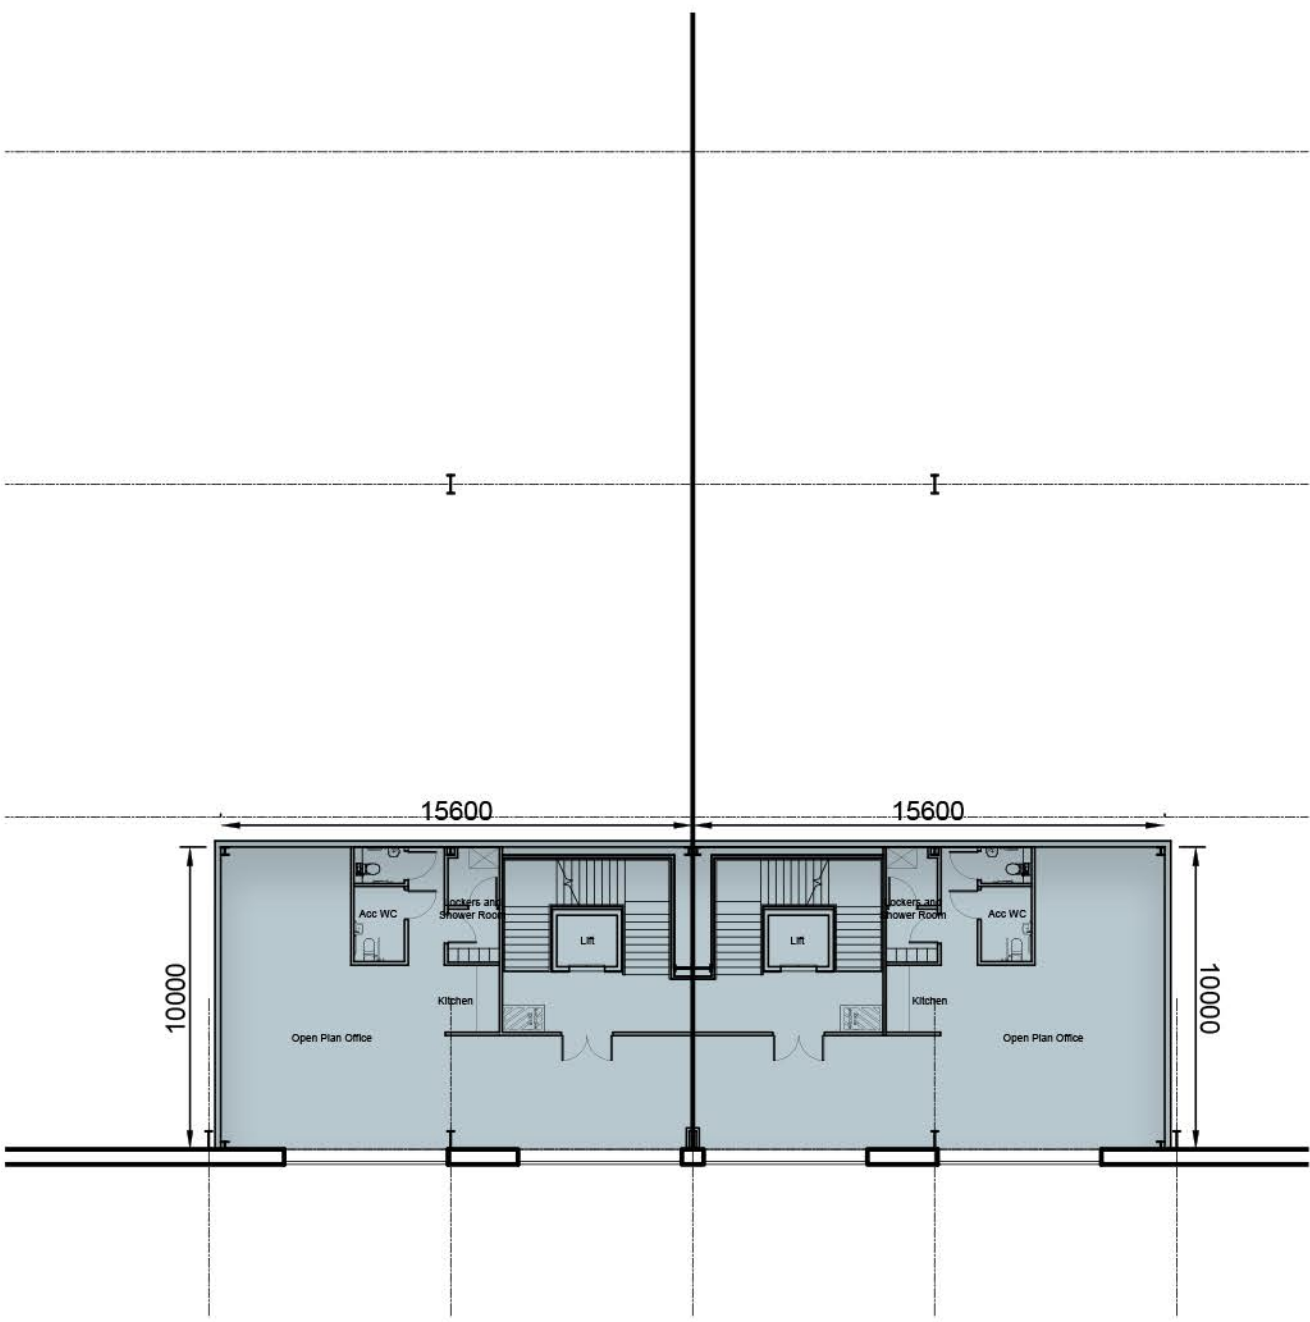

First Floor Office Plan Units 2b and 2c
1:250

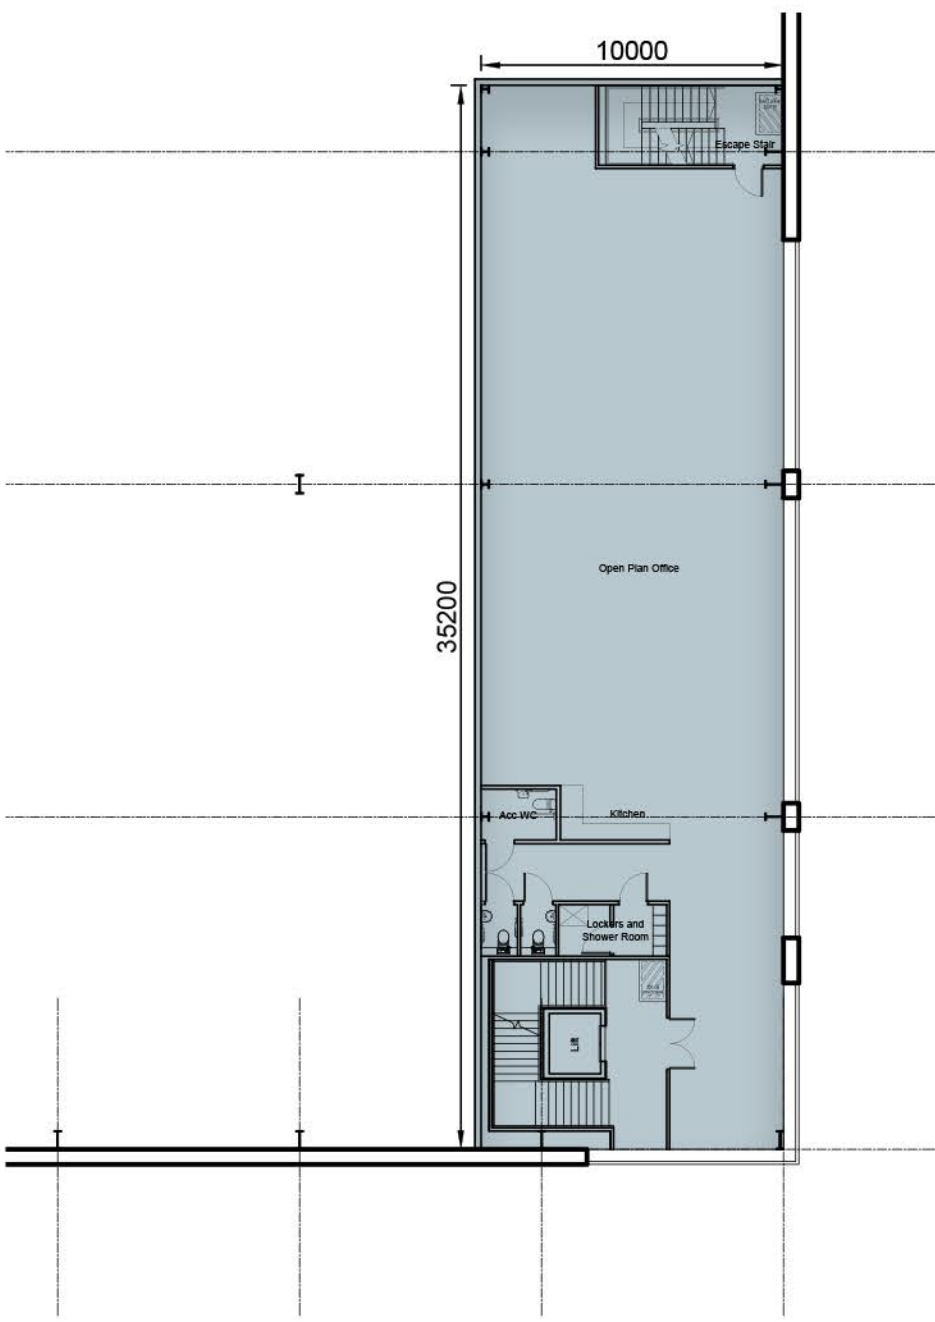

First Floor Office Plan Unit 2a
1:250



P01	First Issue	LL	MJH	18/03/22
Rev	Description	By	Ckd	Date



Sherwood House, Sherwood Avenue,
Newark, Nottinghamshire, NG24 1QQ
T:01636 605 700 E: rpsnewark@rpsgroup.com



Project
MAG, Building 402,
Manchester Airport

Title
Proposed Building Plan

RPS Project Number NK020943	Scale @ A1 1:250	Date Created 15/02/22
Task Team Manager KRP	Information Author LL	Task Information Manager MJH

Status
S2 (Suitable for Information)
Document Number
020943-RPS-SI-XX-DR-A-0112
Project Code - Originator - Zone - Level - Type - Role - Drawing Number
rpsgroup.com

Revision
P01