


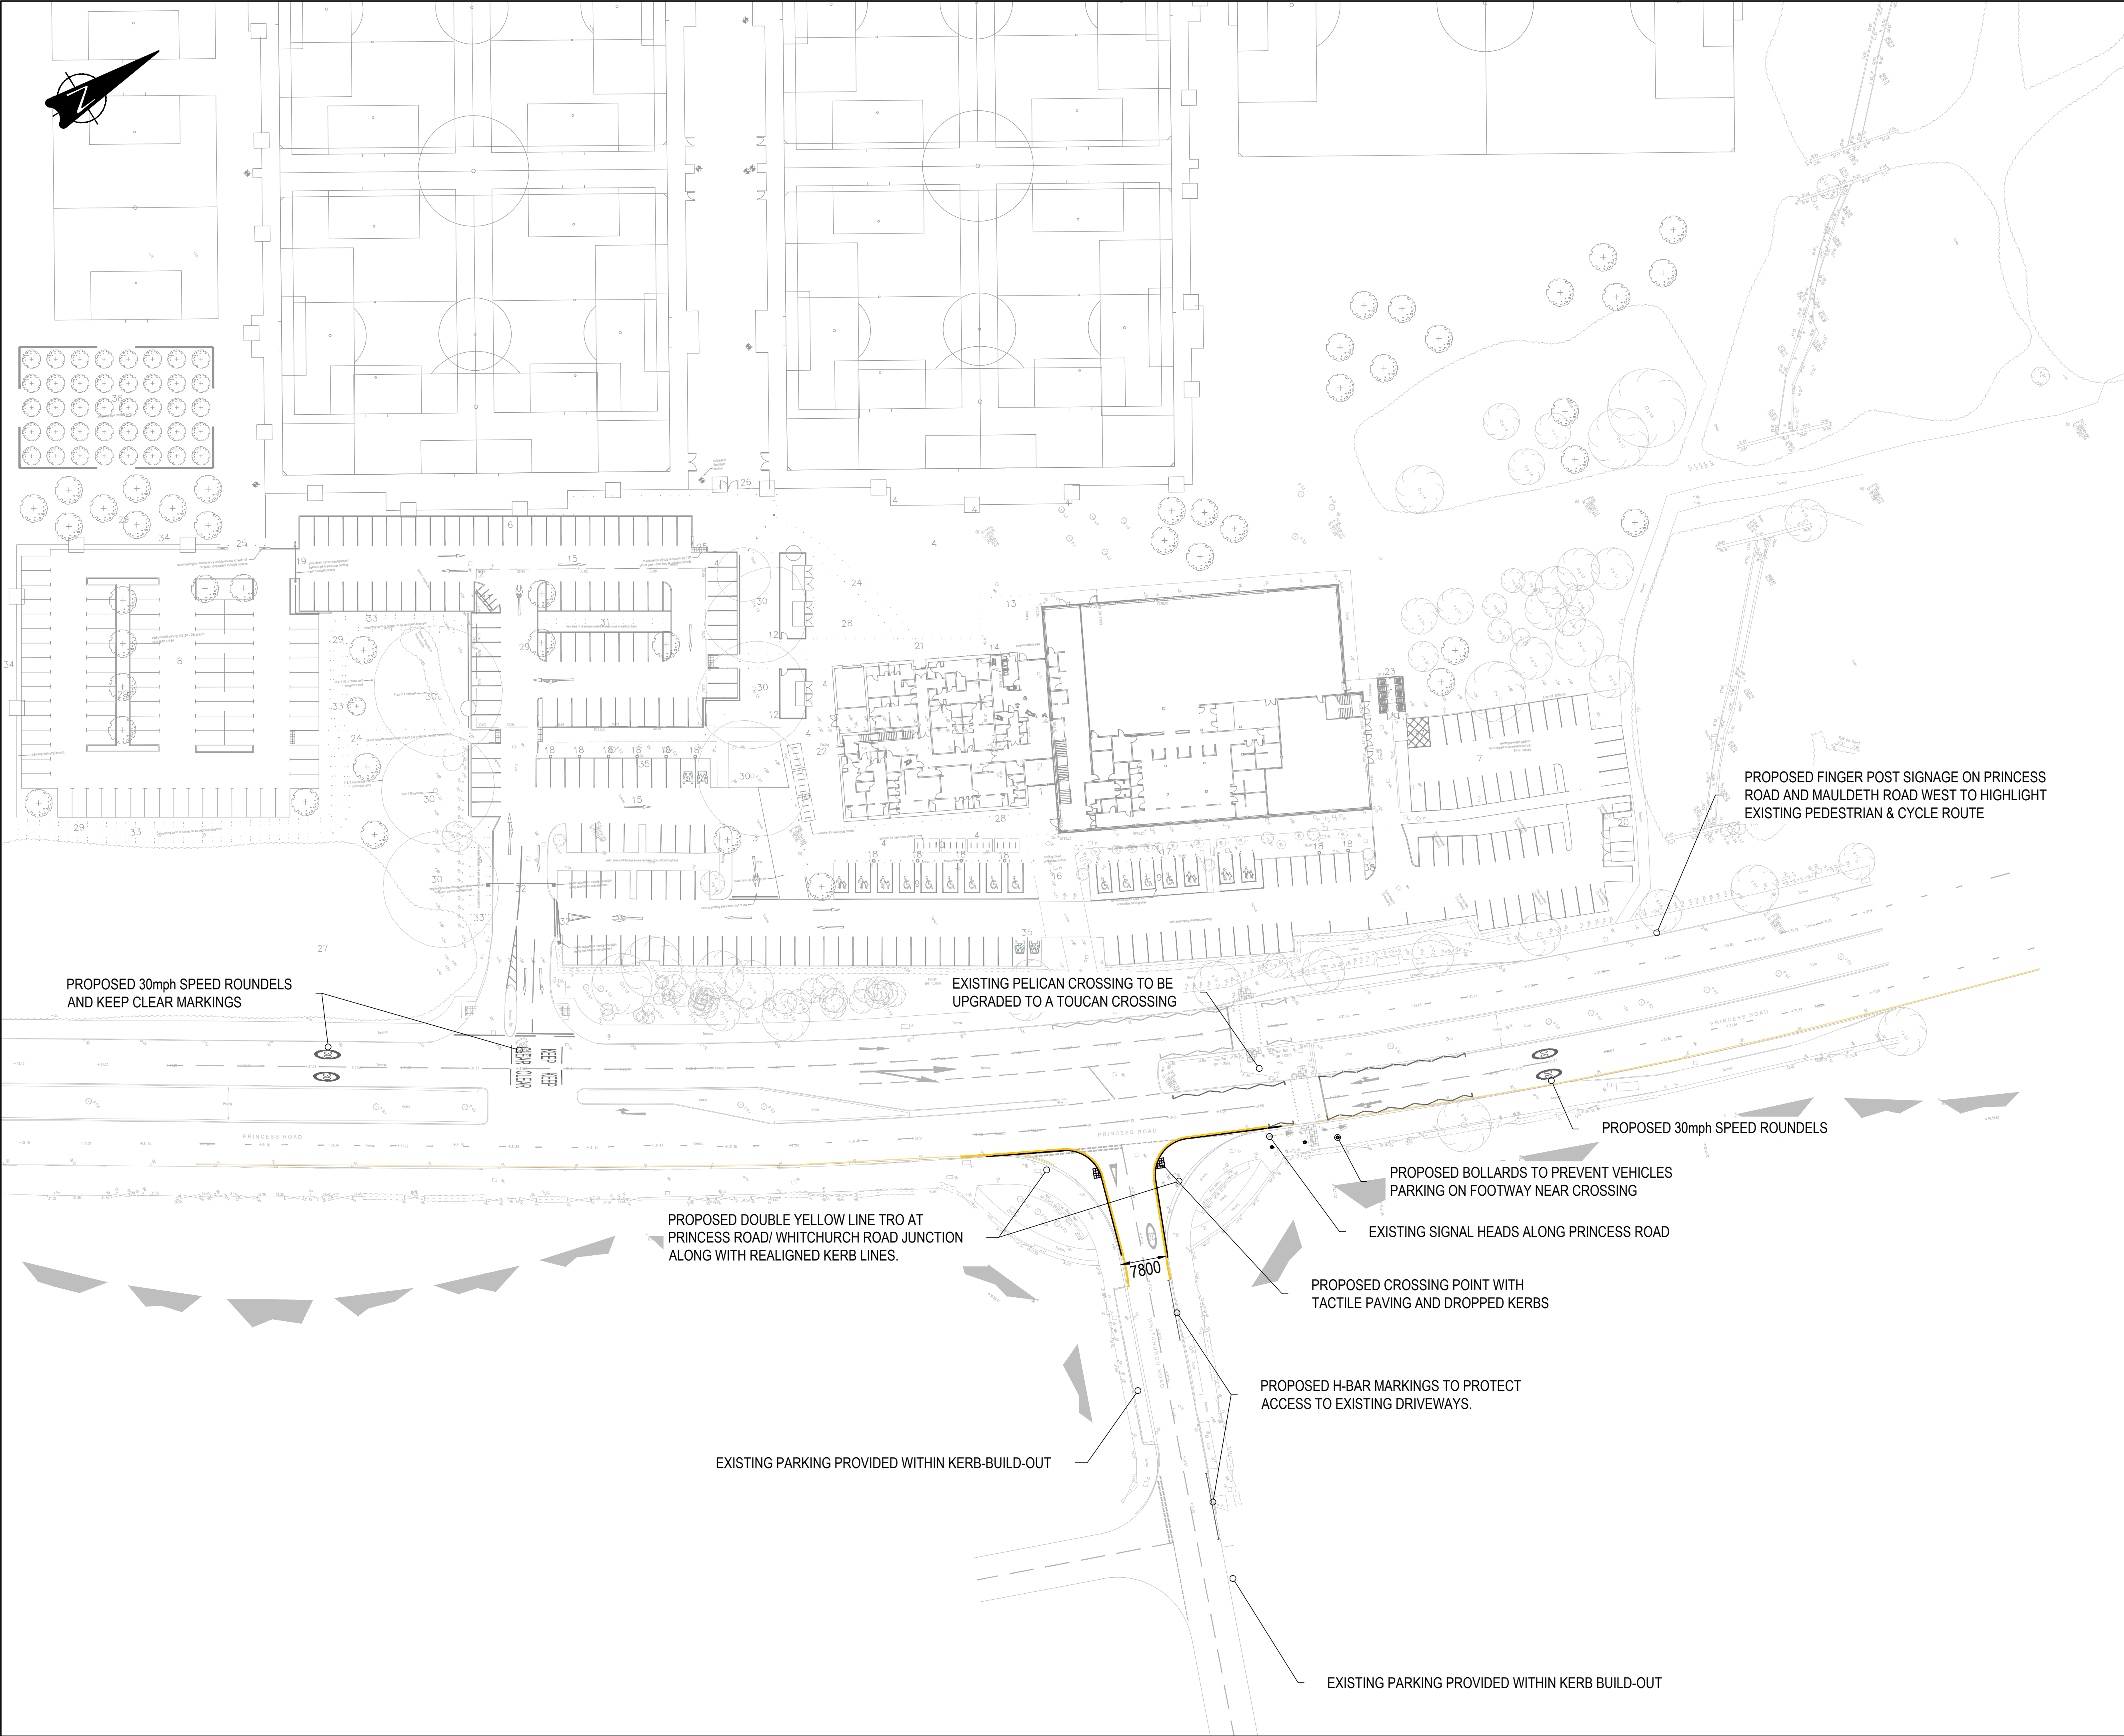

GENERAL NOTES:

1. THIS DRAWING IS TO BE READ IN CONJUNCTION WITH ALL RELEVANT ARCHITECTS AND ENGINEERS DRAWINGS AND SPECIFICATIONS.
2. DO NOT SCALE THIS DRAWING. ANY AMBIGUITIES, OMISSIONS AND ERRORS ON DRAWINGS SHALL BE BROUGHT TO THE ENGINEERS ATTENTION IMMEDIATELY. ALL DIMENSIONS MUST BE CHECKED / VERIFIED ON SITE.
3. ALL DIMENSIONS ARE IN MILLIMETRES UNLESS NOTED OTHERWISE.
4. FOR GENERAL NOTES REFER TO DRAWING.
5. THE CONTENT OF THIS DRAWING IS FOR INDICATIVE INFORMATION ONLY AND NOT SUITABLE FOR CONSTRUCTION PURPOSES

KEY:	---	EXISTING ROAD MARKINGS
	---	EXISTING SIGNAGE
	---	EXISTING YELLOW LINING TRO
	---	PROPOSED ROAD MARKINGS
	●	PROPOSED BOLLARD
	---	PROPOSED YELLOW LINING TRO

P07	TYPO AMENDED	11/02/22	DD	MT
P06	LAYOUT UPDATED	13/12/21	DD	MT
P05	IMPROVEMENT PROPOSALS UPDATED	25/11/21	DD	MT
P04	IMPROVEMENT PROPOSALS UPDATED	16/11/21	DD	MT
P03	LAYOUT UPDATED	30/03/21	DD	MT
P02	MINOR TEXT ALTERATIONS	17/03/21	JM	CP
Rev:	Description:	Date:	By:	Chkd:



Merchant Exchange, 17-19 Whitworth Street West, Manchester, M1 5WG
0161 236 2394
manchester@curtins.com
www.curtins.com

Civils & Structures • Transport Planning • Environmental • Infrastructure • Geotechnical • Conservation & Heritage • Principal Designer
Birmingham • Bristol • Cambridge • Cardiff • Douglas • Dublin • Edinburgh • Glasgow • Kentish • Leeds • Liverpool • London • Manchester • Nottingham

Status:	PRELIMINARY			
Project:	HOUGH END SPORTS VILLAGE			
Orig Title:	PRINCESS ROAD PROPOSED HIGHWAY IMPROVEMENTS			
Size:	A1	Date:	26/02/21	Drawn By:
Scale:	1:500			JM
Project No:	Originator:	Volume:	Level:	Type:
76170 - CUR - 00 - XX - DR - TP -				
75002 - P07				