


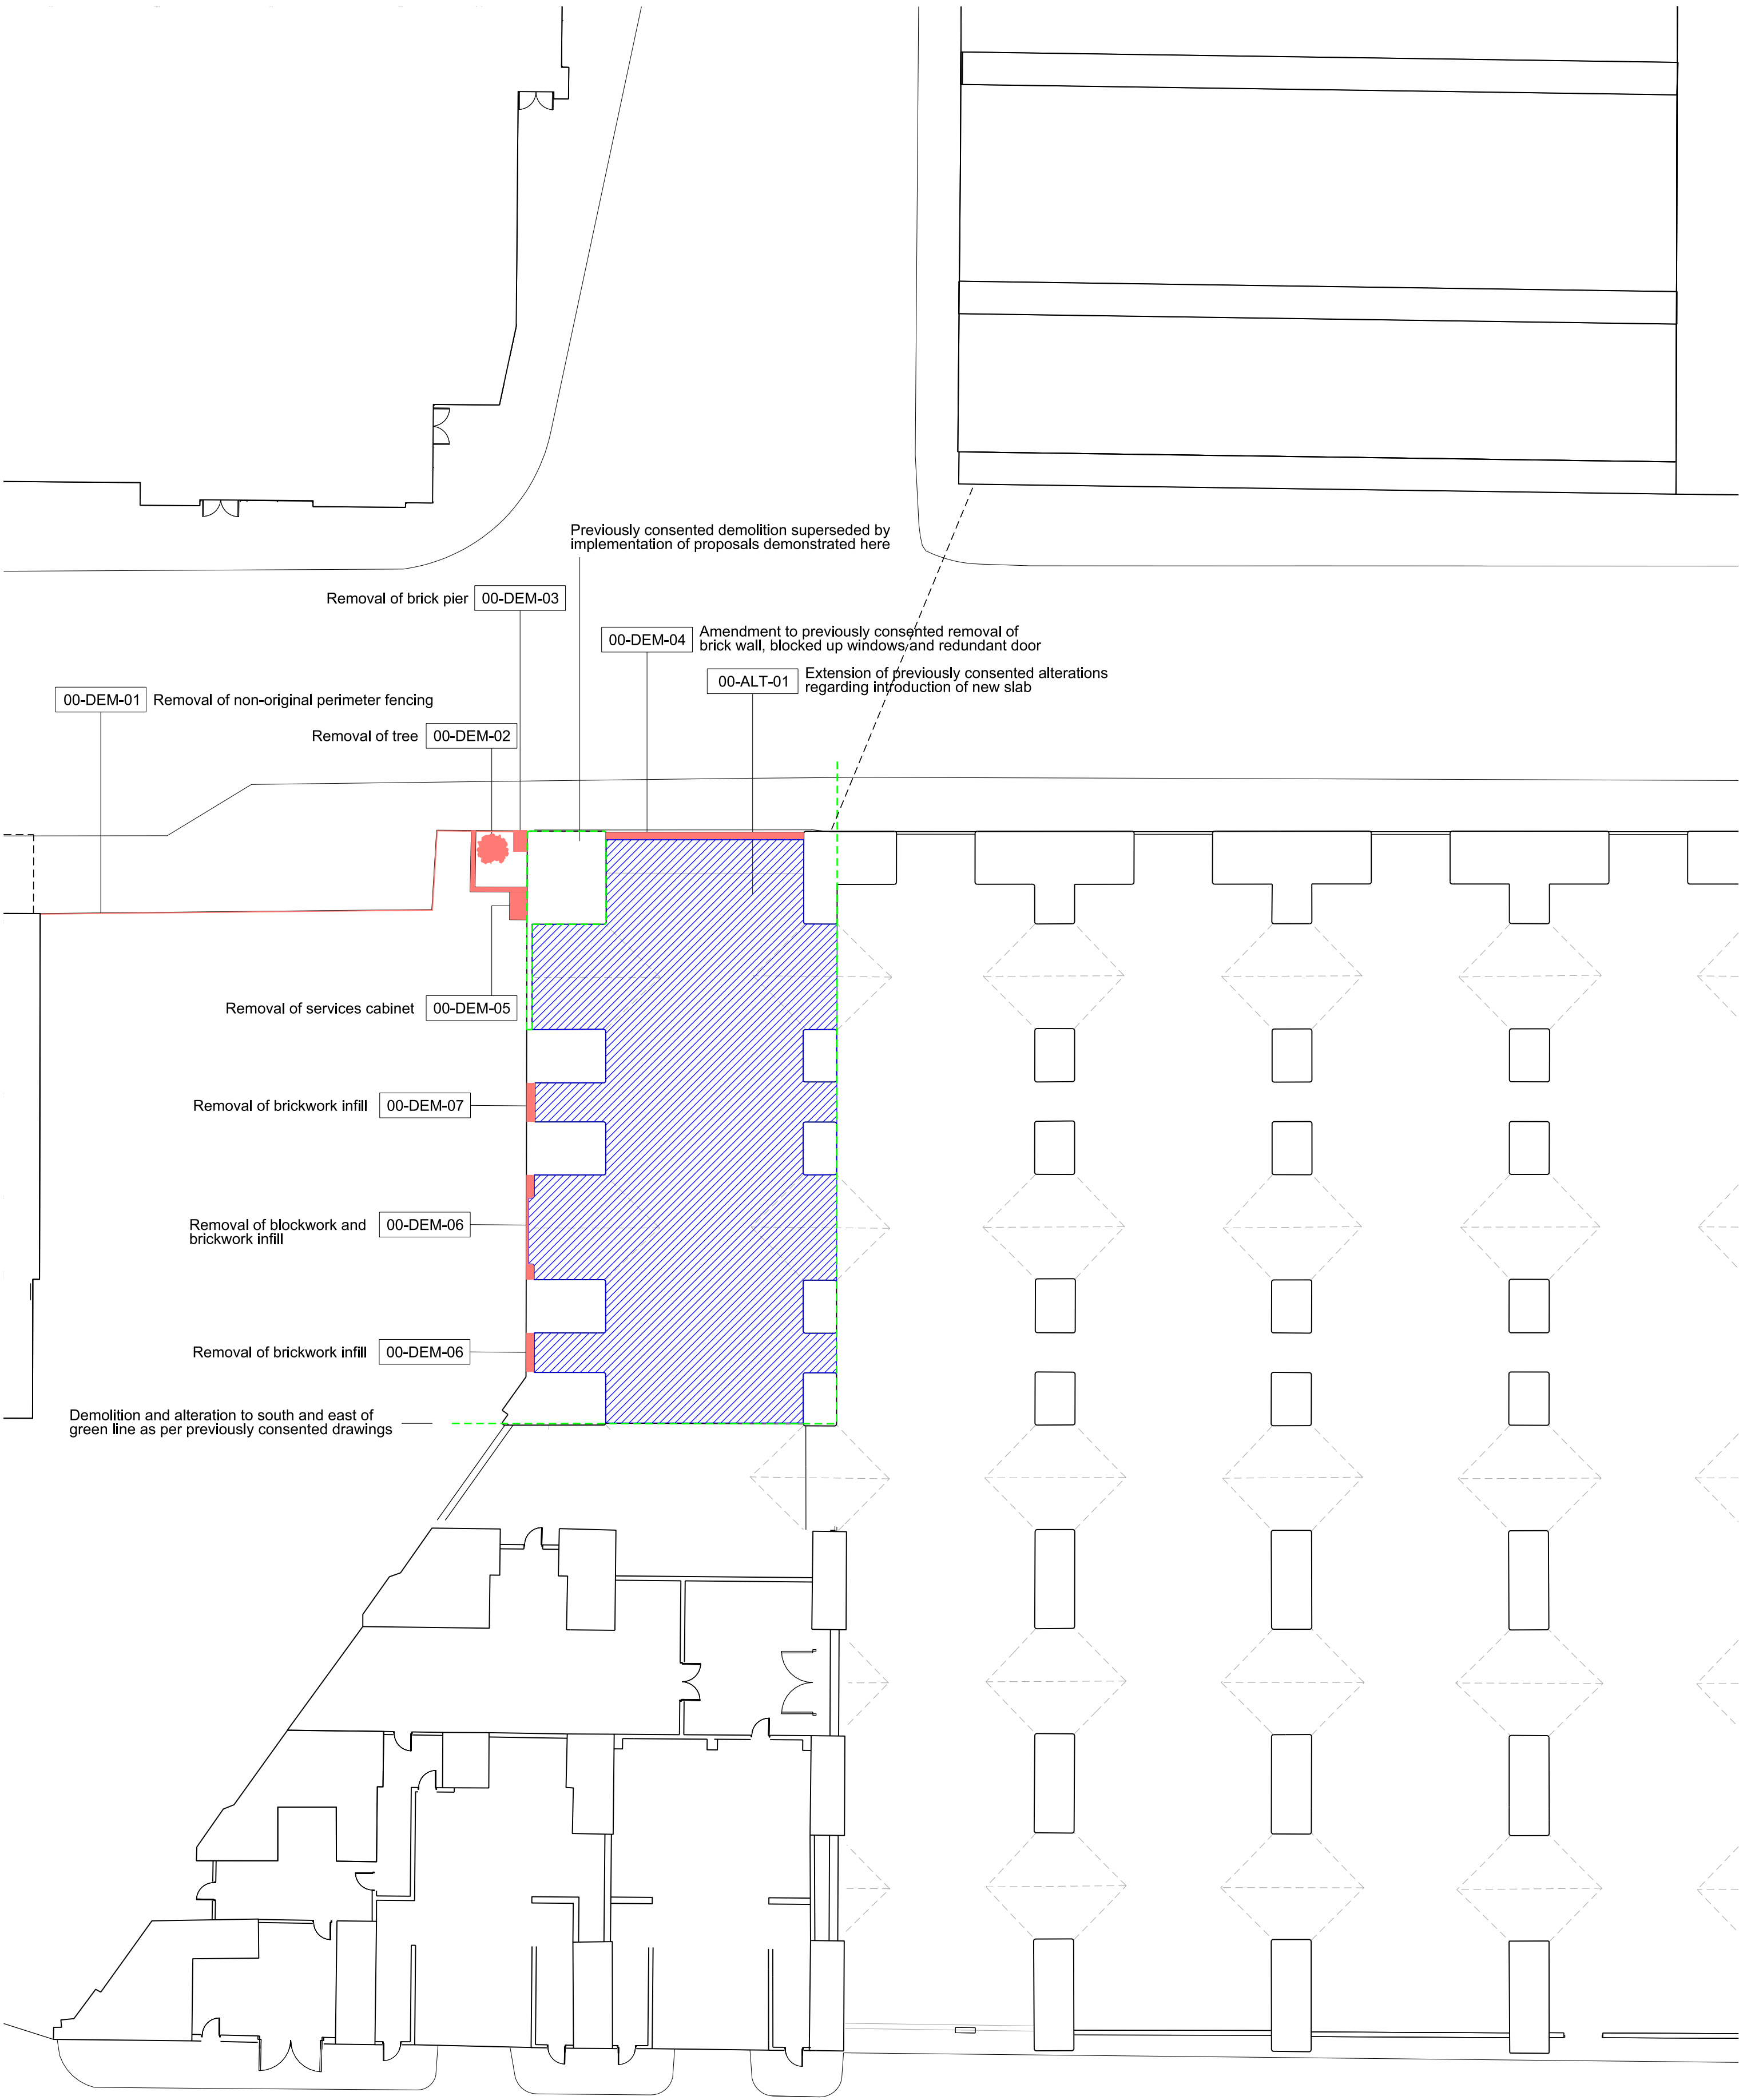

Level 00 Plan

This drawing is copyright.
Do not scale off dimensions.
All dimensions to be checked on site by contractor.
Contractor to report any dimensional discrepancies,
errors or omissions prior to commencing on site.

NOTE:

0m 2.5m 5m 10m

NORTH

Rev	Date	Description
00	15-05-2020	Planning Issue
01	15-12-2020	Non-Material Amendment Application
02	16-12-2020	Non-Material Amendment Application
03	19-02-2021	Non-Material Amendment Application

Project Title
**Viadux
Great Bridgewater Street Stair and Lift
Great Bridgewater Street
Manchester**

Status
Planning


Drawing Title
**Alterations - Existing Level 00 and Level
01 (Viaduct Level) Plan**

Job No 10337	Scale 1:400 @ A3 / 1:200 @ A1	Date 15 June 2020
Drawing No 10337-Z1-A-B5D9-JC20-XP-XX-001	Revision 03	

simpsonhaugh

MANCHESTER
Riverside, 4 Commercial St
Manchester M15 4RQ
+44 (0)161 835 2345
www.simpsonhaugh.com

LONDON
5-8 Roberts Place
London EC1R 9BB
+44 (0)20 7549 4000
mail@simpsonhaugh.com

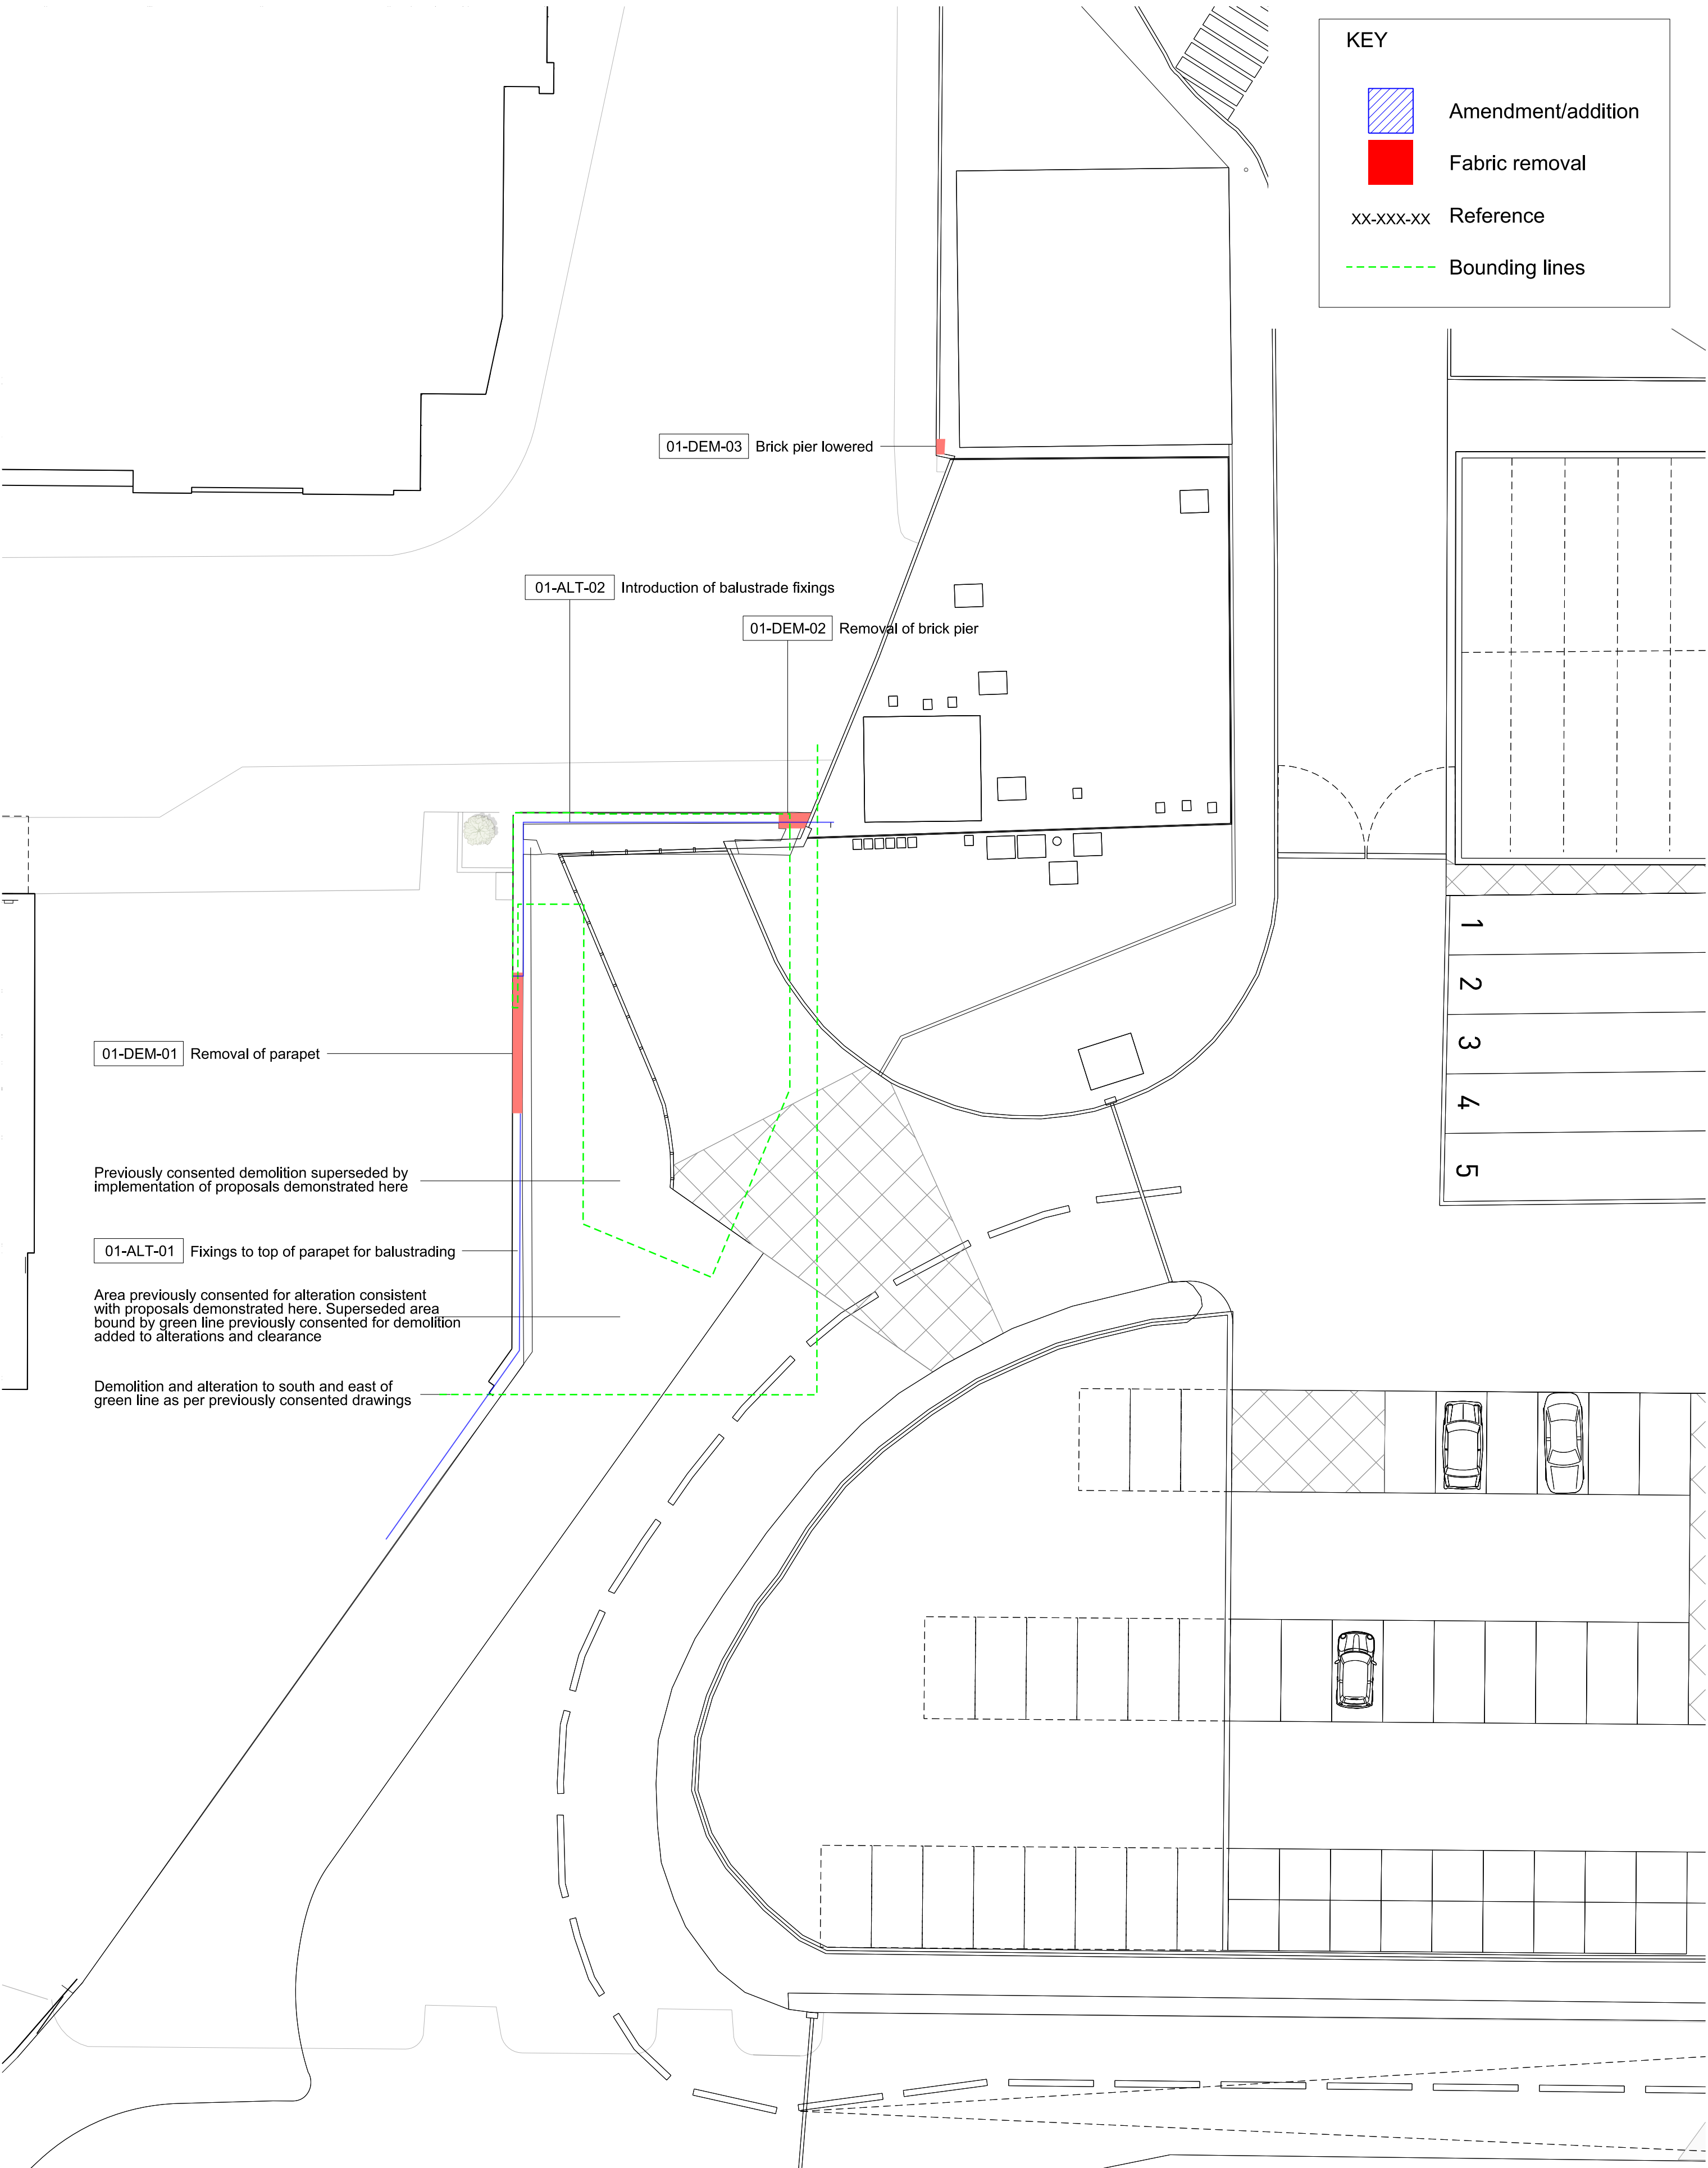

Level 01 Plan