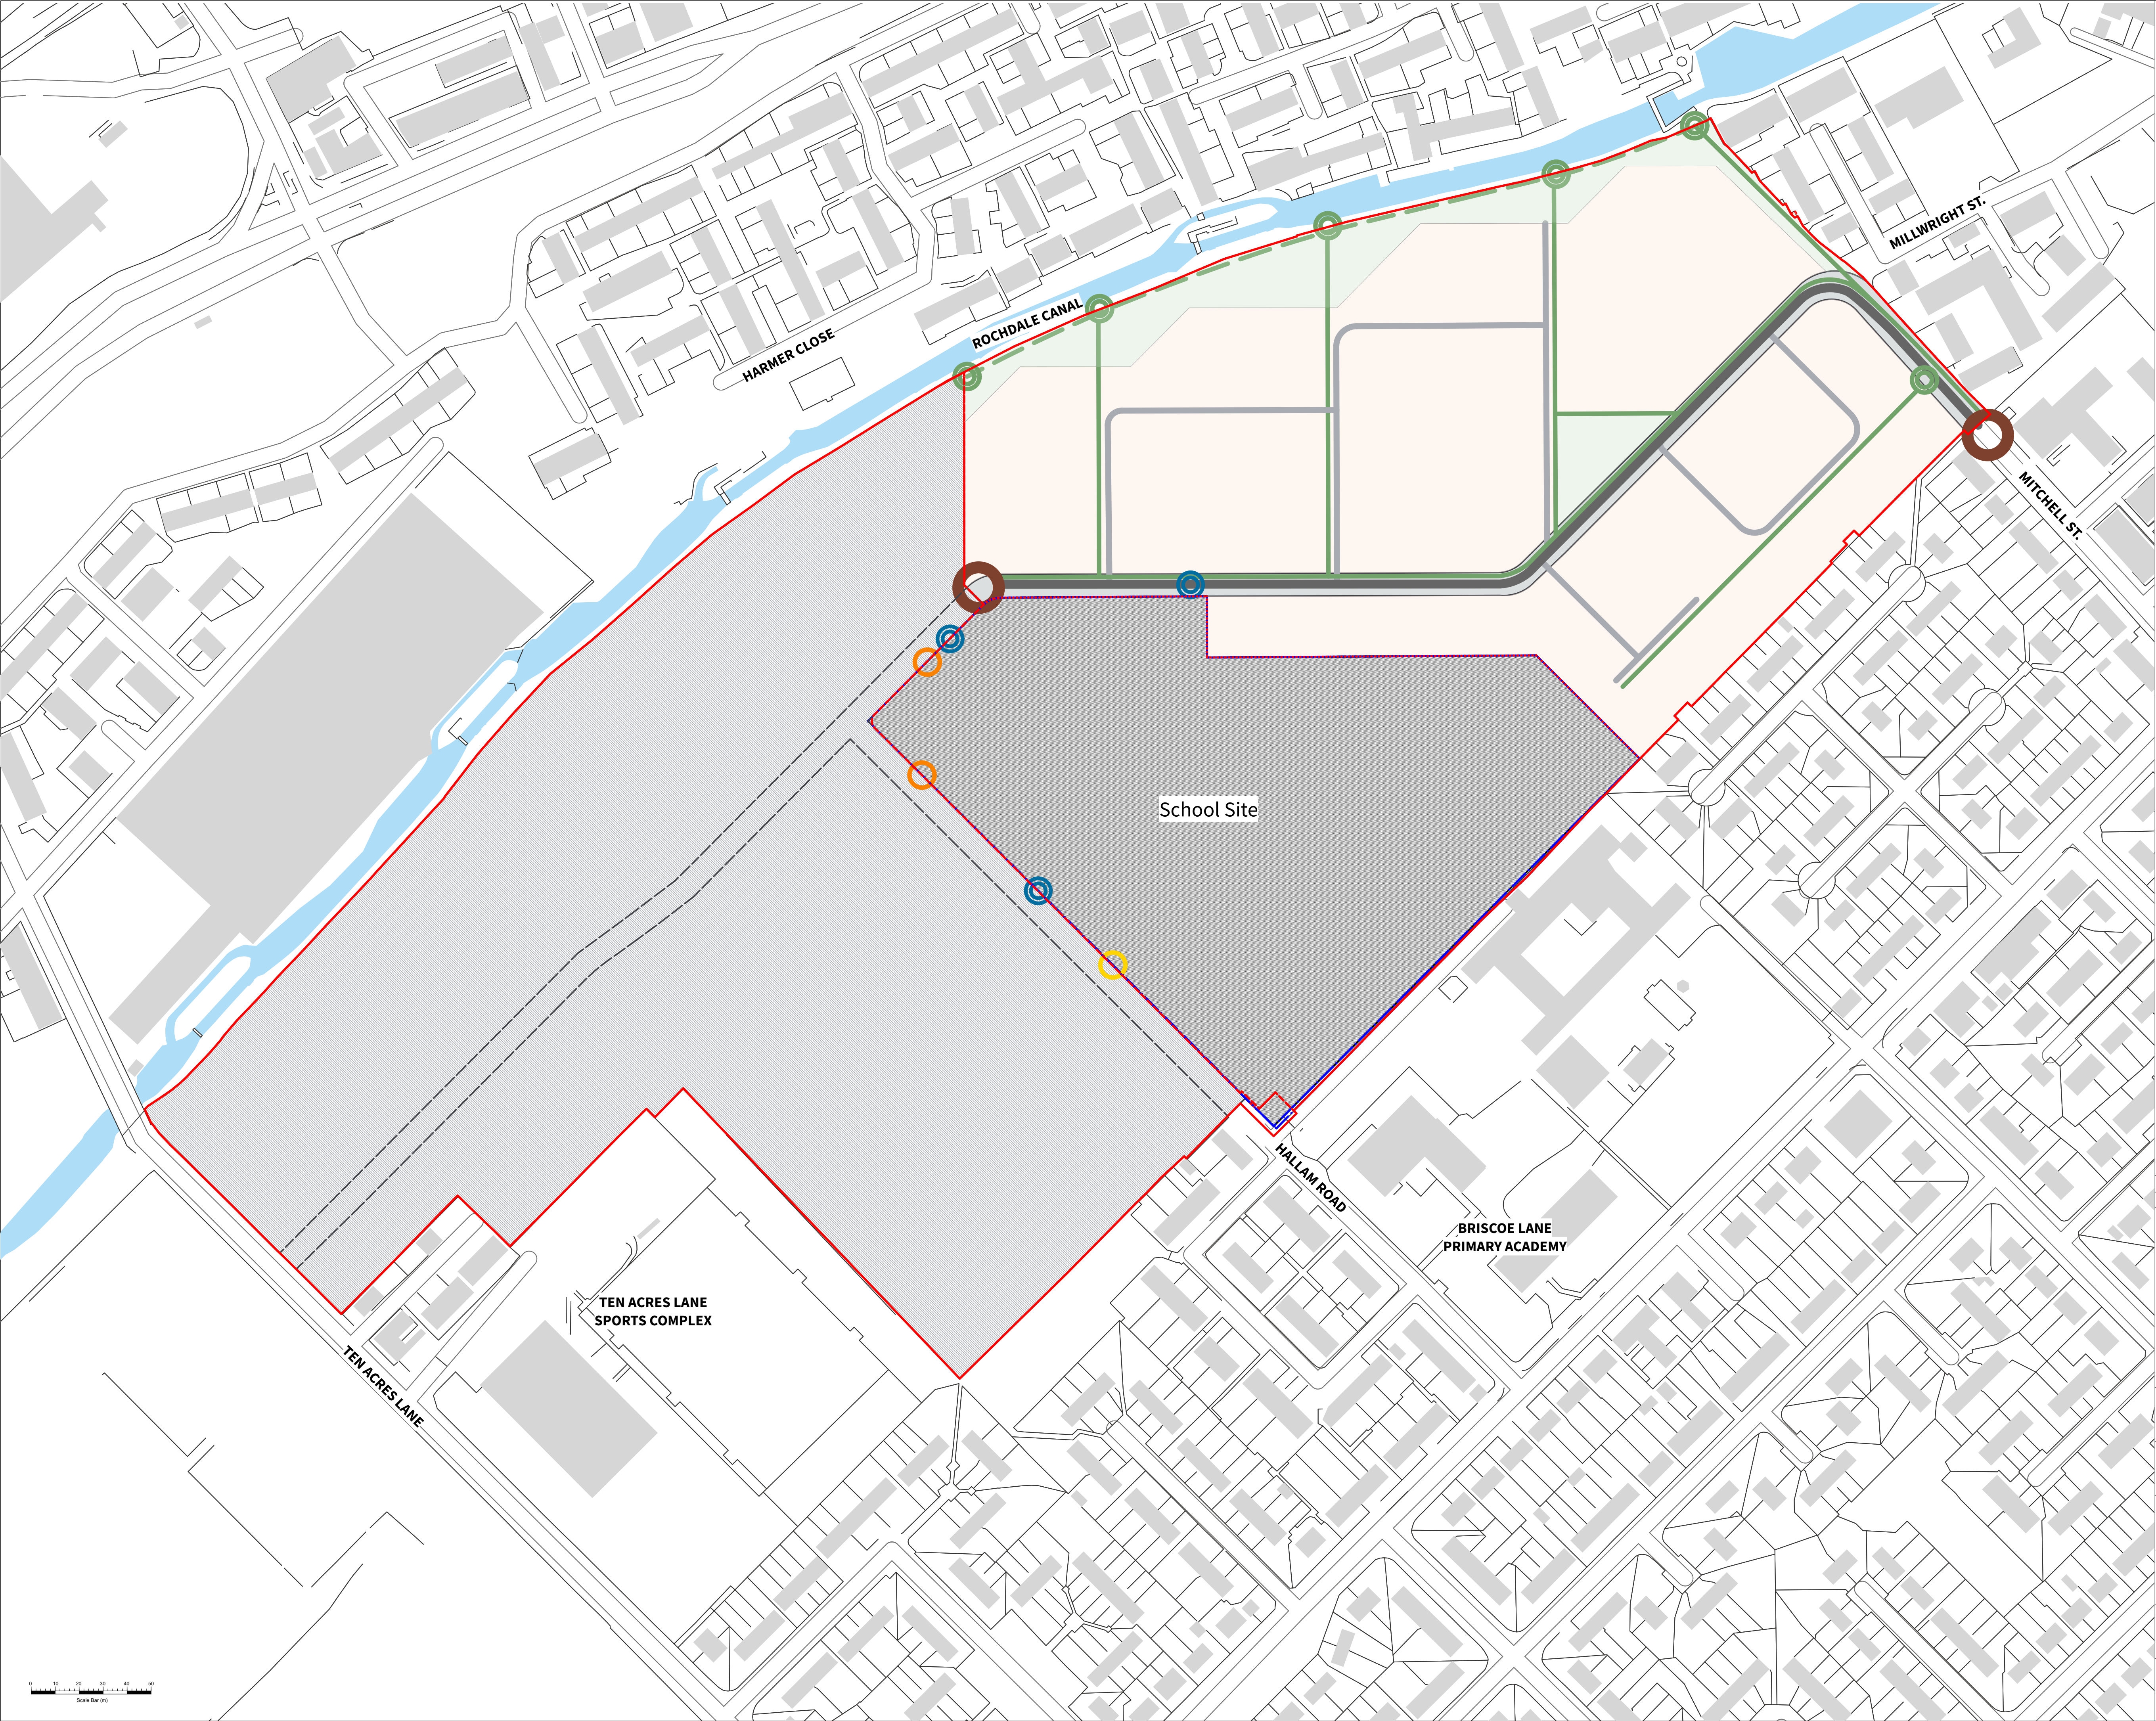


THIS DRAWING IS COPYRIGHT PROTECTED AND MAY NOT BE REPRODUCED IN WHOLE OR PART WITHOUT WRITTEN AUTHORITY FROM THE OWNER.

BOUNDARIES

- Hybrid planning application boundary
- Boundary between full and outline planning application elements
- Boundary between Phase 2 and land allocated for the school
- Land allocated for new school

- KEY
- Land Allocated for School
 - Primary Access Route - Total Width 10.5m
 - 6.5 m carriageway, 2m footpaths either side of carriageway
 - Phase 1 - Primary Road
 - Primary Route
 - Secondary Route (indicative)
 - Ped/cycle route (indicative)
 - Tow path pedestrian and cycle route (indicative)
 - Primary Vehicle Access
 - Ped/cycle Access (indicative)
 - School Vehicle Access (indicative)
 - School Service Access (indicative)
 - School Ped/cycle Access (indicative)
 - Ped/cycle Limited Service Access (indicative)
 - Illustrative zone for Residential Development
 - Illustrative zone for Public Open Space

S4-P03	22-04-22	Updated Boundary	AGB	LF
S4-P02	20-04-22	Updated key	AGB	LF
S4-P01	07-03-22	Combined Masterplan	AGB	LF

Revision	Date	Description	Drawn	Apprvd.
----------	------	-------------	-------	---------



Planit I.E. Limited
E: info@planit-ie.com W: planit-ie.com
MANCHESTER
2 Back Grafton St., Altrincham, WA14 1DY
T: 0161 928 9281
LONDON
Unit 6 Waterside, 44-48 Wharf Road, London, N1 7UX
T: 0207 253 5678
LIVERPOOL
Tempest 5.3, 12 Tithebarn Street, Liverpool, L2 2DT
T: 0151 363 1230

Client Your Housing Group

Project Jackson's Brickworks

Drg Title Phase 2 Parameters - Access and Movement

Created on	Created by	Approved by
20/04/22	AGB	LF

Scale	Size	Workstage
1:1250	A1	Planning

Drg No.	Suitability	Revision
2490-PLA-00-00-DR-U-0039	S4	P03