



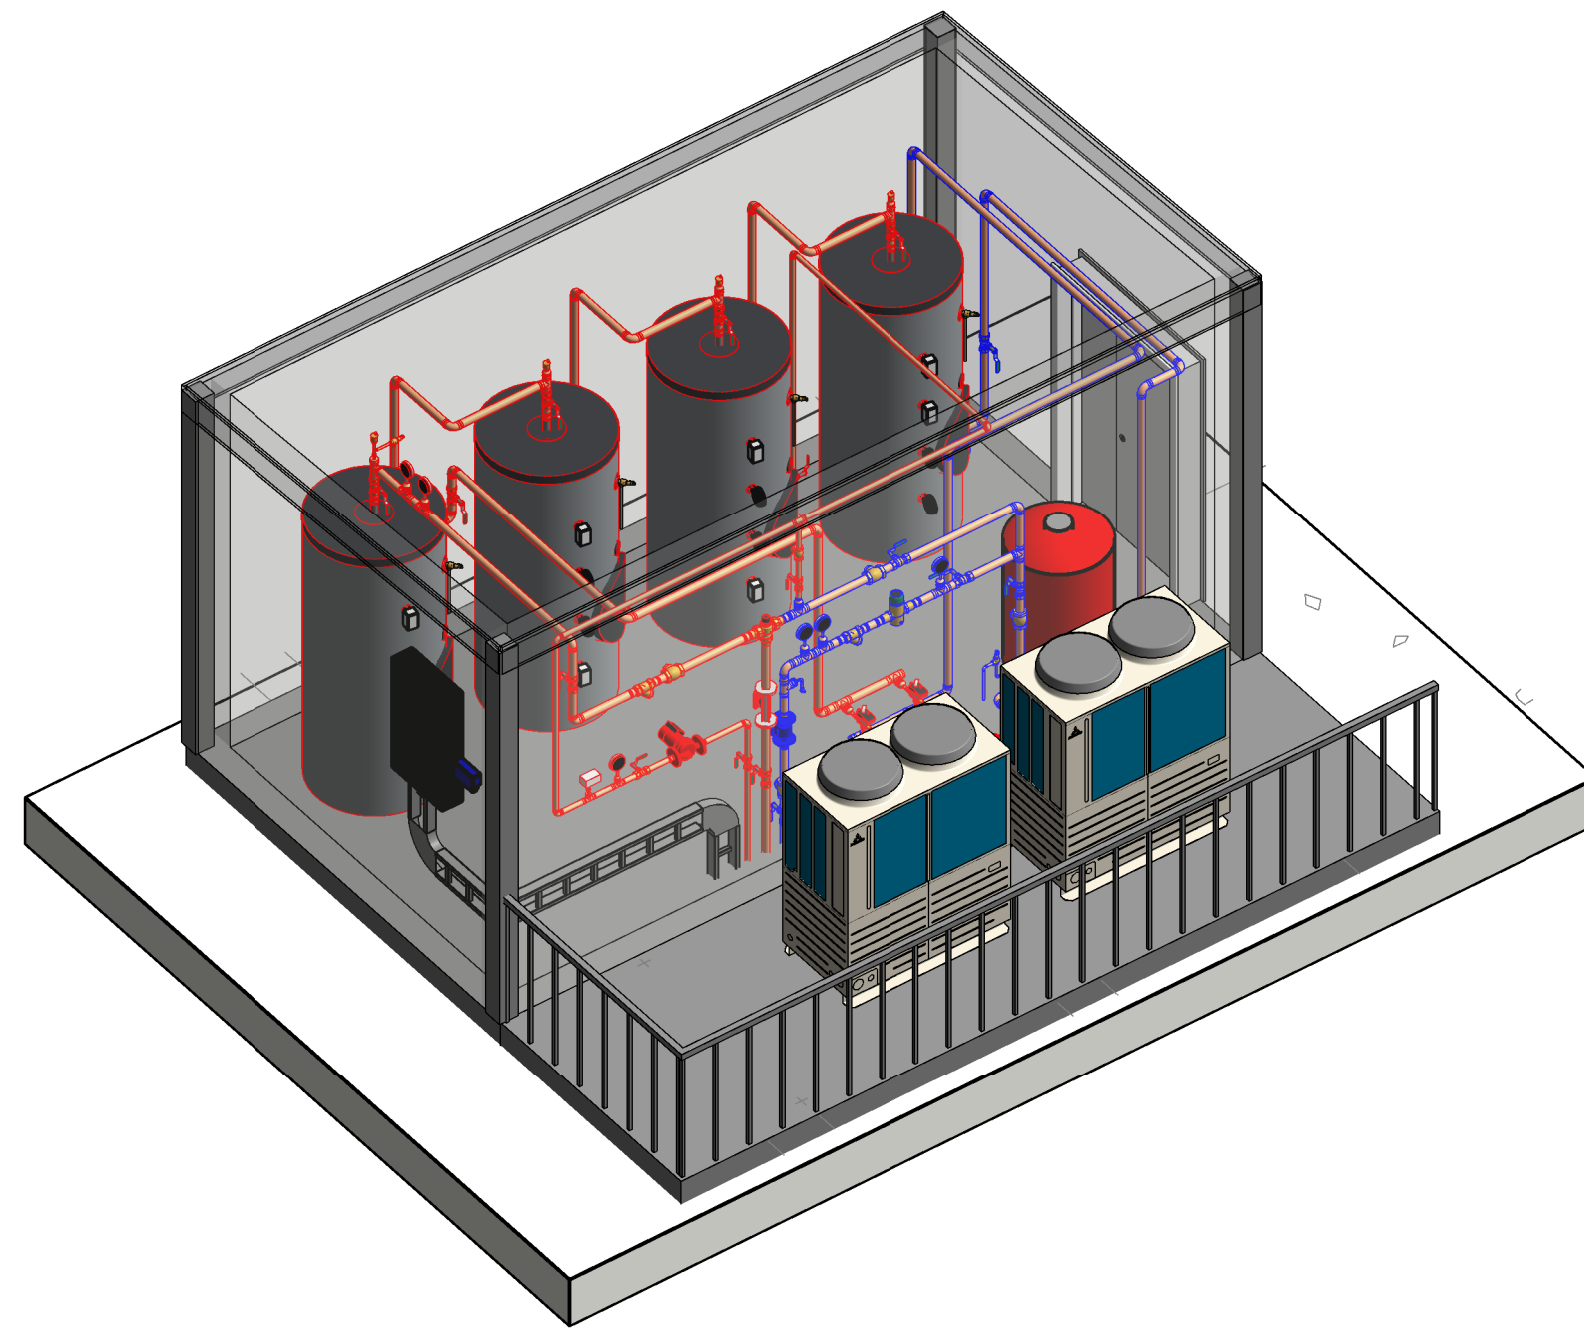


PLANTROOM - 3D VIEW - EXTERNAL

1:25

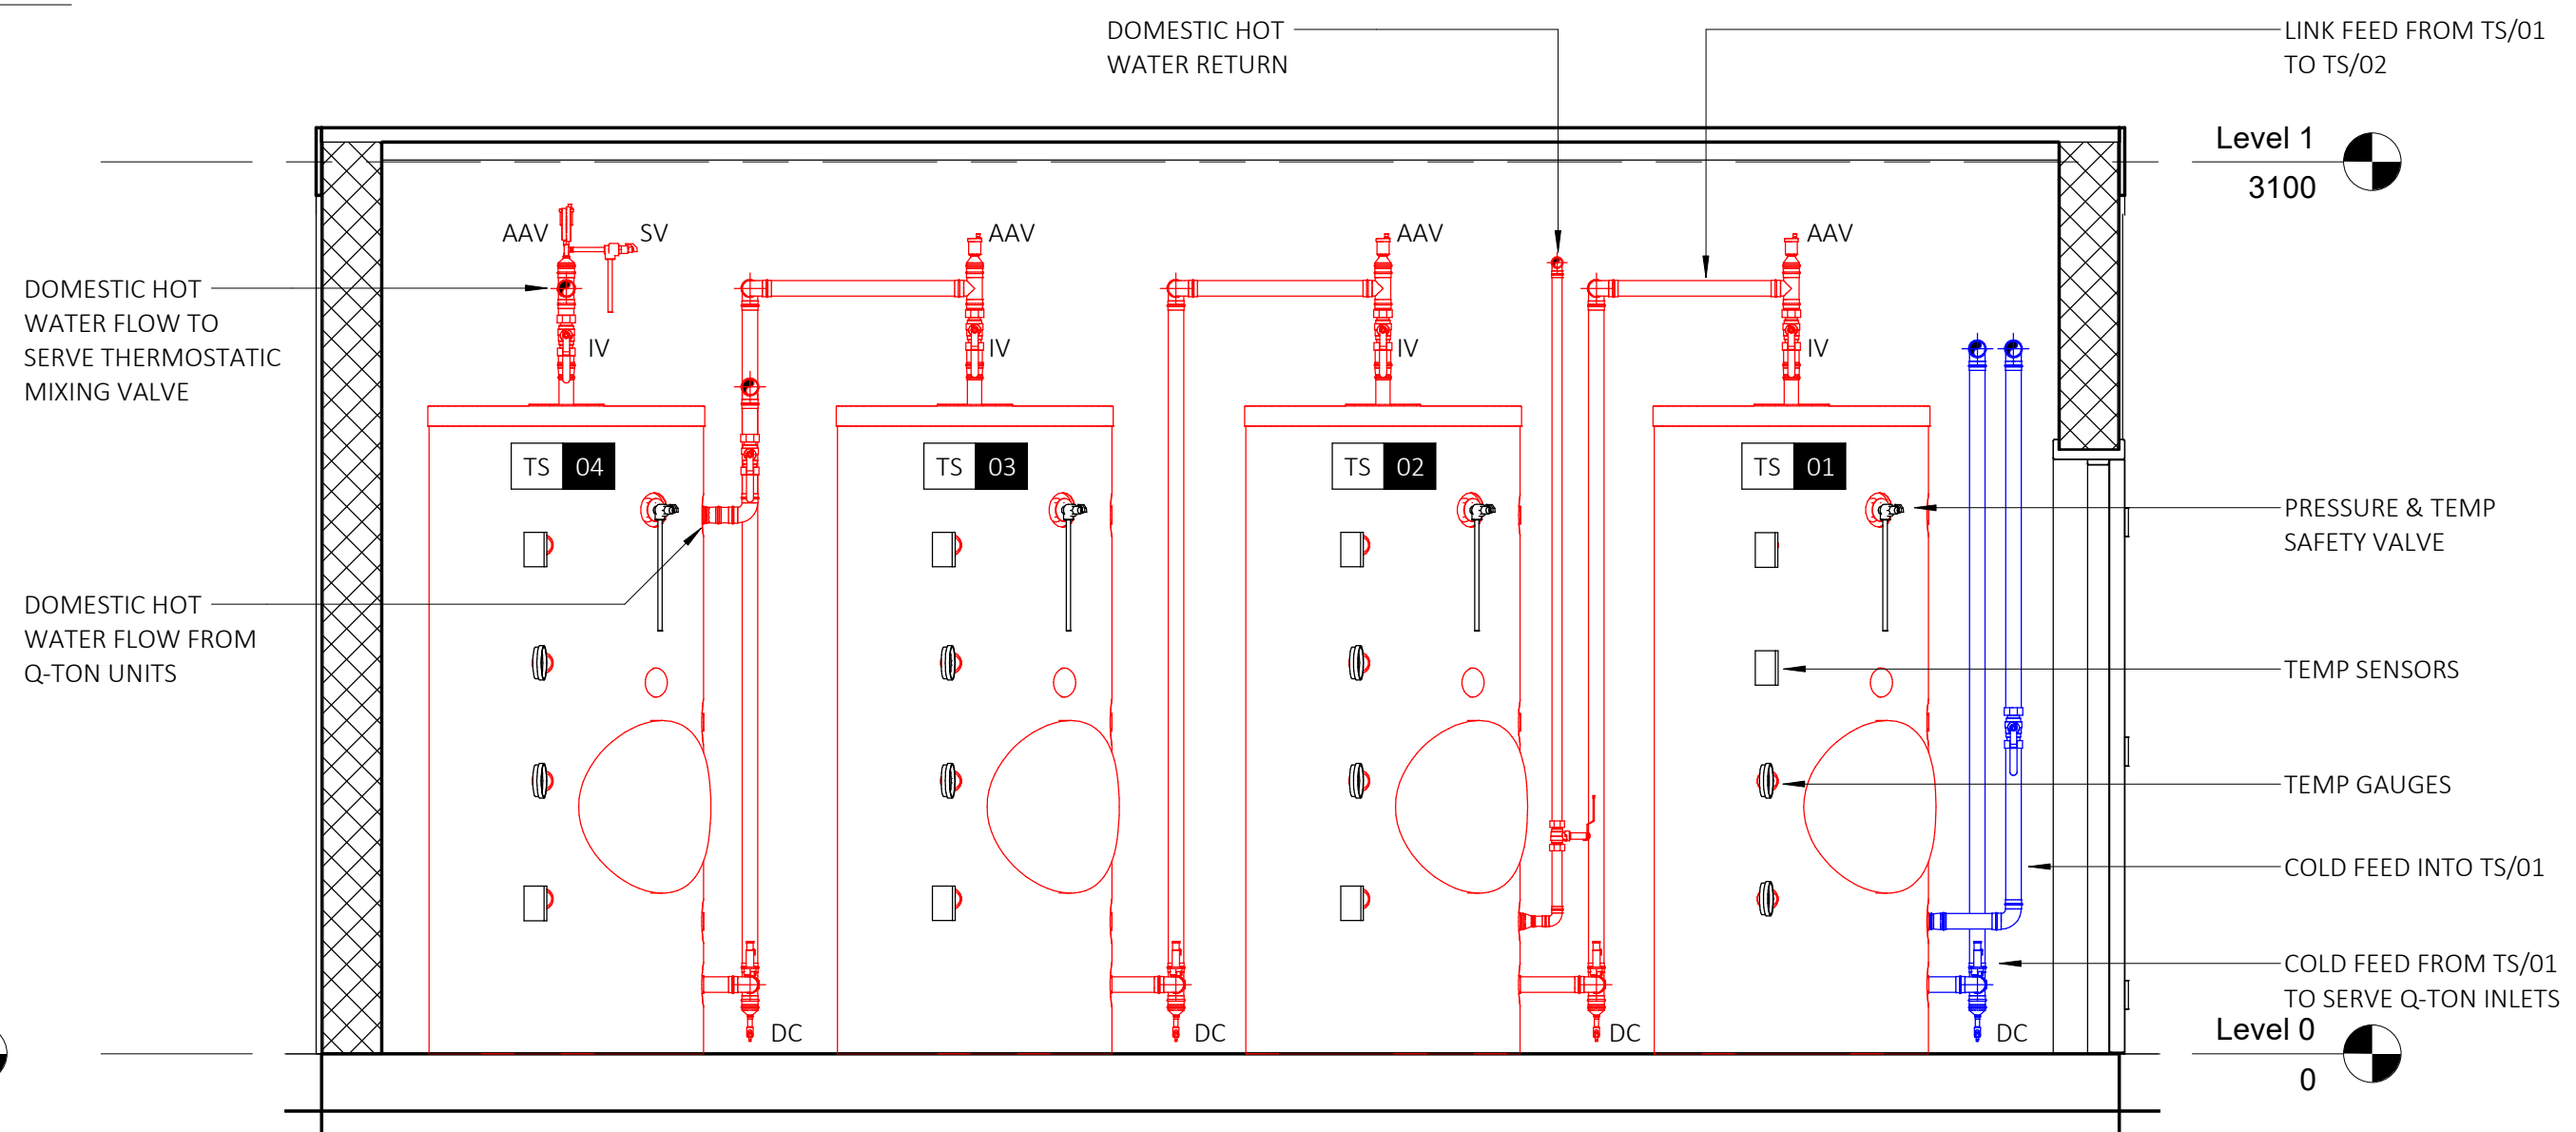

1:25

1:25