





1 Elevation AA  
1:25

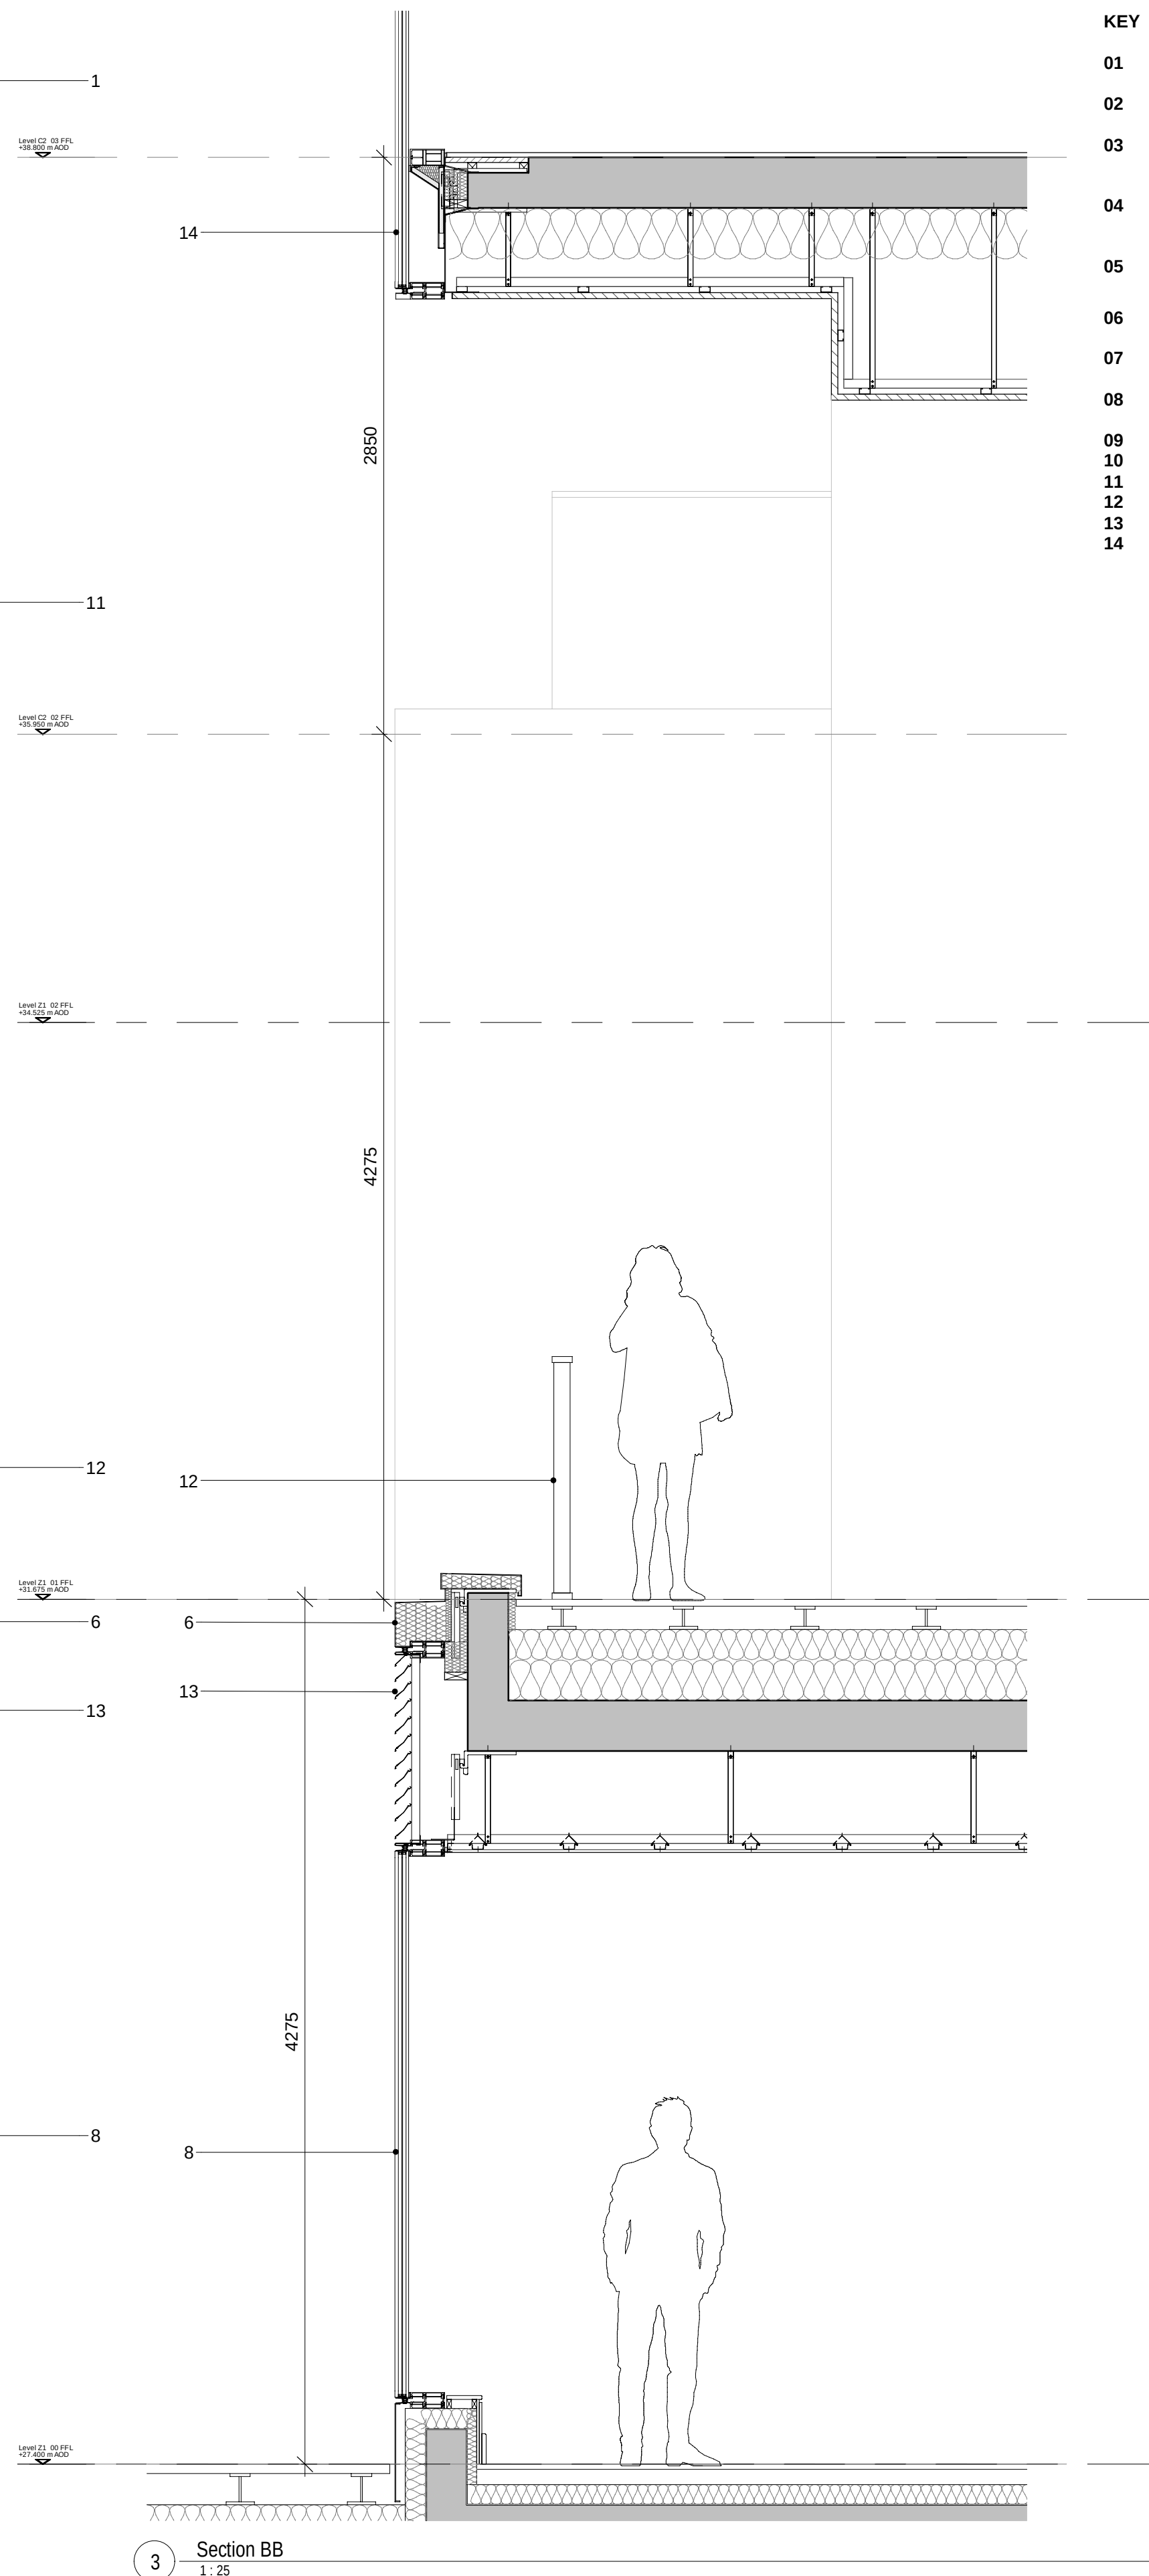

3 Section BB  
1:25

- KEY**
- 01 Vision Unit – TYPE 1 (Vertical): Full height clear vision unit (unitised)
  - 02 Vision Unit – TYPE 2 (Sloping): Full height clear vision unit (unitised)
  - 03 Purge Vent – (Steel Effect): Steel effect anodised aluminium perforated sheet in plane of façade, concealing a glazed or solid door behind (unitised)
  - 04 Opaque Unit – TYPE 1: Full height opaque (grey back painted glass-faced) unit with 50% frit (light grey) to Face #1 (unitised)
  - 05 Opaque Unit – TYPE 2: Full height opaque (grey back painted glass-faced) unit (unitised)
  - 06 Aluminium Fascia – (Dark Grey): Extruded anodised aluminium profile (unitised)
  - 07 Floor Edge Cover: Dark grey, concealing floor slab edge
  - 08 Uncapped glass curtain wall with up to 50% opaque (back painted) units
  - 09 Exposed Concrete Column – Architectural Finish
  - 10 PPC Aluminium Soffit Panel – (Steel Effect)
  - 11 PPC Aluminium Cladding Panel – (Steel Effect)
  - 12 Metalwork Balustrade – (Painted Dark Grey)
  - 13 PPC Aluminium Louvre – (Dark Grey)
  - 14 Opaque back painted glass faced unit at floor/ slab edge

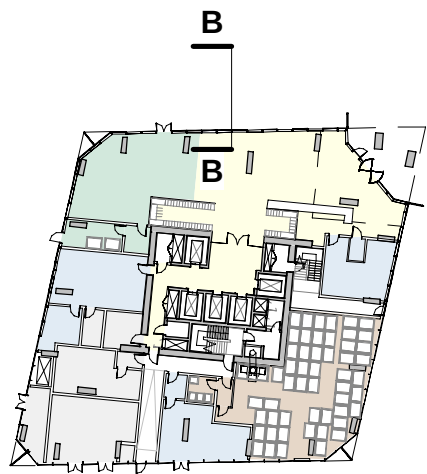


Level GF Keyplan 01

This drawing is copyright.  
Do not scale off dimensions.

All dimensions to be checked on  
site by contractor.

Contractor to report any dimensional  
discrepancies, errors or omissions  
prior to commencing on site.

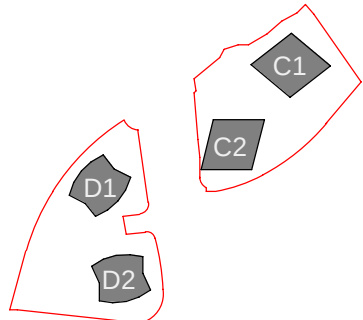

| Rev | Date       | Description    |
|-----|------------|----------------|
| P01 | 2021-10-29 | Planning Issue |
|     |            |                |
|     |            |                |
Project Title  
Trinity Islands  
Trinity Way  
Manchester

Status  
Planning Issue

Drawing Title  
Site C Site Wide  
External Walls - Podium Level  
01

|                                |                 |                 |
|--------------------------------|-----------------|-----------------|
| Project No<br>10364            | Scale<br>1 : 25 | @ A1            |
| 10364-ZC-SHP-G251-DE-XX-B5D803 |                 | Revision<br>P01 |

**simpsonhaugh**

Manchester  
+44 (0)161 835 2345

London  
+44 (0)20 7549 4000