



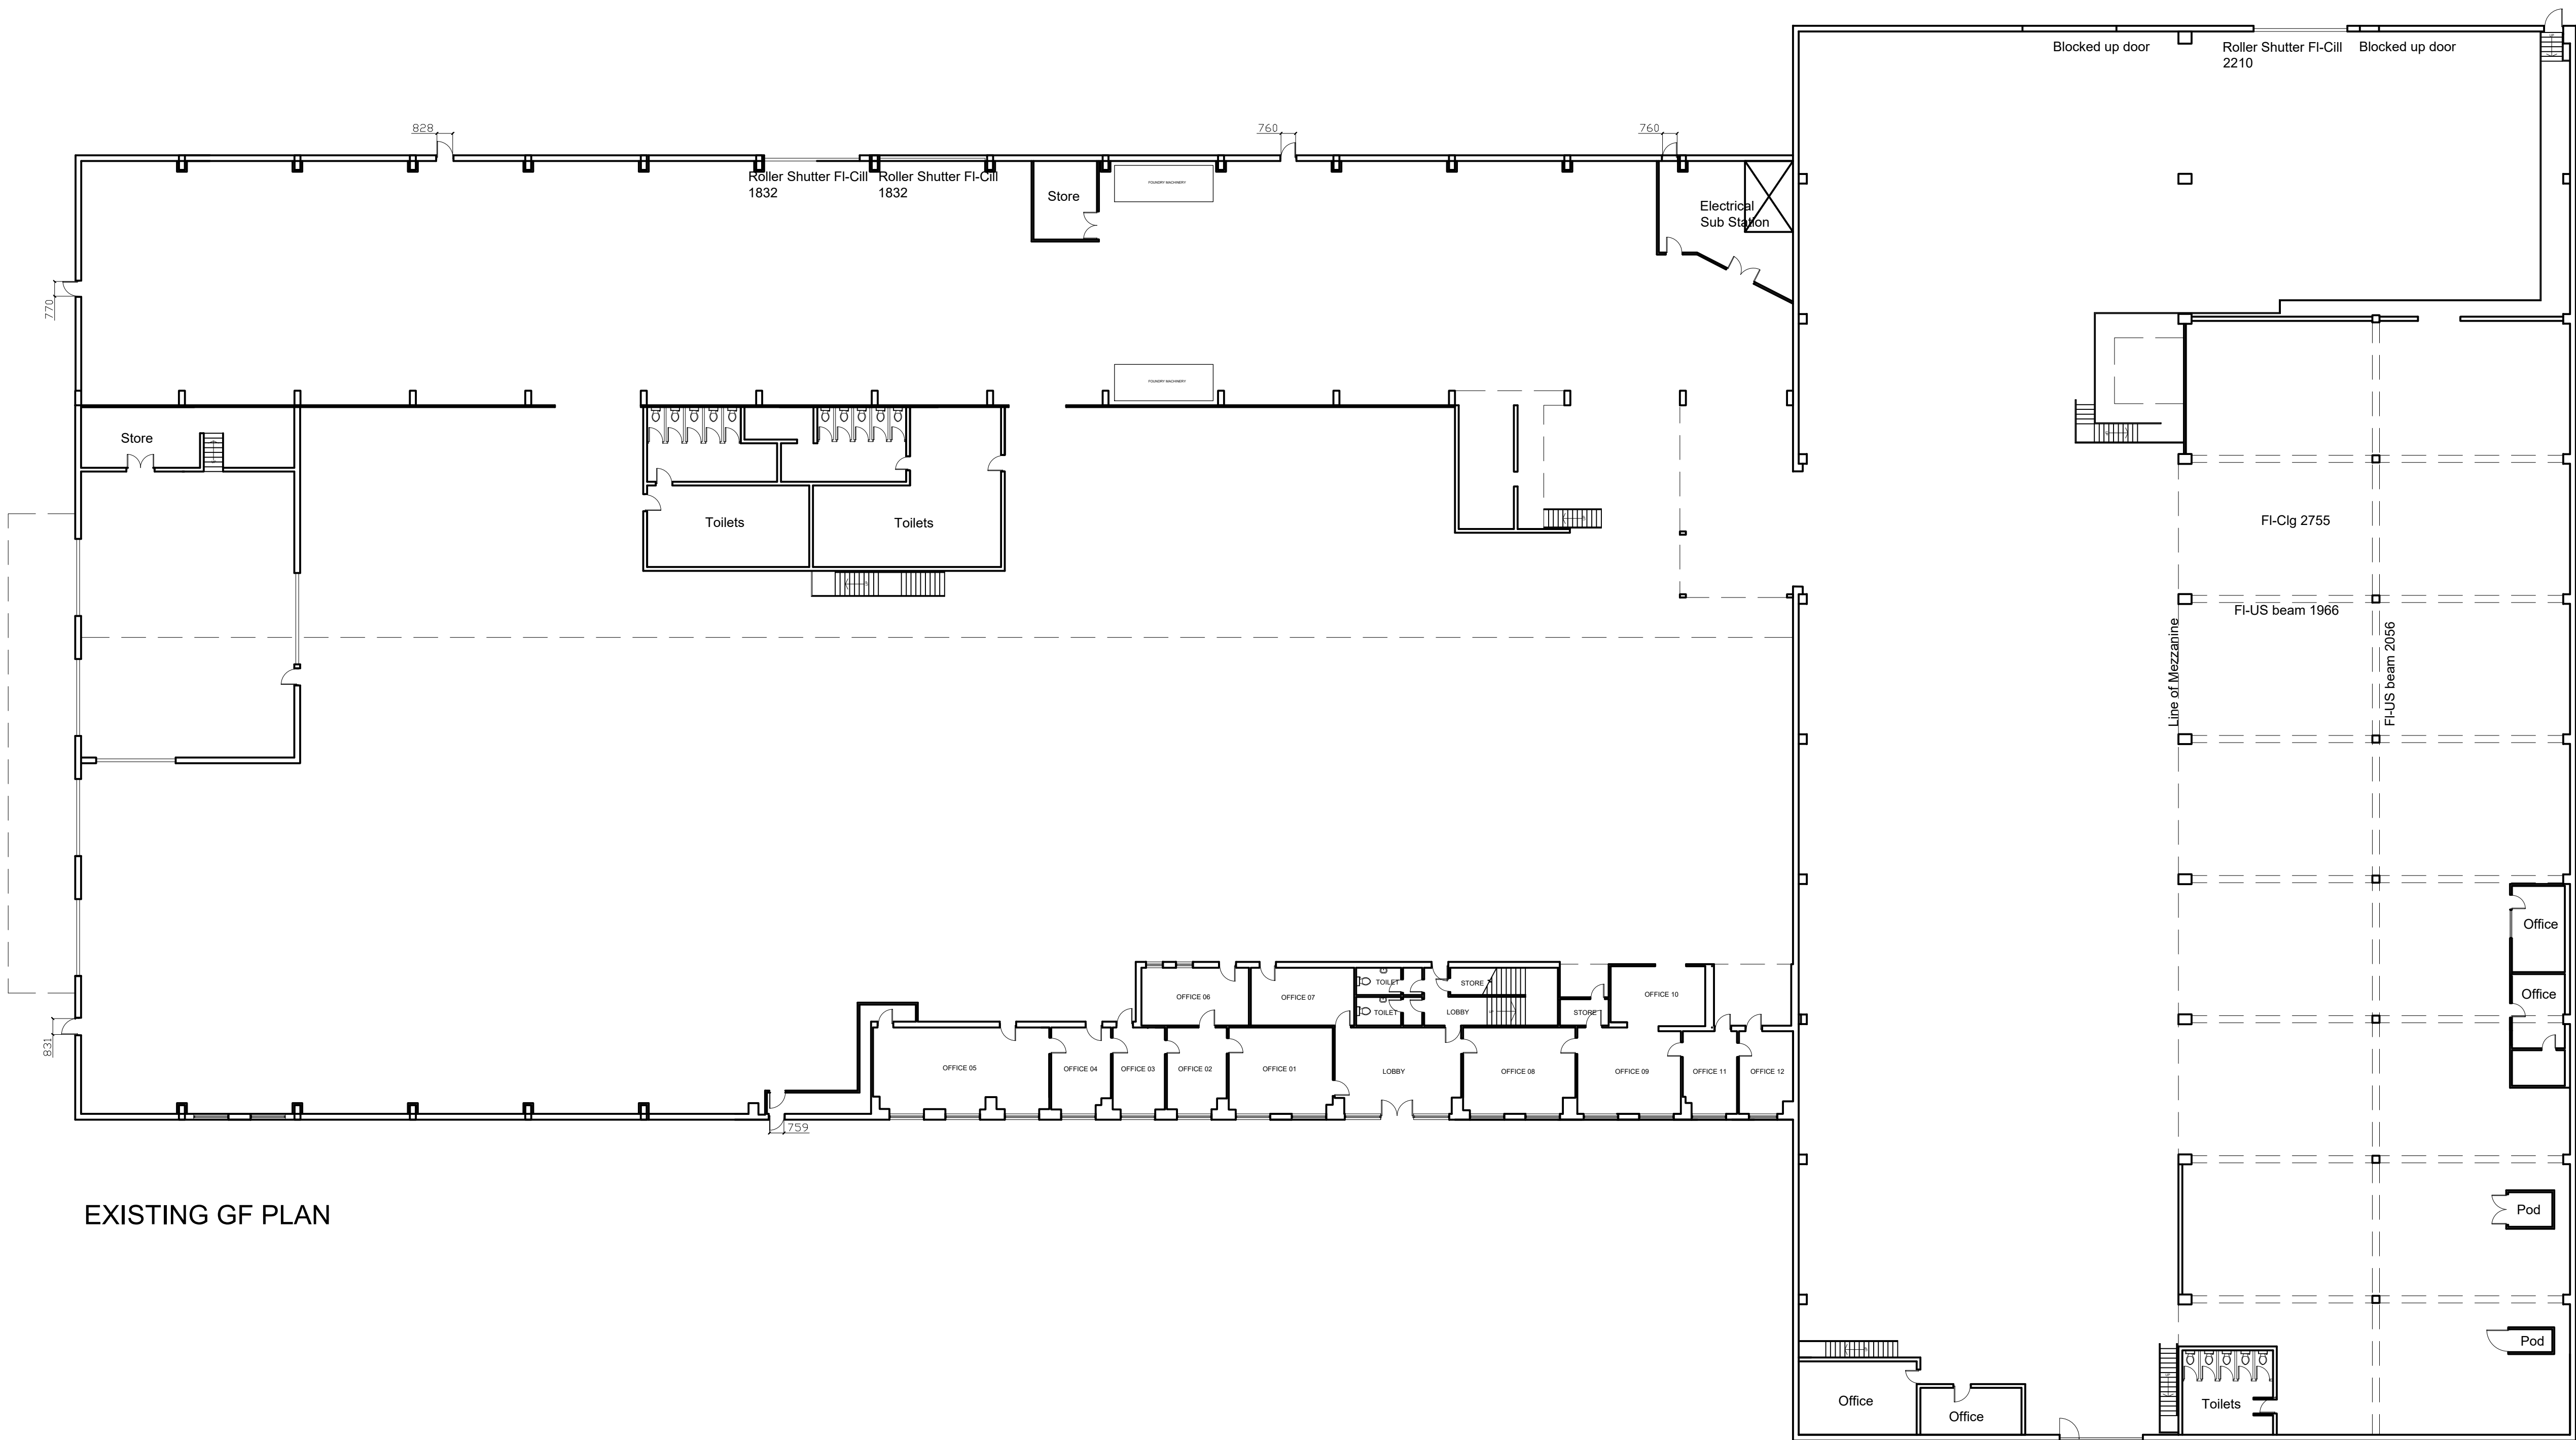

EXISTING GF PLAN

All levels and dimensions must be checked on site by contractor prior to commencement of works. Any variations must be reported to JSA Design. All information hereon is in the copyright of JSA Design. Copying in full or in part is forbidden without the written permission from JSA Design.

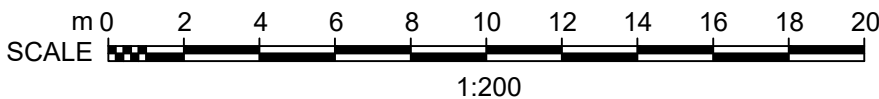

23-Oct-13 REMARKS			
Client J. Wilkinson			
Date	Feb. 2021	Status	EXTG
Drawn	LJS	Checked	-
Scale	1:200	Size	A1
Rev.	-	Drawing No.	343 - 100
Drawing Title Existing GF Plan			
Project Title Presbar Diecasting Ltd Store St Manchester - M1 2WD			
JSA DESIGN			