


0m 0.1m 0.2m 0.3m 0.4m 0.5m 0.6m 0.7m 0.8m 0.9m 1m

Scale bar 1 : 5

RETAINING STRUCTURE BETWEEN PITCH AND ASPHALT

SYNTHETIC PITCH

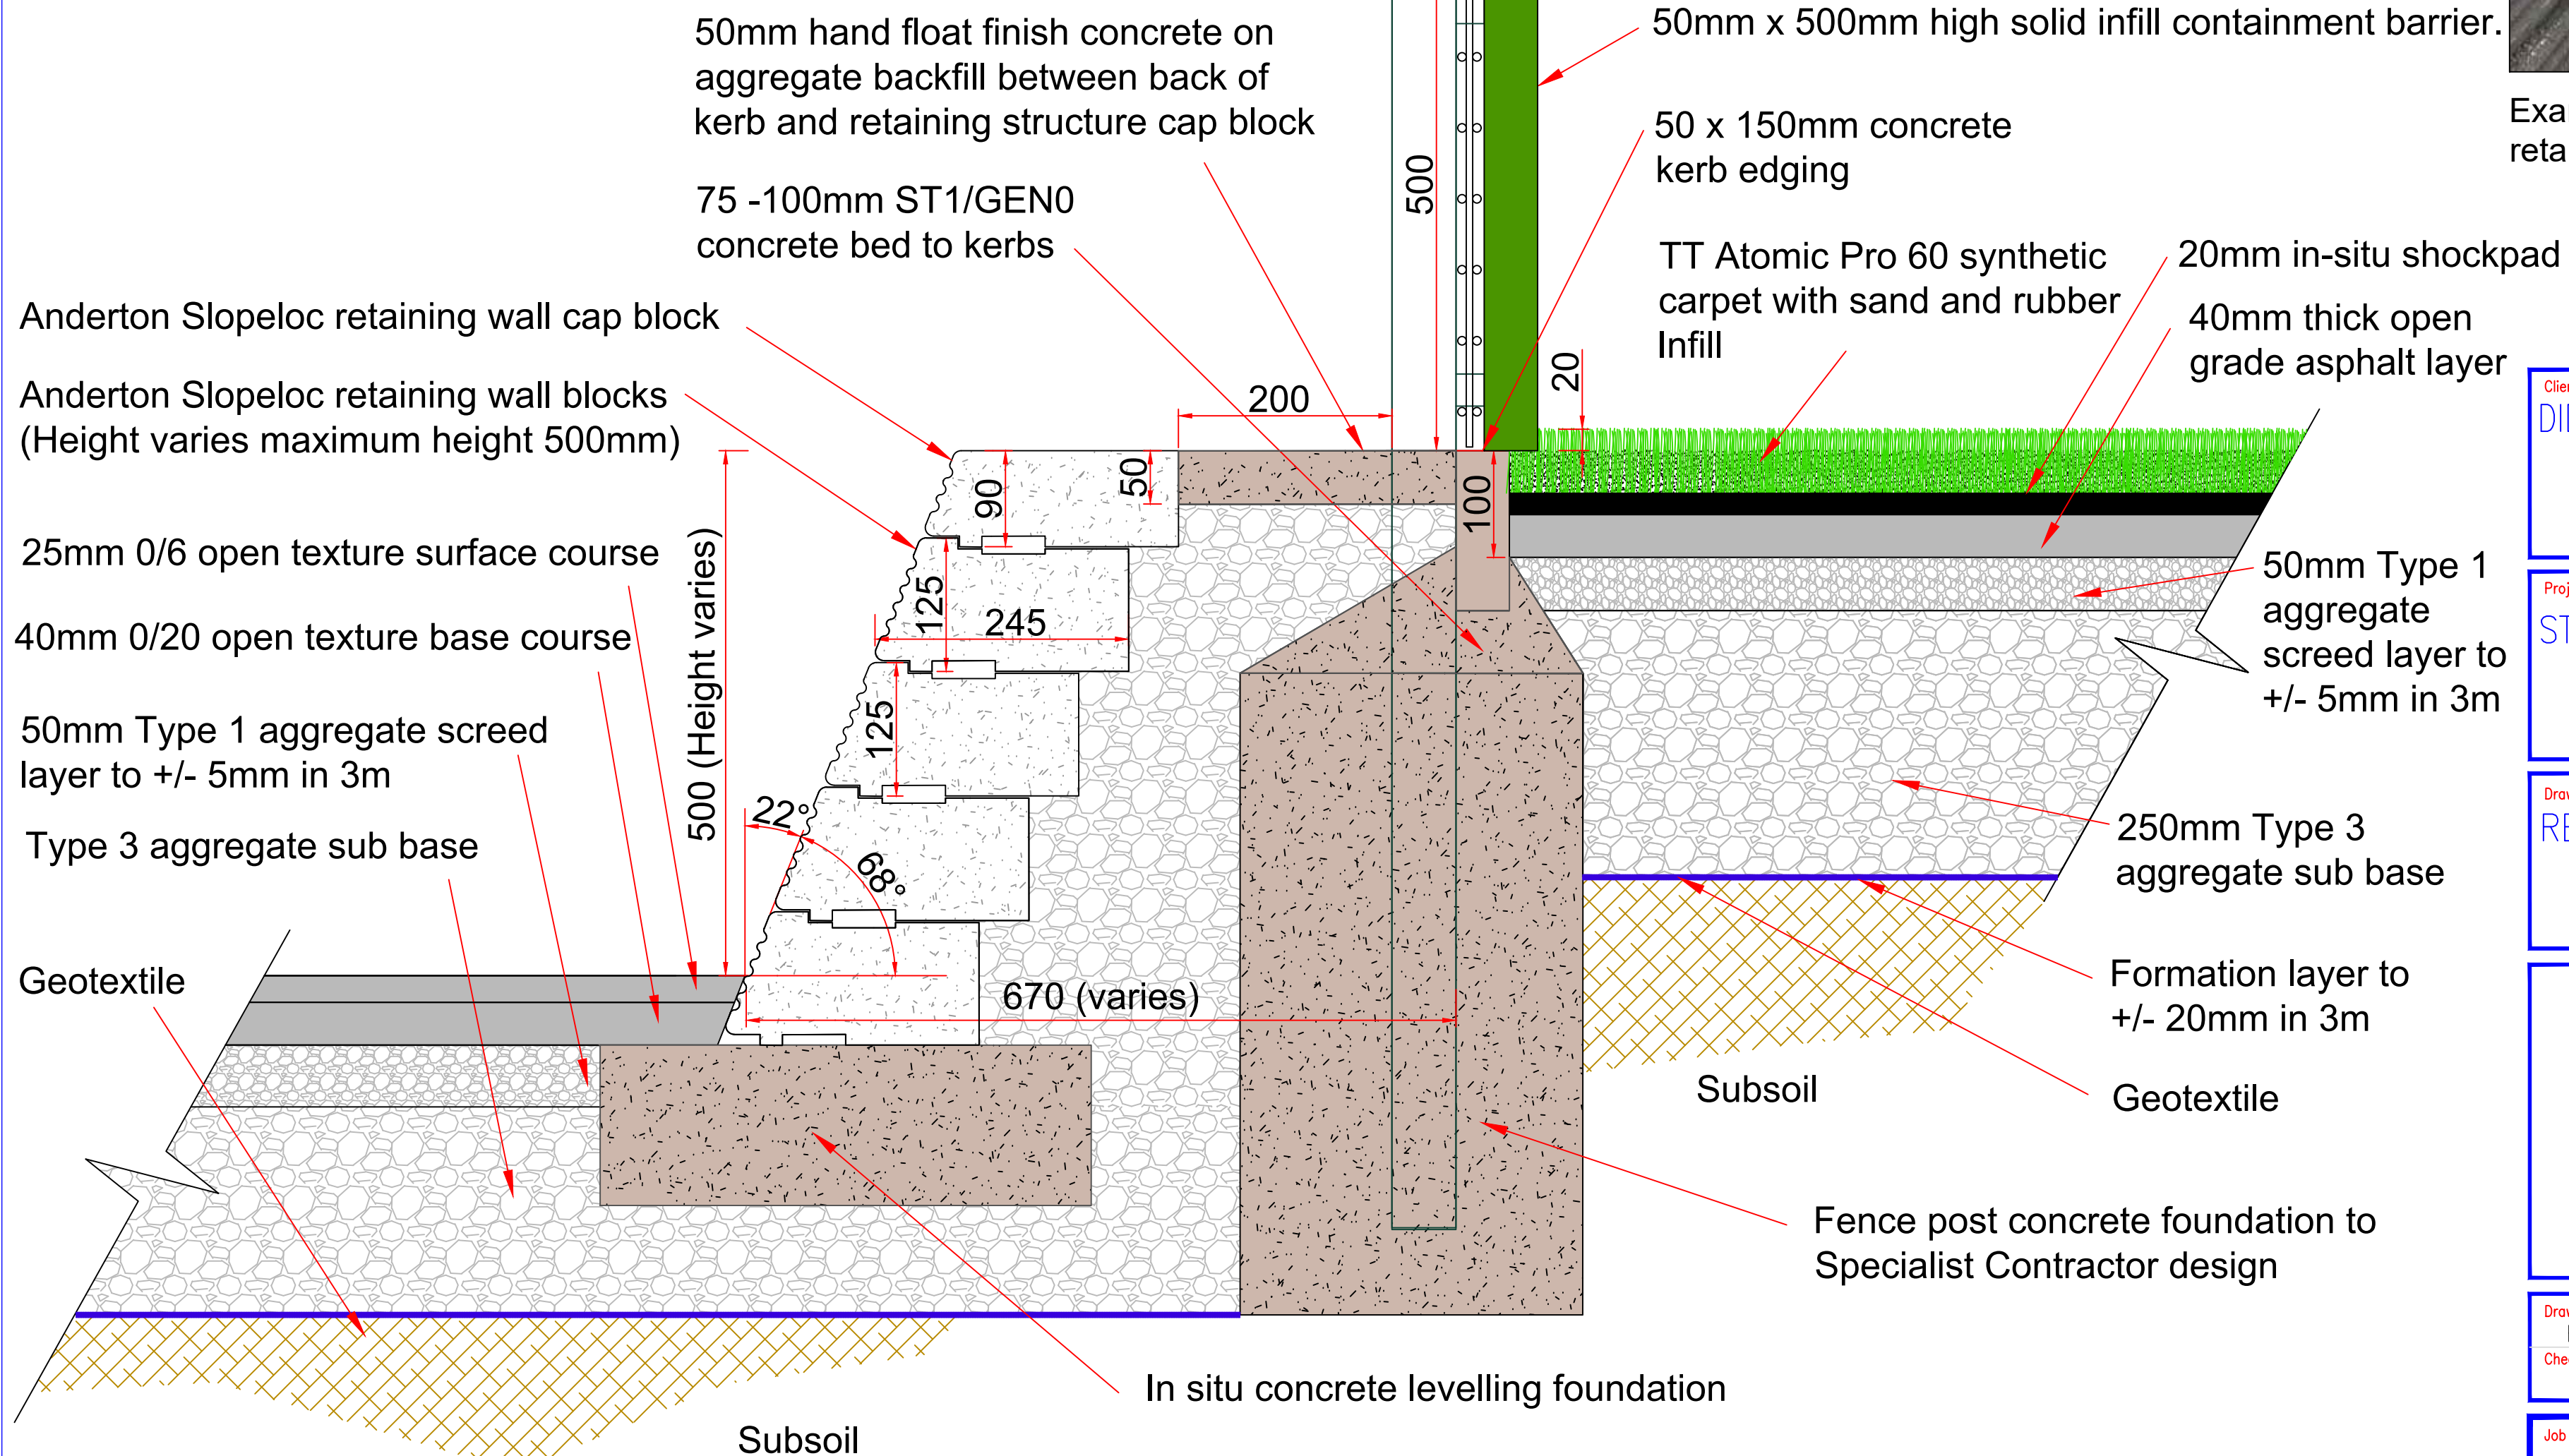

Example of Anderton Slopeloc block retaining wall with capping stone

Client
DIDSBURY HIGH SCHOOL

Project
STANDARD DRAWING

Drawing
RETAINING WALL DETAIL



Drawn HJ	Date 06-01-22	Scales 1:5
Checked 01	Plot No	Prelim Check Final

Job No	Drawing No MCA-MUK2479-25	Rev A
--------	------------------------------	----------