


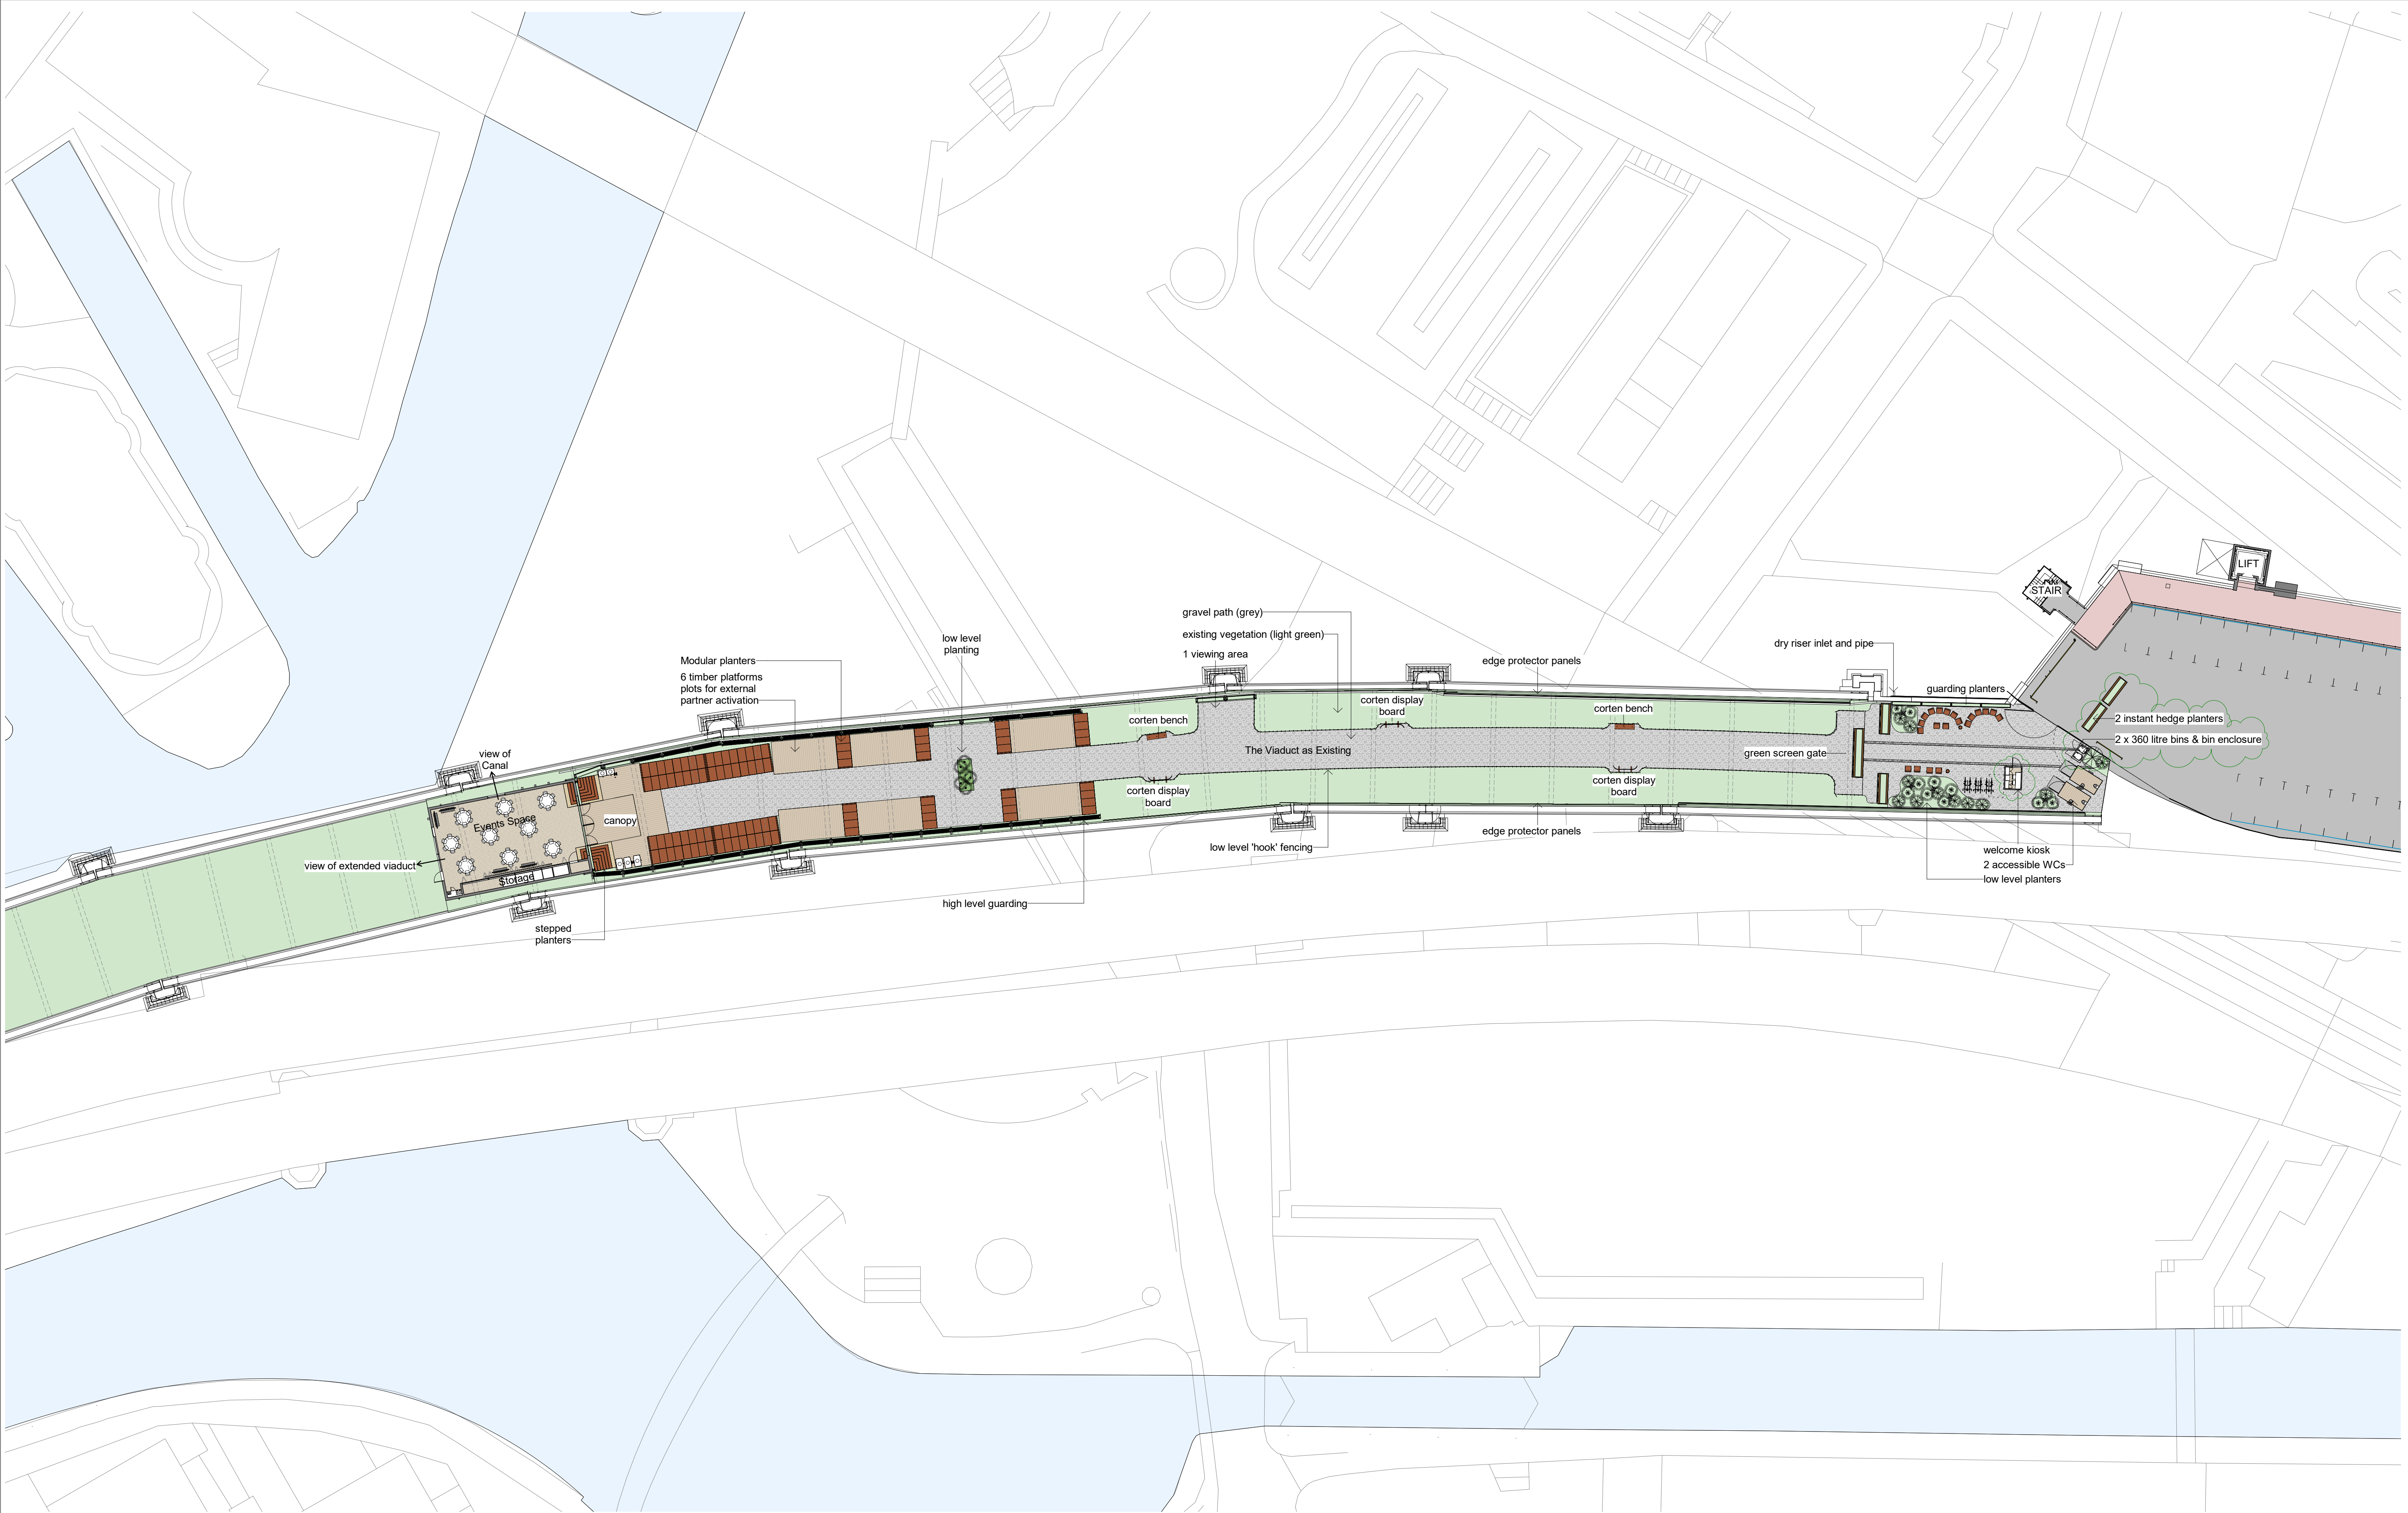

CDM Issues - Significant/Residual Hazards:

All designers involved in this drawing are to ensure that all foreseeable Significant Hazards relating to this drawing are indicated below.

Significant Hazards are not necessarily those that result in the greatest risks, but those that are:

• Unlikely to be obvious to a competent contractor or other designers;

• Unusual;

• Likely to be difficult to manage effectively.

As a design and building project, the Main Contractor is deemed to be a designer under the CDM Regulations as well as the Client, Architect, Engineer or subcontractors. This risk schedule is not a design risk assessment of a full and complete risk schedule and should not be deemed as such. Copies of the designers' risk assessment along with risk schedules are to be available from the Main Contractor's site office upon request.

Hazard	Description	Measure/Location/Reference
Fall from height	☐	
Falling objects	☐	
Hazardous materials	☐	
Uncontrolled substances	☐	
Site transport/plant	☐	
Crushing/entanglement	☐	
Hazardous operations	☐	
Confined spaces	☐	
Noise	☐	
Dust	☐	
Vibration (HAV)	☐	
Manual handling	☐	
Asbestos	☐	
Others	☐	

Notes:

1. Do not scale from this drawing.

2. Dimensions are in millimetres (mm) unless otherwise stated.

3. This drawing is to be read in conjunction with all relevant Architectural, Civil, Structural and Senior Engineer's drawings, schedules and specifications.

Key:

Rev.	Date	Description	Dm.	Chkd.	Appd.	Key Plan:
A	15/10/21	Design development revisions	IA	MC	IA	
B	22/10/21	Changes to WCs, guarding, dry riser pipe, water butts	IA	MC	IA	
C	10/11/21	Post survey adjustments, design development	IA	MC	IA	
D	24/02/22	Entrance planters reduced to 2, bin enclosure moved	IA	MC	IA	

Issue Status:

STAGE 4

Project Title:

The National Trust
Castlefield Viaduct
Stage 4 Masterplan

Scale @ A1:

1:300

Date:

22/09/21

Drawn:

IA

Checked:

MC

Approved:

MC

Job No.:

122019

Drawing No.:

(GA)001

Revision:

D

twelve

architects & masterplanners

twelve architects & masterplanners

148 Tooley Street | London | SE1 2TU | UK

t: +44 (0) 207 846 2012

e: info@twelvearchitects.com

w: www.twelvearchitects.com

Copyright ©