


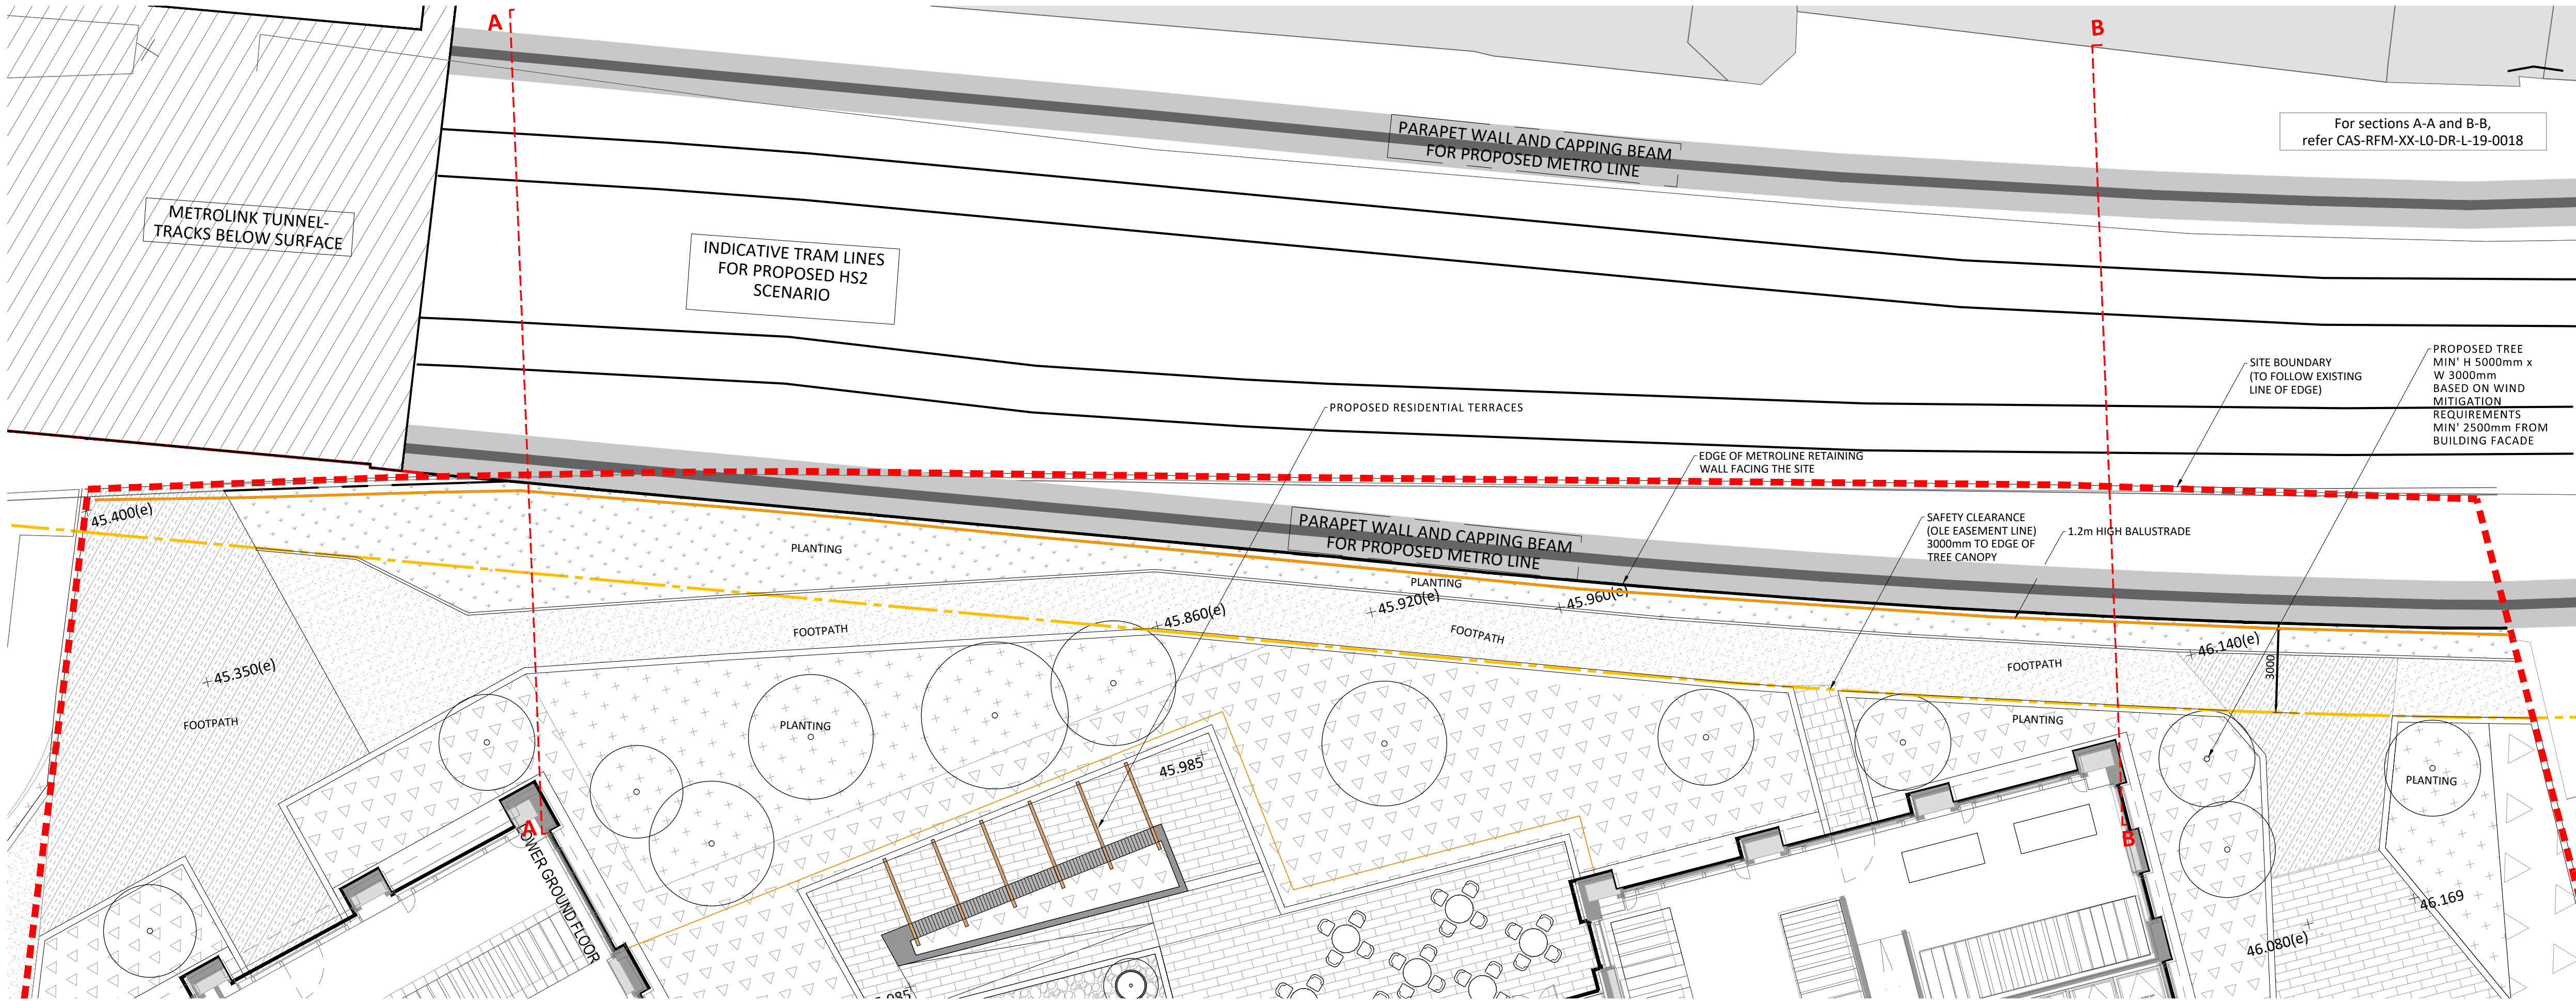


0005_Scenario 2: Proposed HS2 alignment
02 1:125

For sections A-A and B-B,
refer CAS-RFM-XX-L0-DR-L-19-0018

Notes
All dimensions in mm, unless otherwise stated.

To be read in conjunction with drawing
CAS-RFM-XX-L0-DR-L-19-0018-Revised Metrolink
Sections

NOTE: All public realm works shown outside of the
red line boundary are for illustrative purposes only and
will be subject to a separate detailed public realm
application.

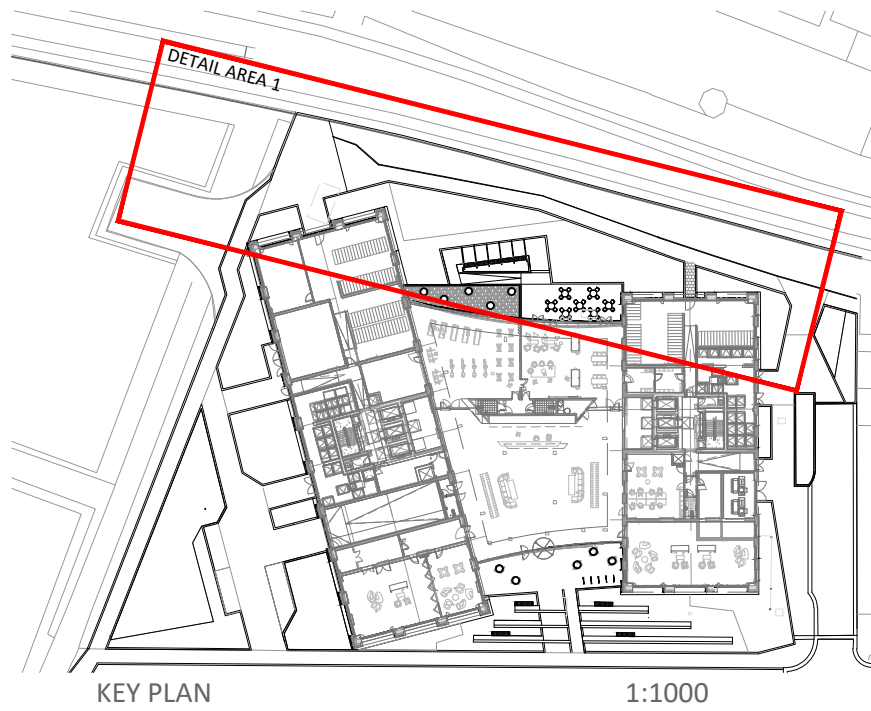

09.02.22	LI	ADDITIONAL INFORMATION ADDED RELATING TO BALUSTRADES	T02	DL
07.01.22	SS	ISSUED FOR PLANNING	T01	DL
24.08.18	08	ISSUED FOR PLANNING	P03	DL
01.08.18	08	ISSUED FOR INFORMATION	P01	EB
Date	Drawn	Description of revision	Revision Checked	

re-form
landscape architecture

Beehive Mill, Jersey Street
Manchester, M4 6JG
T: +44 (0)161 397 4953
E: info@re-formlandscape.com
W: re-formlandscape.com

Project
PORTUGAL STREET SRF
RF17-475.1

Document title
BOULEVARD EDGE CONSTRAINTS
PLAN

Client
PORTUGAL STREET EAST LTD

Drawing scale	As SHOWN	Drawn by	SS	Drawn date	09.02.2022
Paper size	A1	Checked by	DL	Checked date	09.02.2022

Drawing number	Status	Revision
RFM-XX-00-DR-L-0005	S2	T02

© re-form landscape architecture