

10/03/2022 16:17:18 A

A7




TYP ENCLOSURE ELEVATION - OFFICE PODIUM

1 : 50

A3

TYP ENCLOSURE SECTION - OFFICE PODIUM

1 : 50

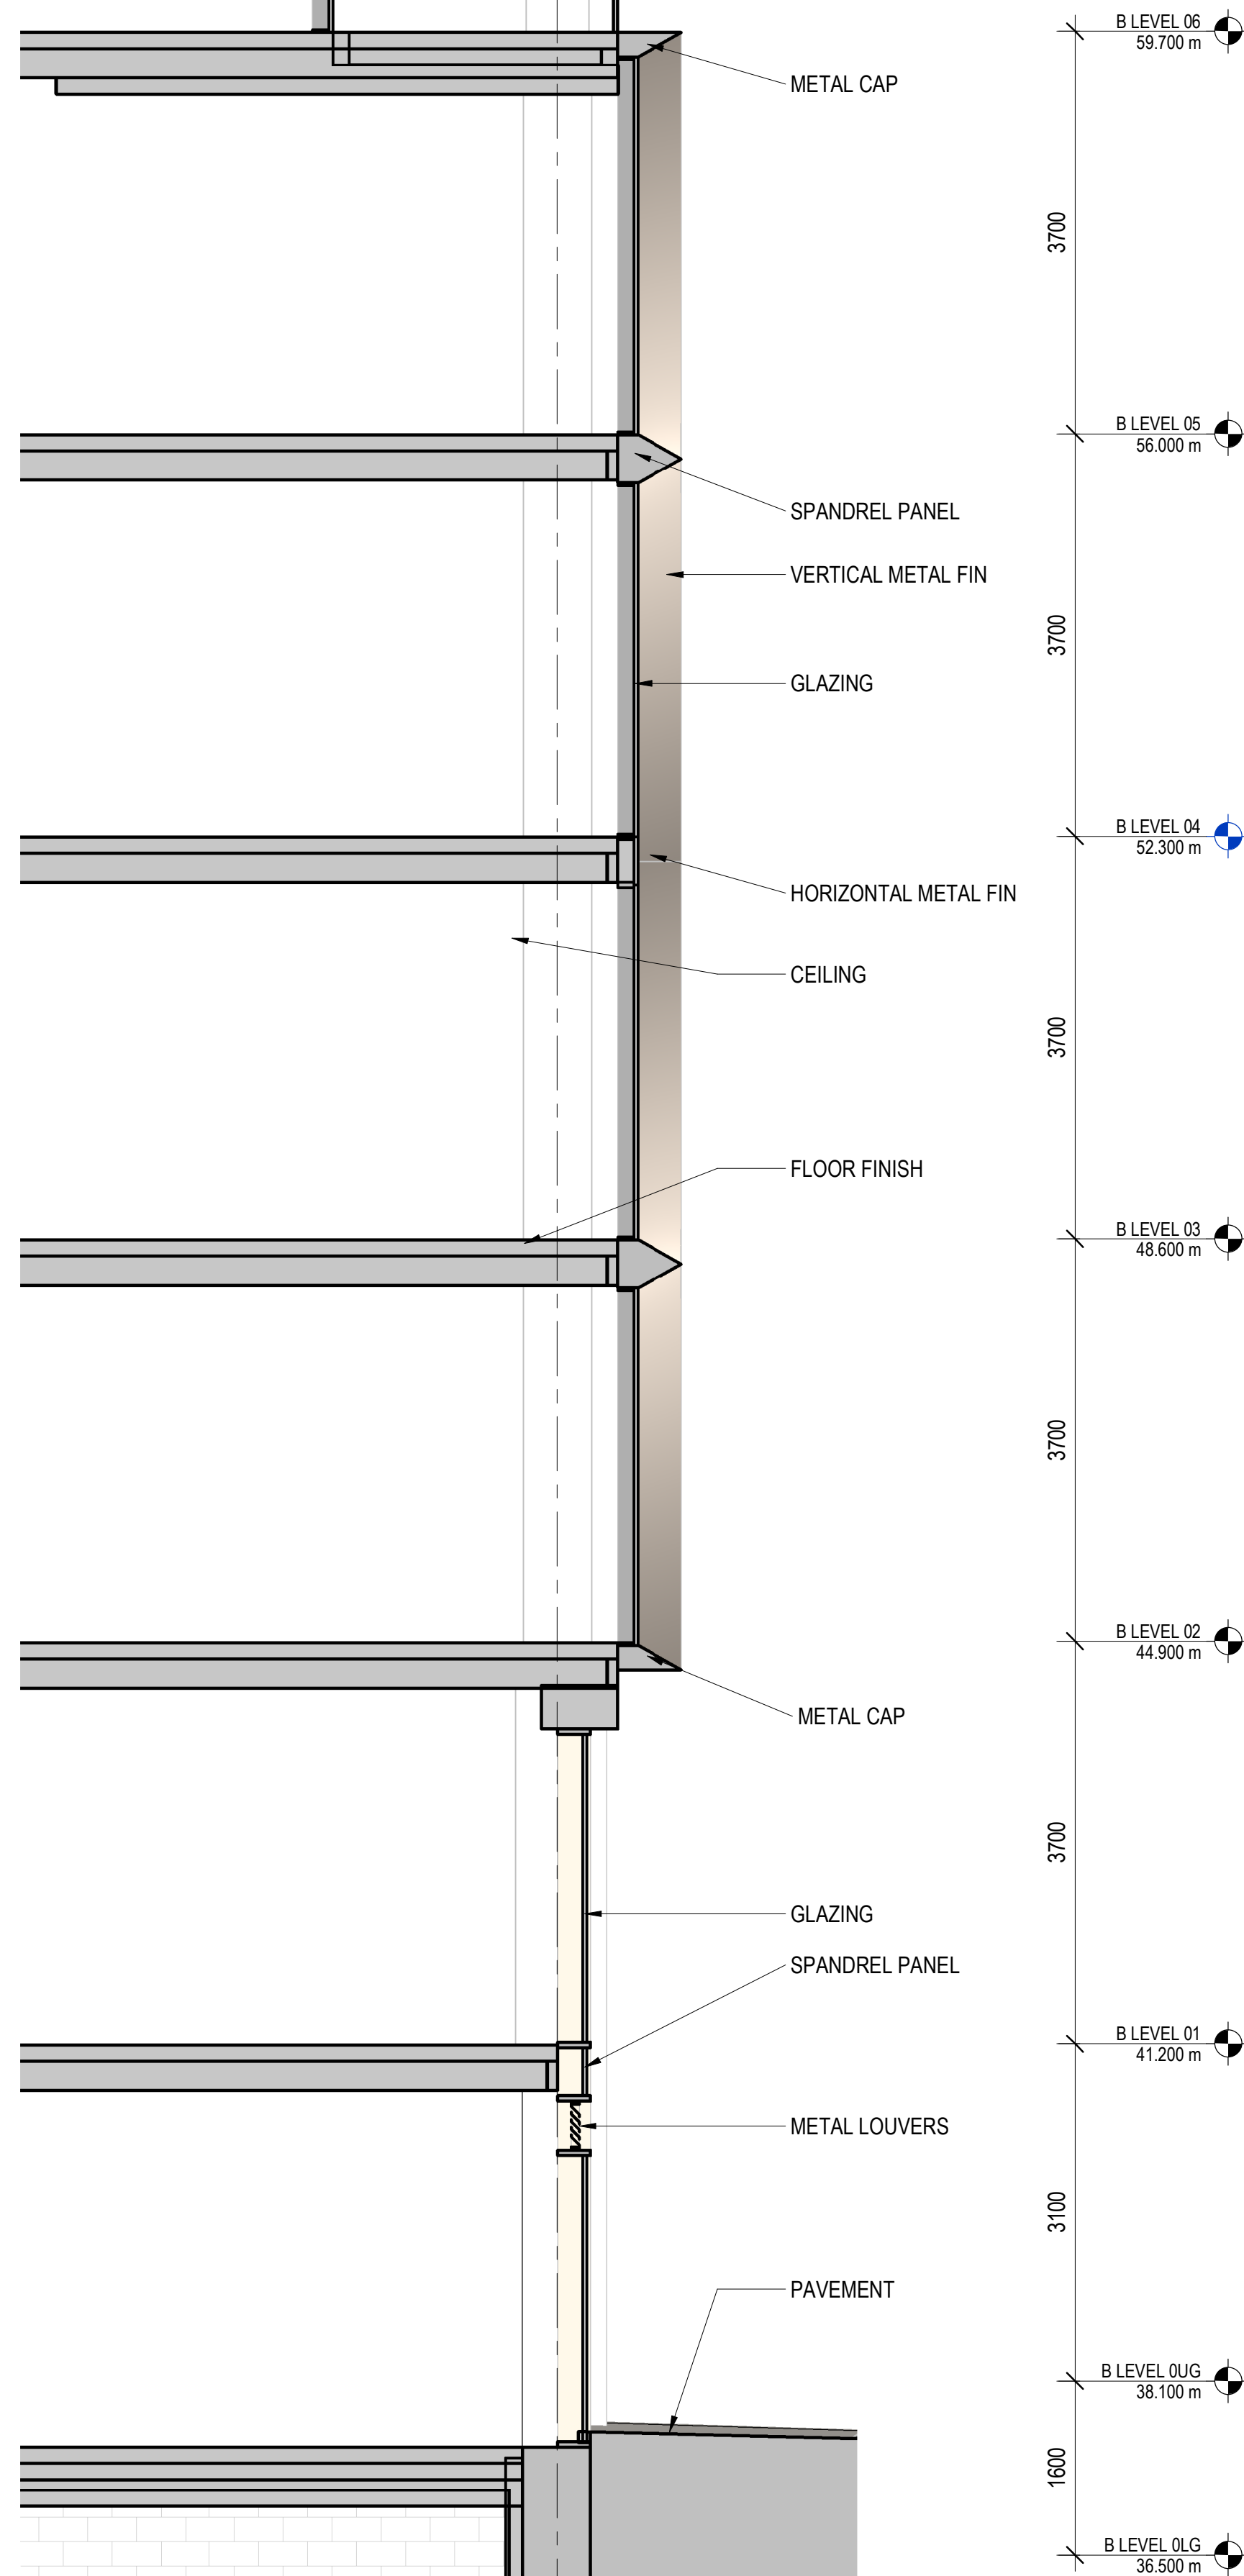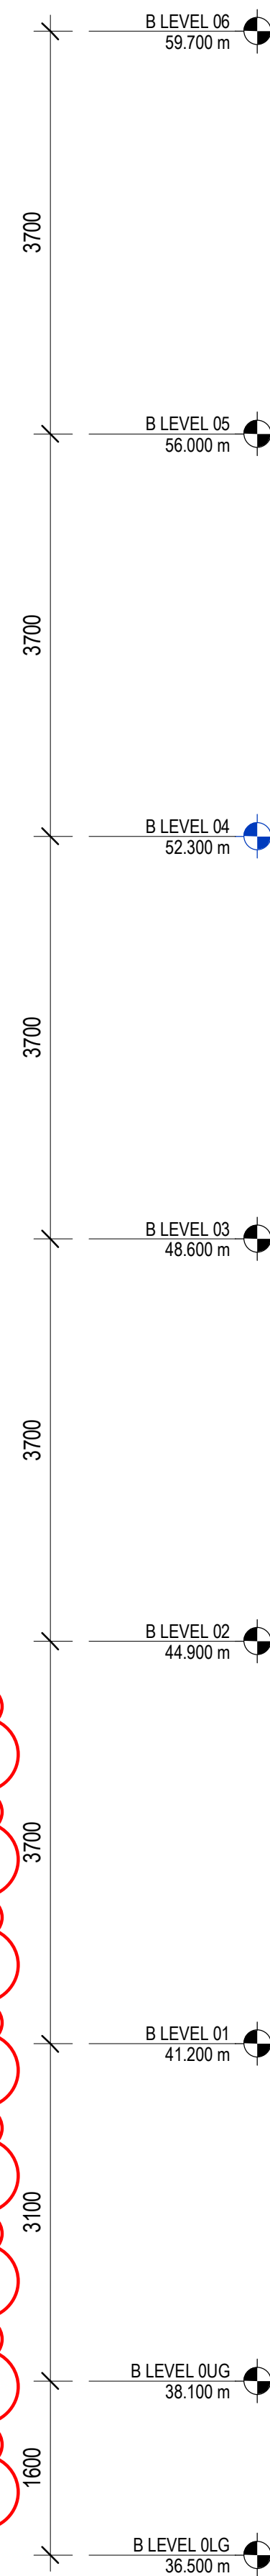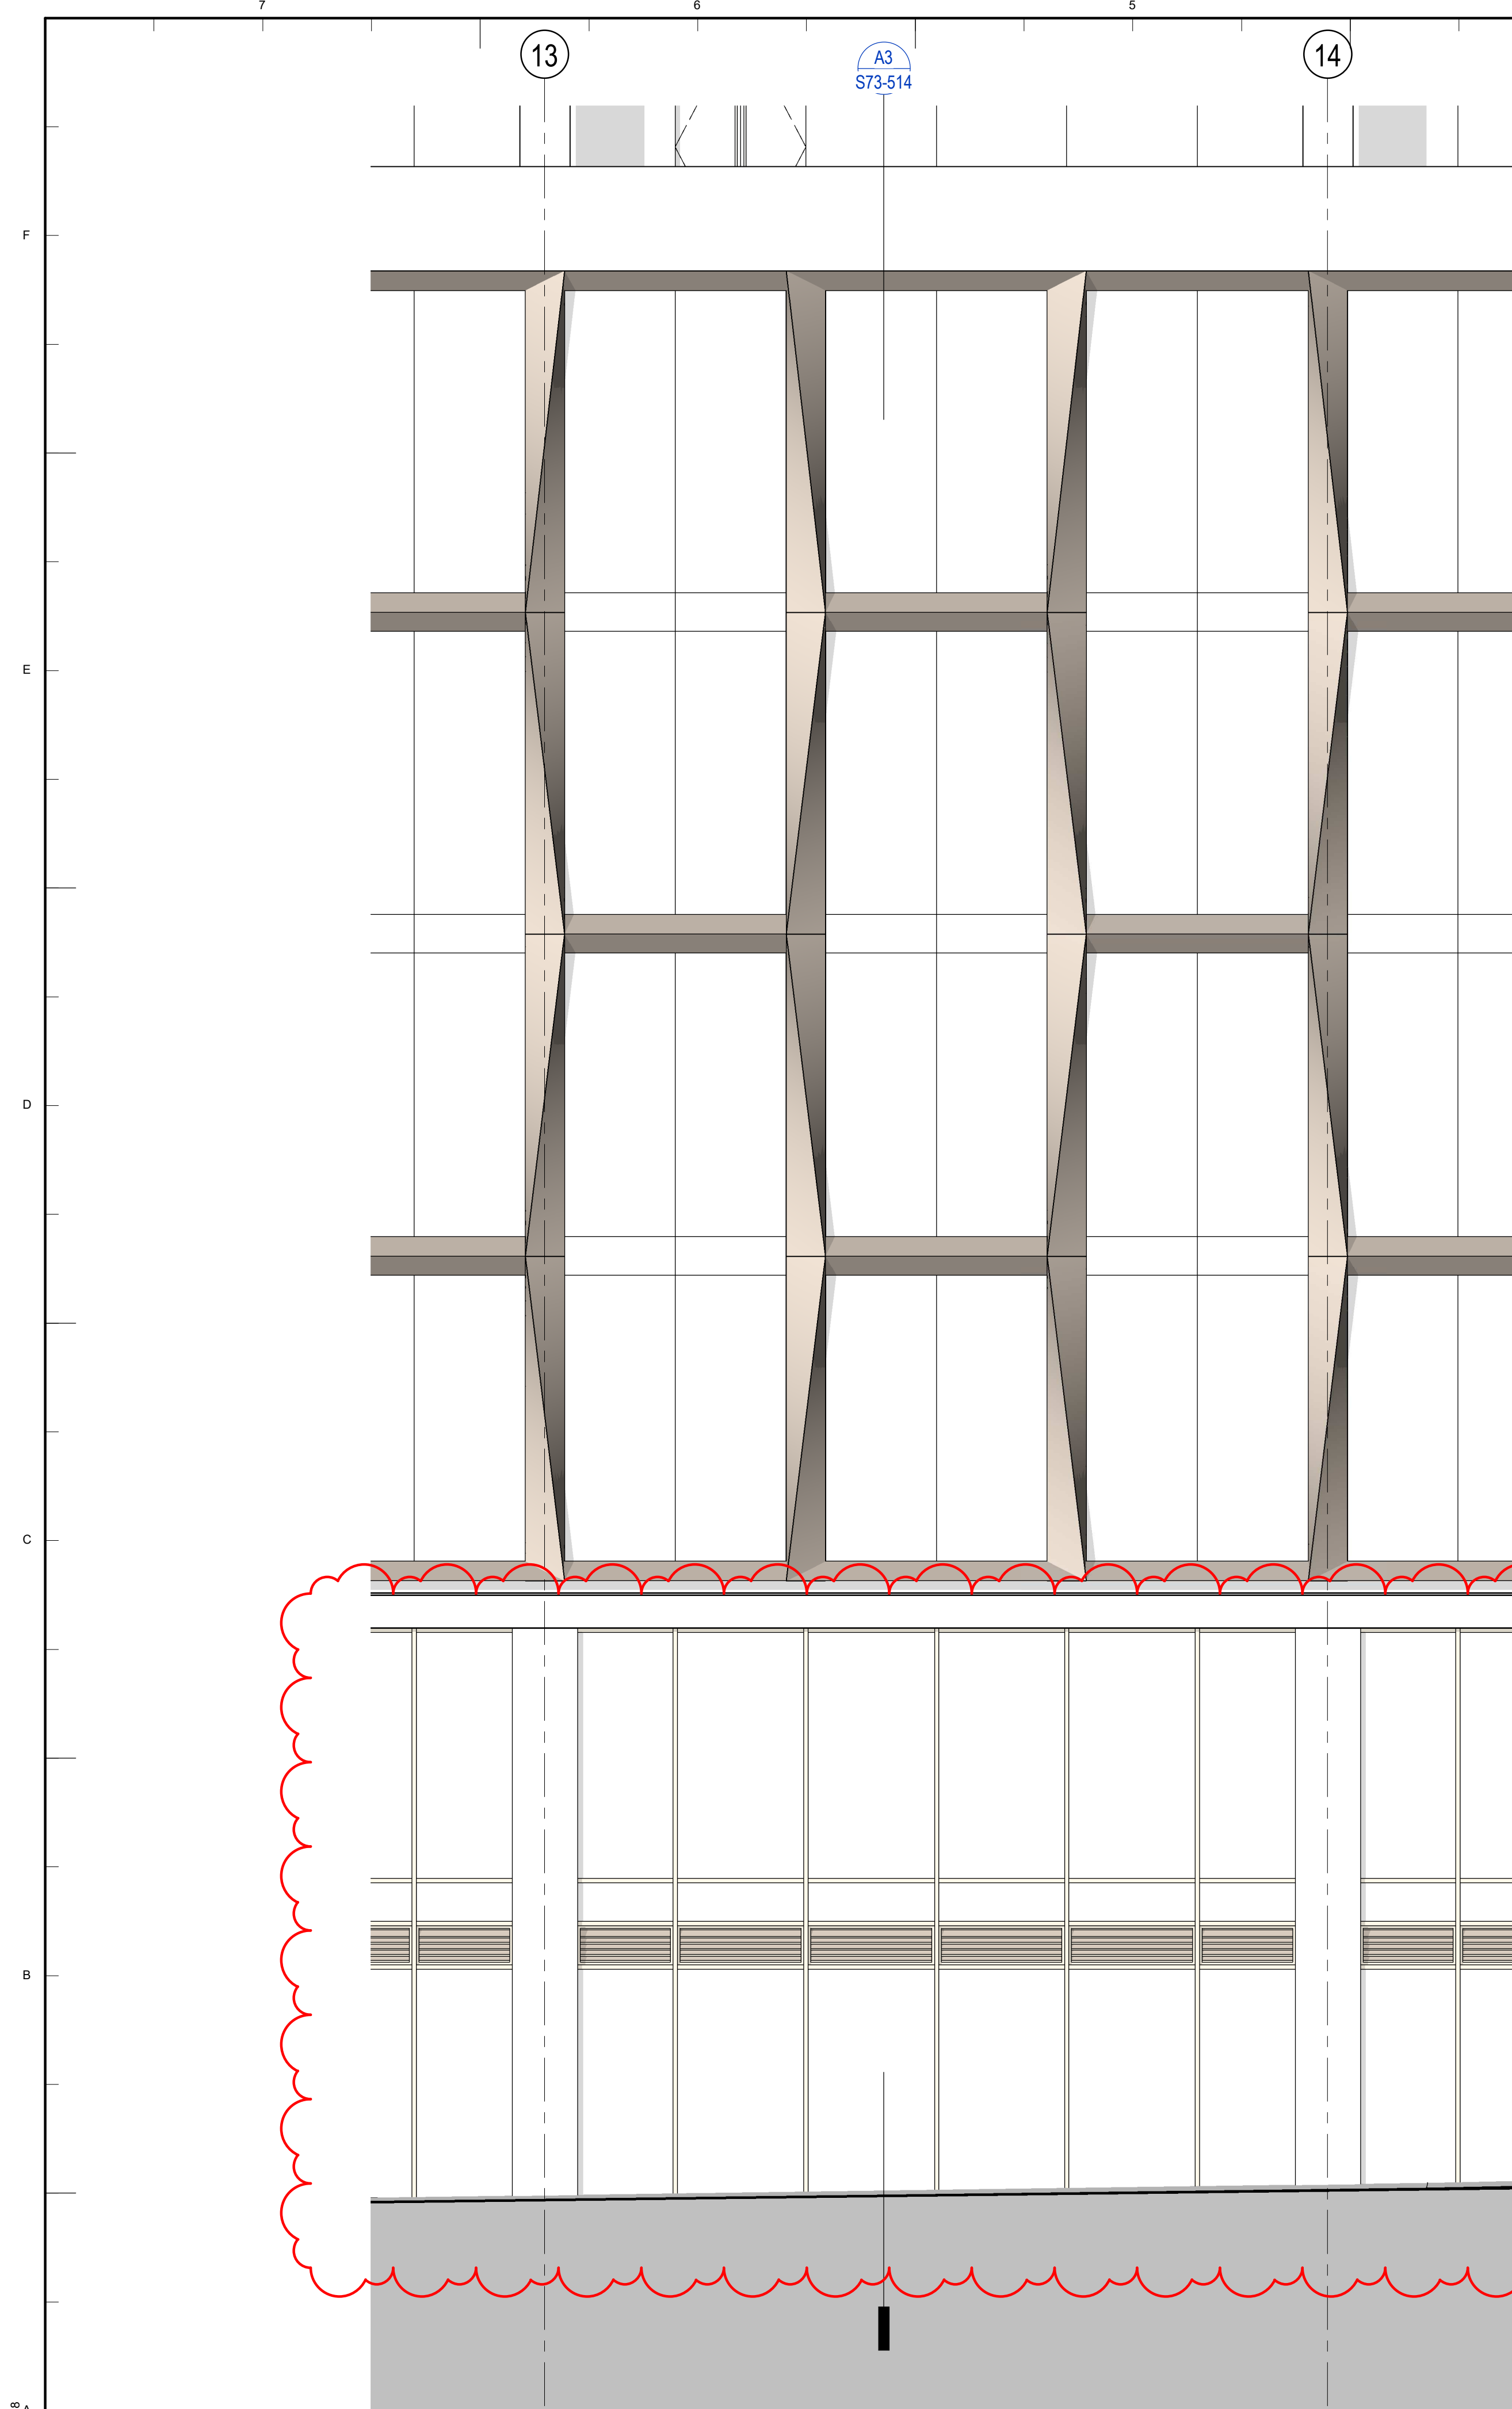

Key Plan

General Notes

P04	04/03/22	S96A Planning Update
P03	06/09/21	S73 Submission
P02	20/08/21	S73 Submission DRAFT
P01	15/11/19	S73 Submission
NO:	DATE:	ISSUE:

Status

FOR INFORMATION

Interior Designer	Synagogue Consultant	Design Consultant
ROWLER JAMES BRINDLEY	FDG forthames design group	hodder+partners
Civil Engineer	Gcurtins	
Services Engineer	HOARE LEA (H)	
Fire Engineer	DESIGN FIRE CONSULTANTS	
Client	ST!M	Landscape Designer
		p+ie
Project Manager	zerum	
Architect	SOM Skidmore, Owings & Merrill, Inc. The Broadgate Tower, 20 Primrose Street London EC2A 2EW, UK Tel: +44 (0)20 7798 1000 Fax: +44 (0)20 7798 1100	
Project Name	ST. MICHAELS DEVELOPMENT, MANCHESTER	
Drawing Title	BUILDING ENCLOSURE - OFFICE PODIUM	
Project No	Drawing No	Revision
Scale @ A0	S73-514	P04
As indicated		

© COPYRIGHT SKIDMORE, OWINGS & MERRILL (EUROPE) LLP. 2021