



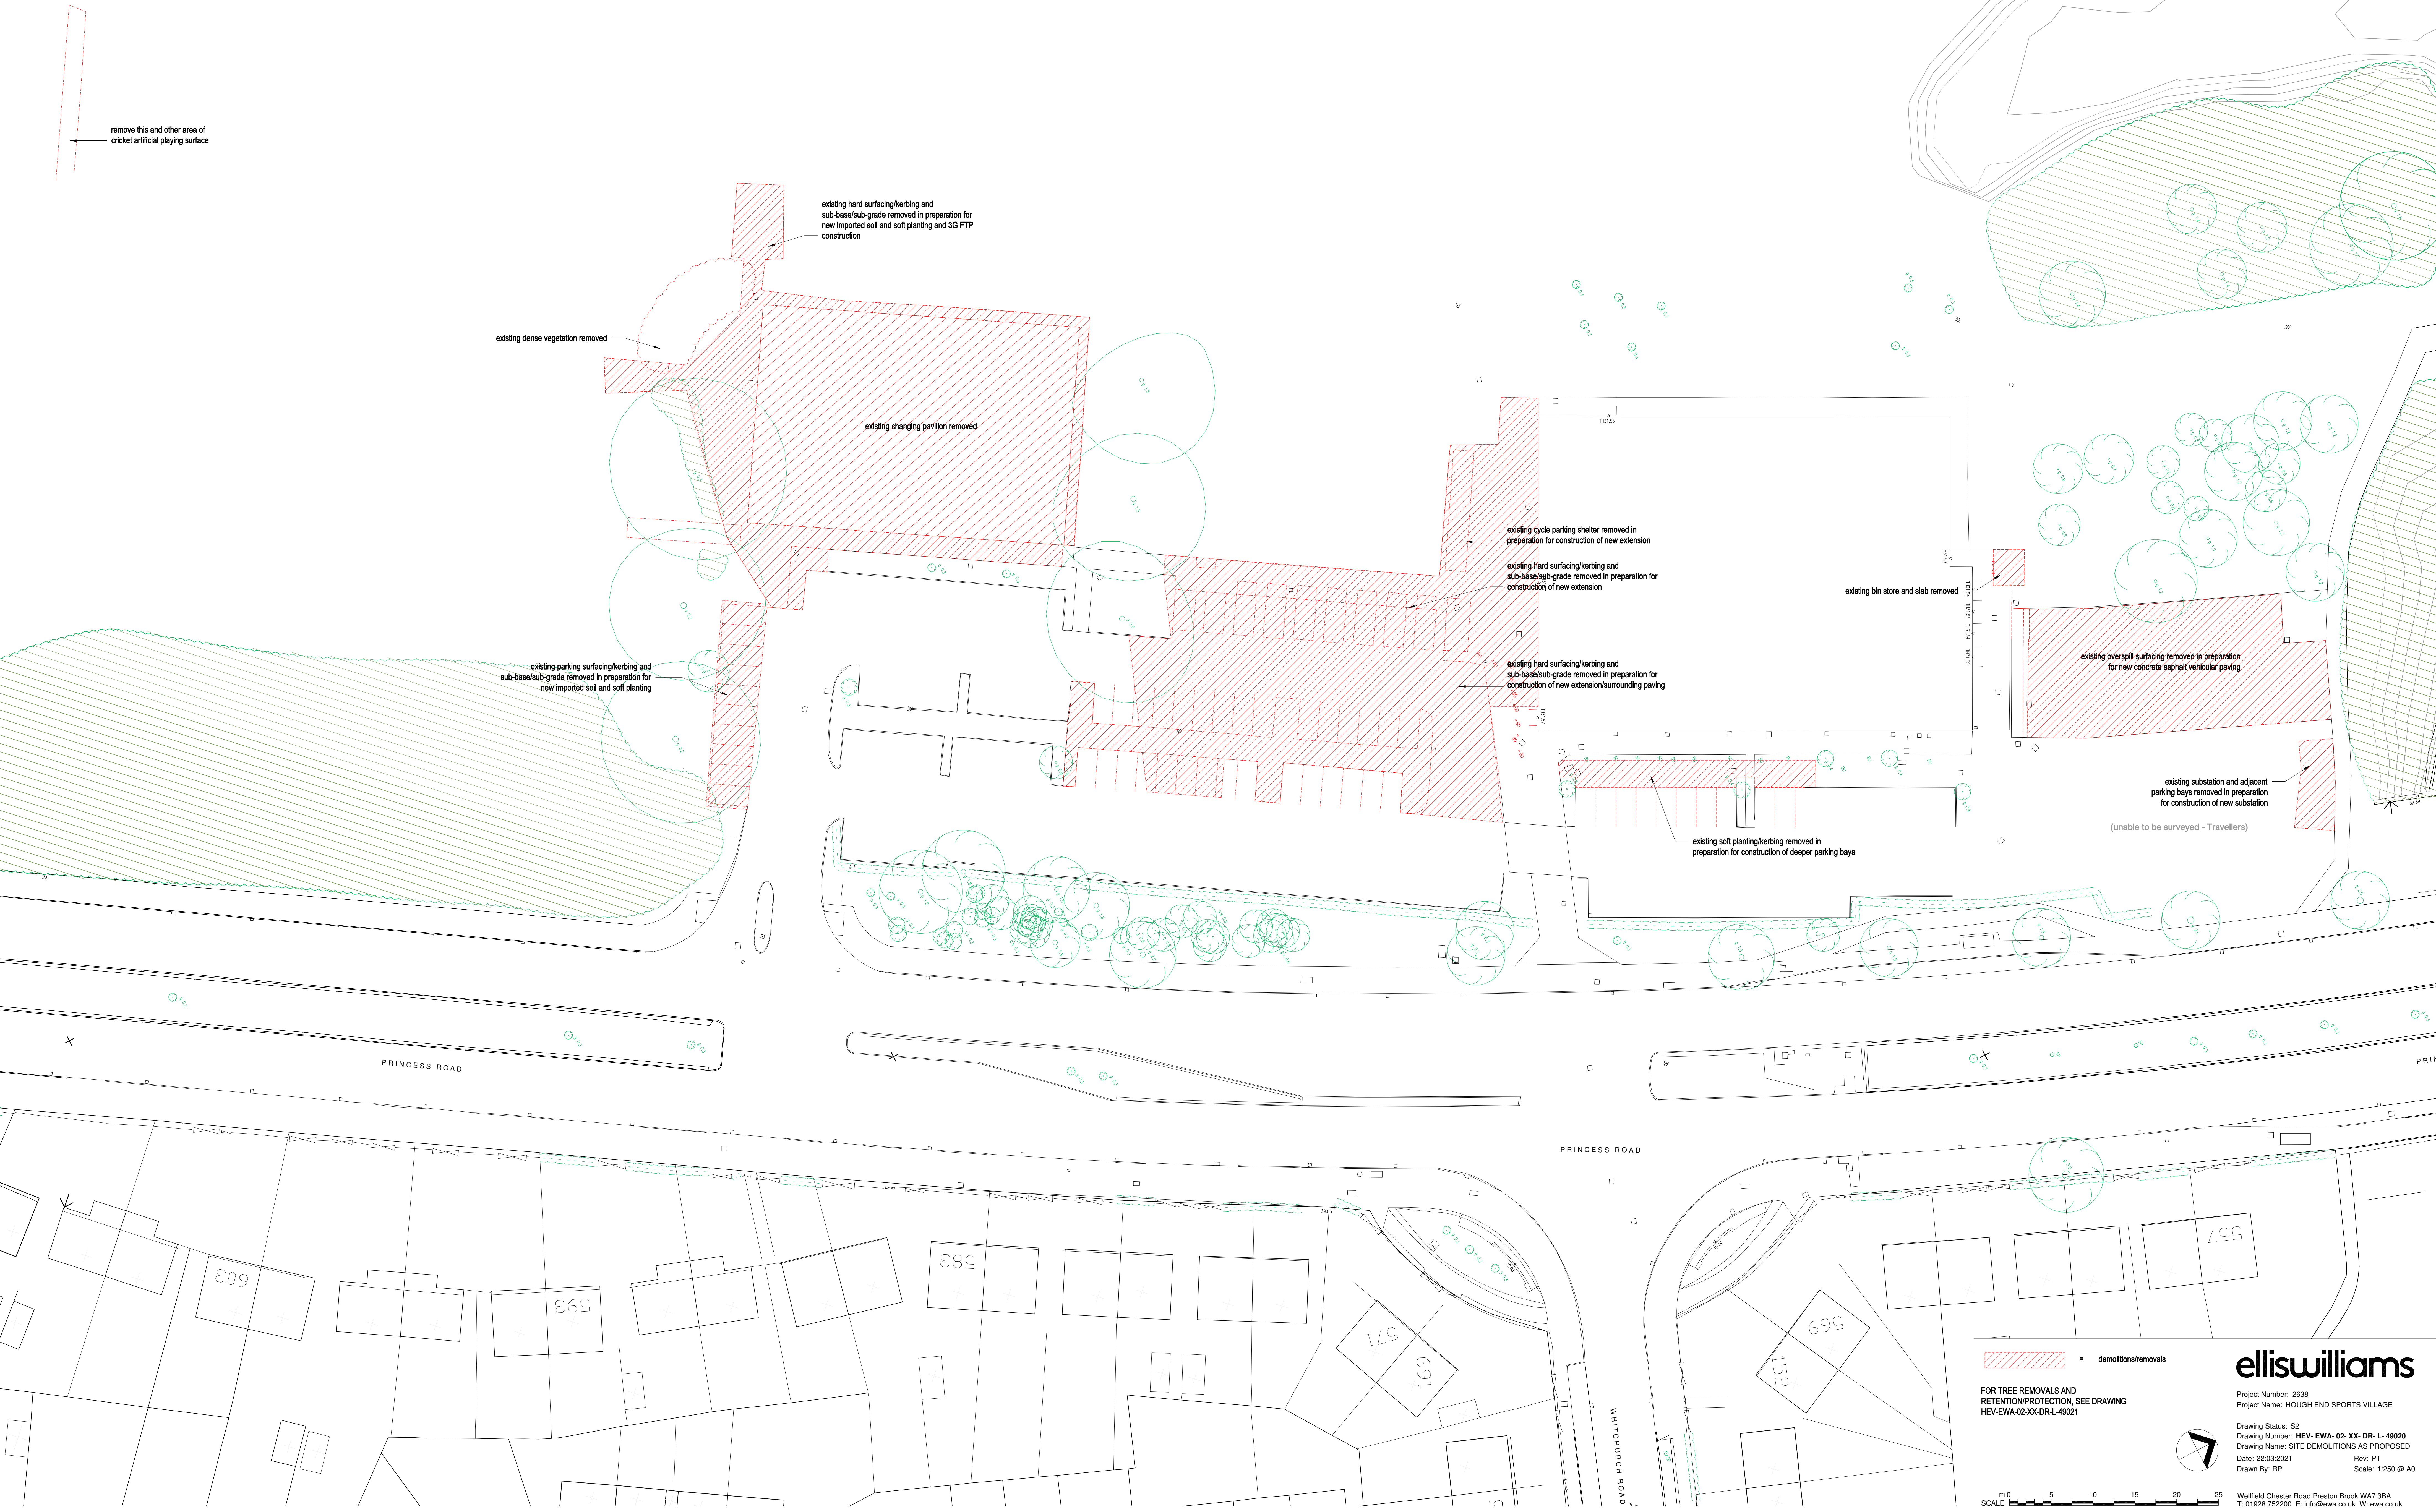

 = demolitions/removals

FOR TREE REMOVALS AND
RETENTION/PROTECTION, SEE DRAWING
HEV-EWA-02-XX-DR-L-49021

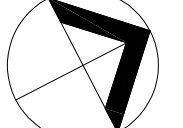

elliswilliams

Project Number: 2638
Project Name: HOUGH END SPORTS VILLAGE

Drawing Status: S2
Drawing Number: HEV-EWA-02-XX-DR-L-49020
Drawing Name: SITE DEMOLITIONS AS PROPOSED
Date: 22.03.2021
Rev: P1
Scale: 1:250 @ A0

Wellfield Chester Road Preston Brook WAT3BA
T: 01928 752200 E: info@ewa.co.uk W: ewa.co.uk

SCALE

