


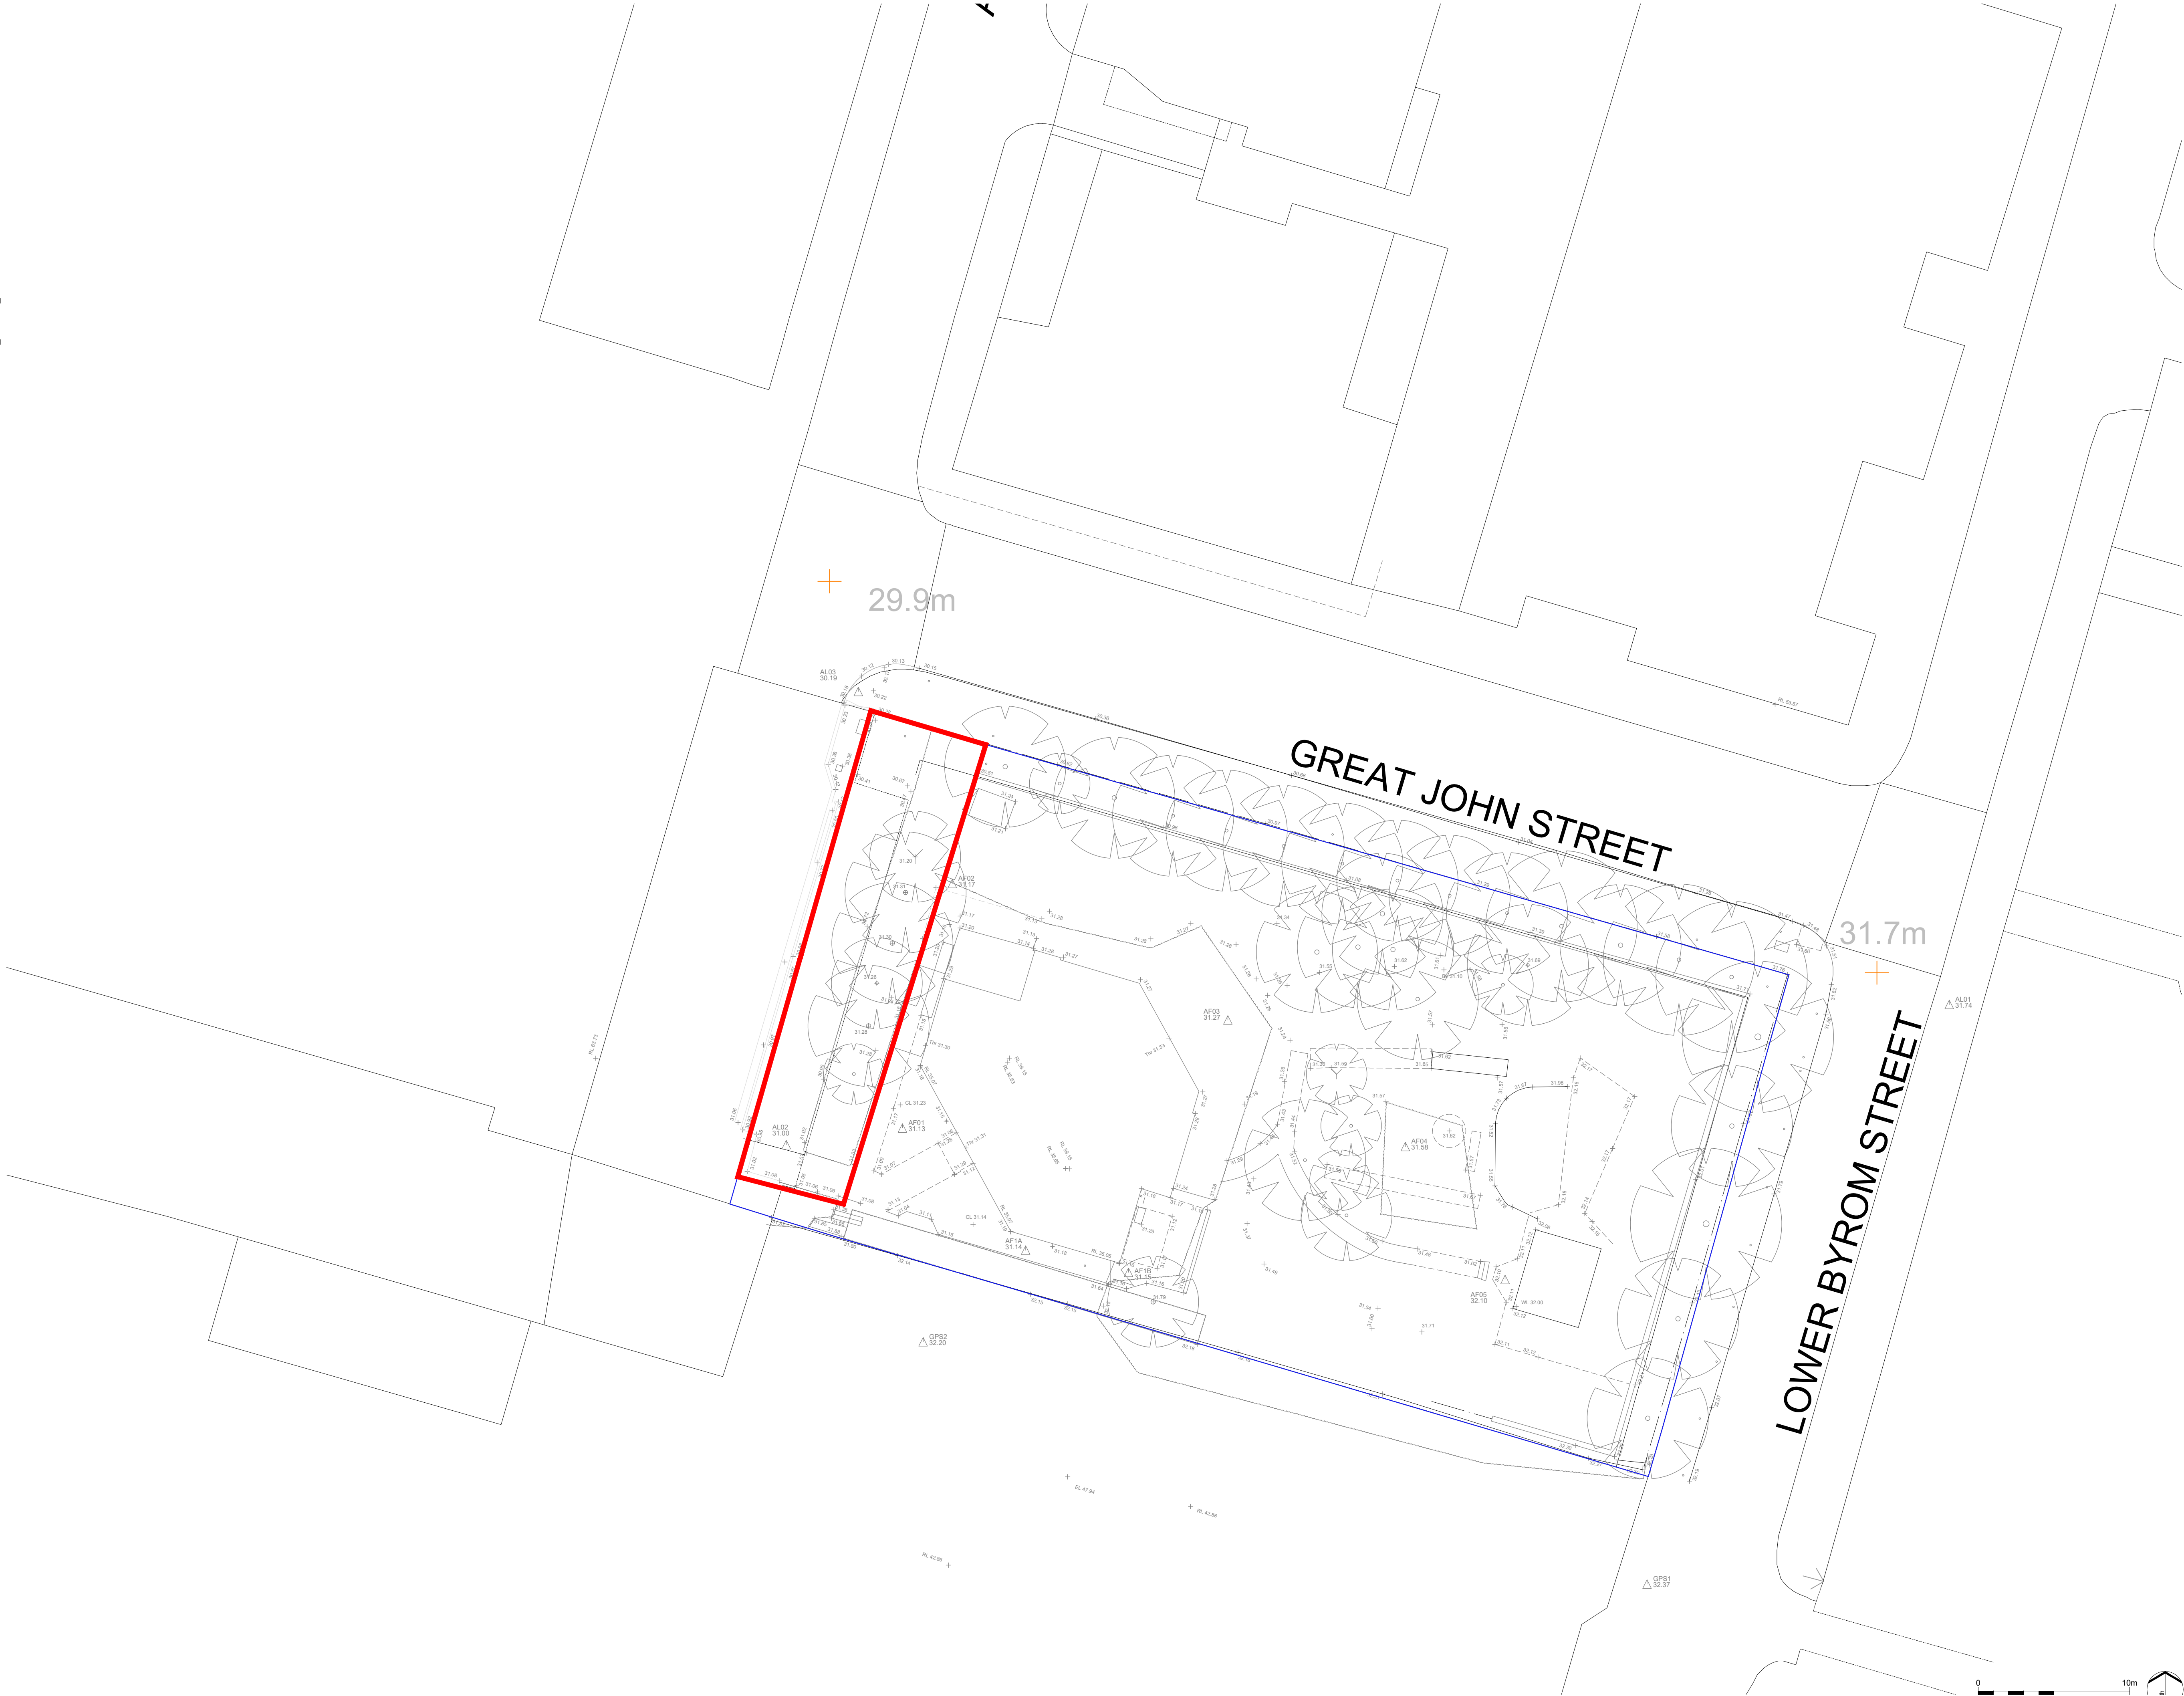

Site Boundary

Ownership Boundary

P01 Revised for Planning KPr: 11/03/22
REV. DESCRIPTION APP. DATE

LDA DESIGN

PROJECT TITLE

DRAWING TITLE
Existing Plan

ISSUED BY: Manchester T: 0161 359 5684
DATE: 18/02/22 DRAWN: CZh
SCALE: A1 1/200 CHECKED: STo
STATUS: Planning APPROVED: JSim

DWG. NO 8215-0002-P01

No dimensions are to be scaled from this drawing.
All dimensions are to be checked on site.
Area measurements for indicative purposes only.

© LDA Design Consulting Ltd. Quality Assured to BS EN ISO 9001 : 2015
Sources: Ordnance Survey

