


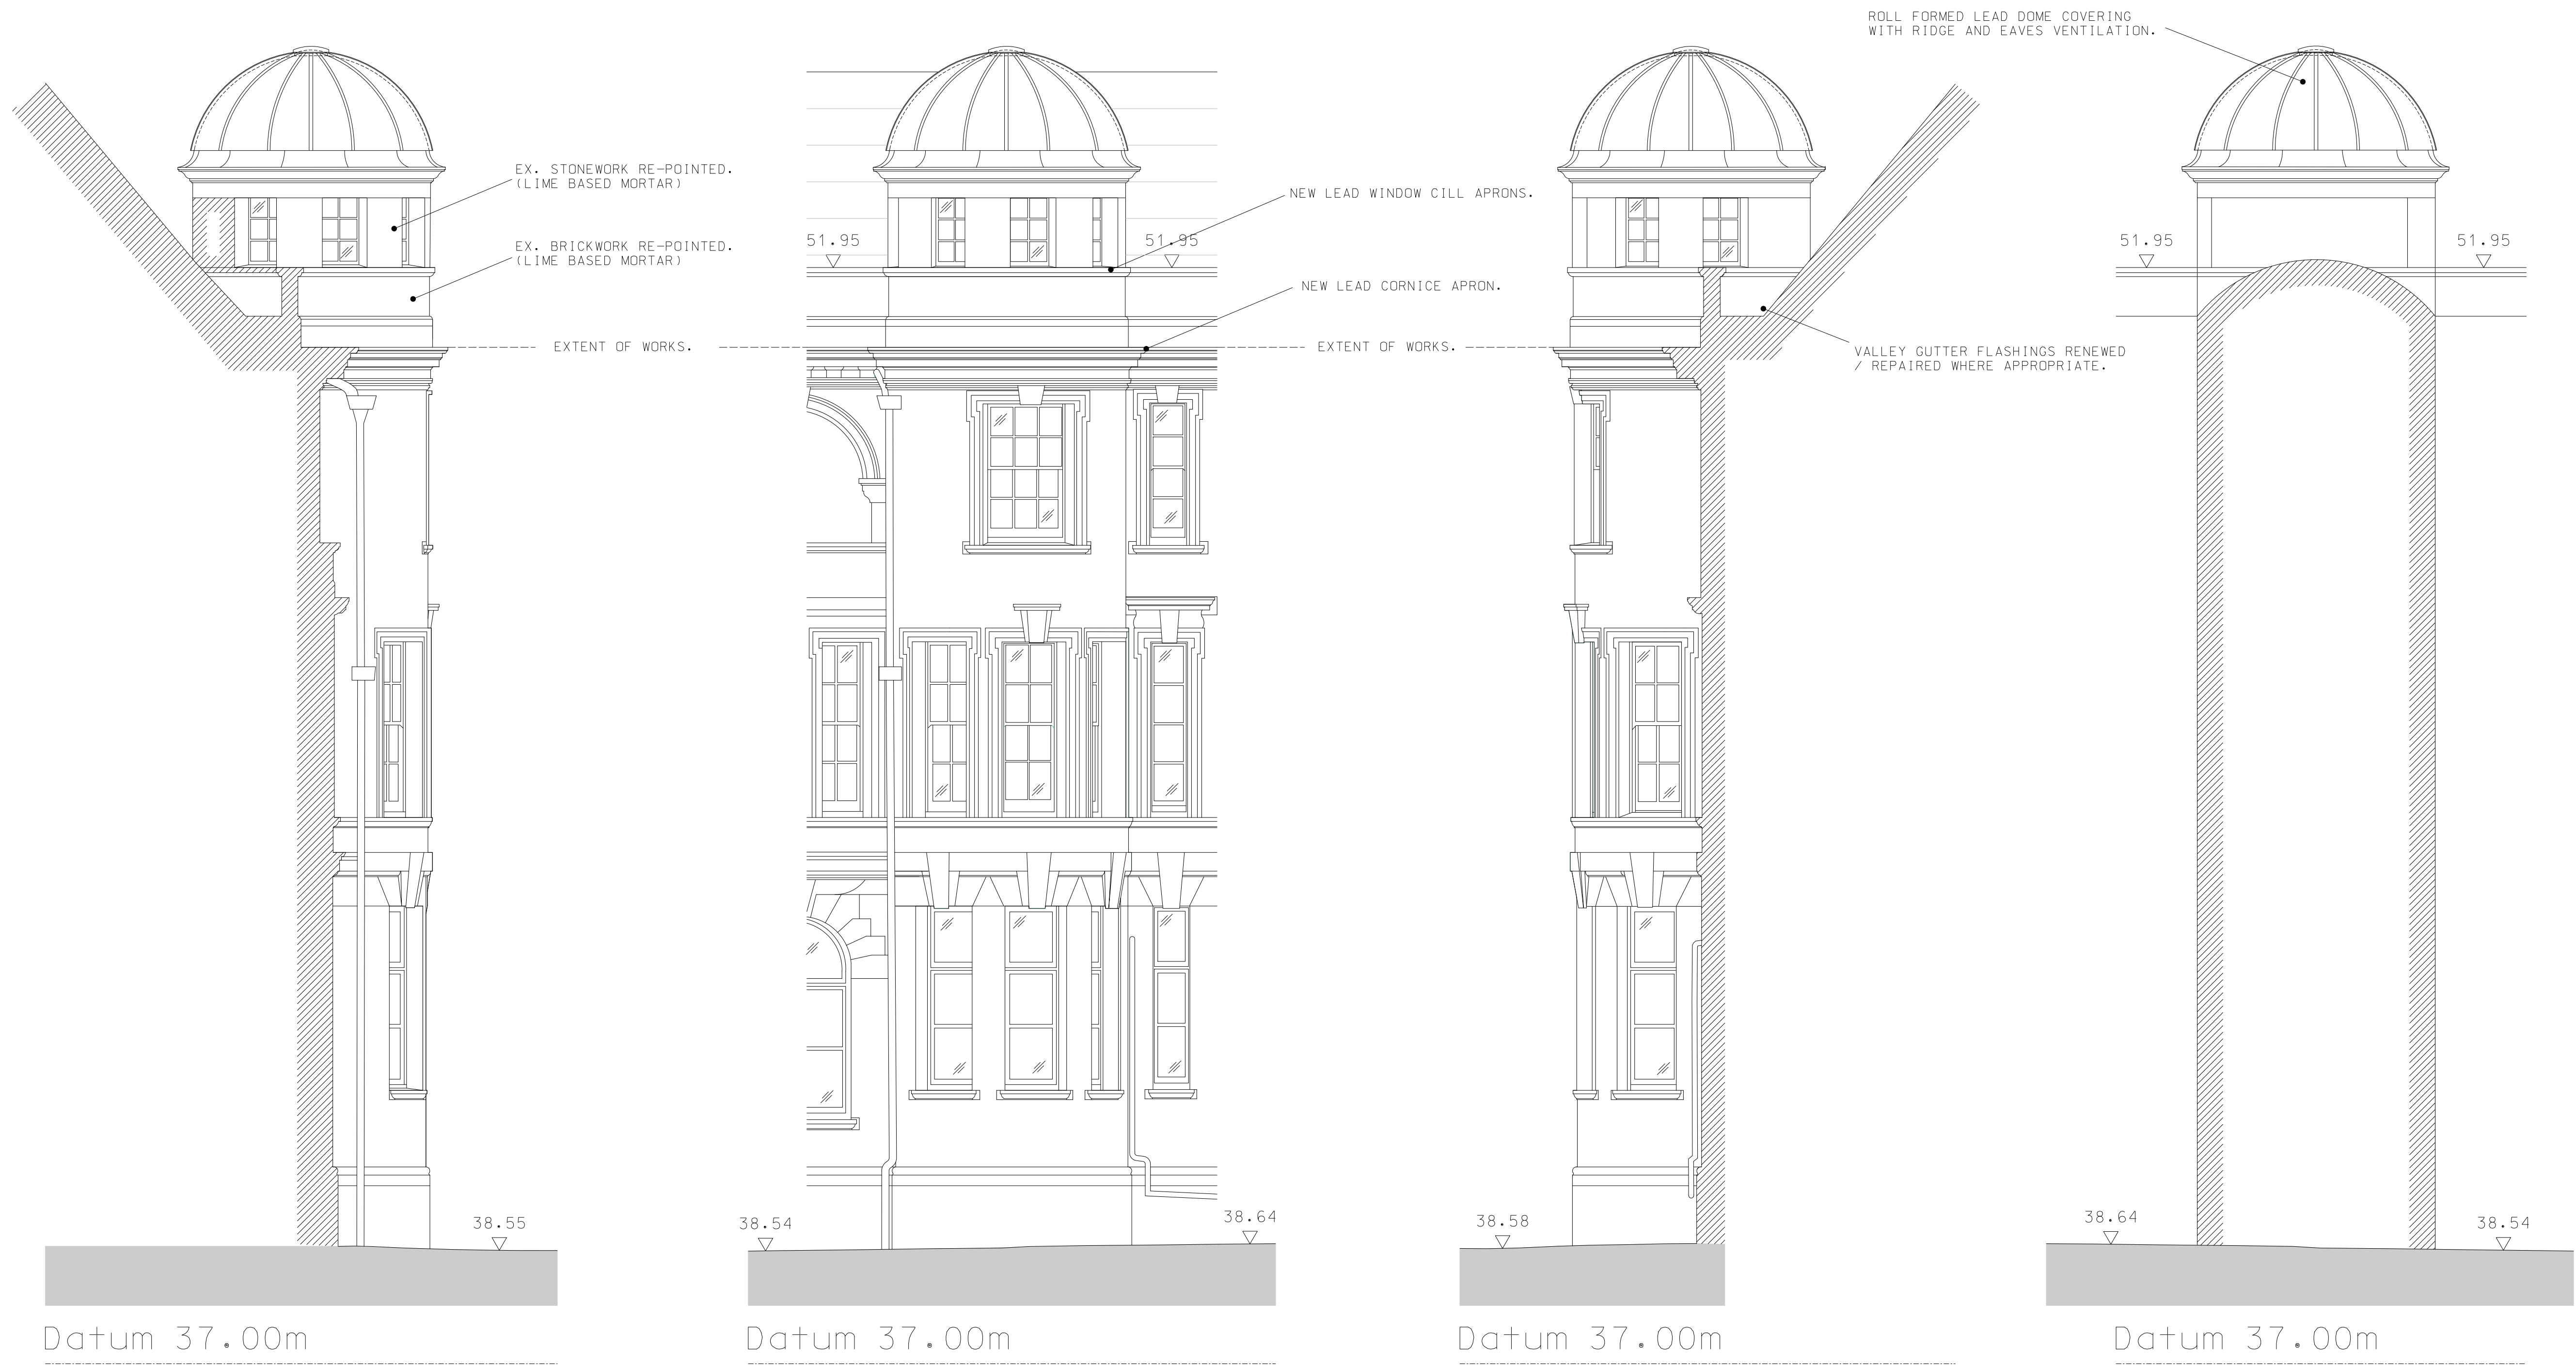

South Turret – Proposed Elevations

PRELIMINARY



Suite 4,
Beech House,
1 Cambridge Road,
Hale, Cheshire
WA15 9SY
Tel: 0161 929 4422

Project Title:
Urgent fabric repairs to:
South turret / dome,
Old St Mary's, MRI

Dig Title:
Proposed:
Elevations - West, South, East & North

Dig No.:	Revision:
21/030 (2)-APE011	*
Scale:	Drawn By / Date:
1:50	@ A1 mrw / Jan '22