


INFORMATION

PRETTYLITTLETHING


- KEY:-
- Direction of car flow
 - EV/Electric Vehicle Charging Point
 - EV/Electric Vehicle Charging Point Future Expansion
 - Pedestrian Walkway

Parking Calculation		
	Existing	Proposed
Standard parking	17	14
DDA	0	1
EVC	0	2
Motorcycle	0	3
Total	17	20

Additional 16 cycle storage spaces have been provided.

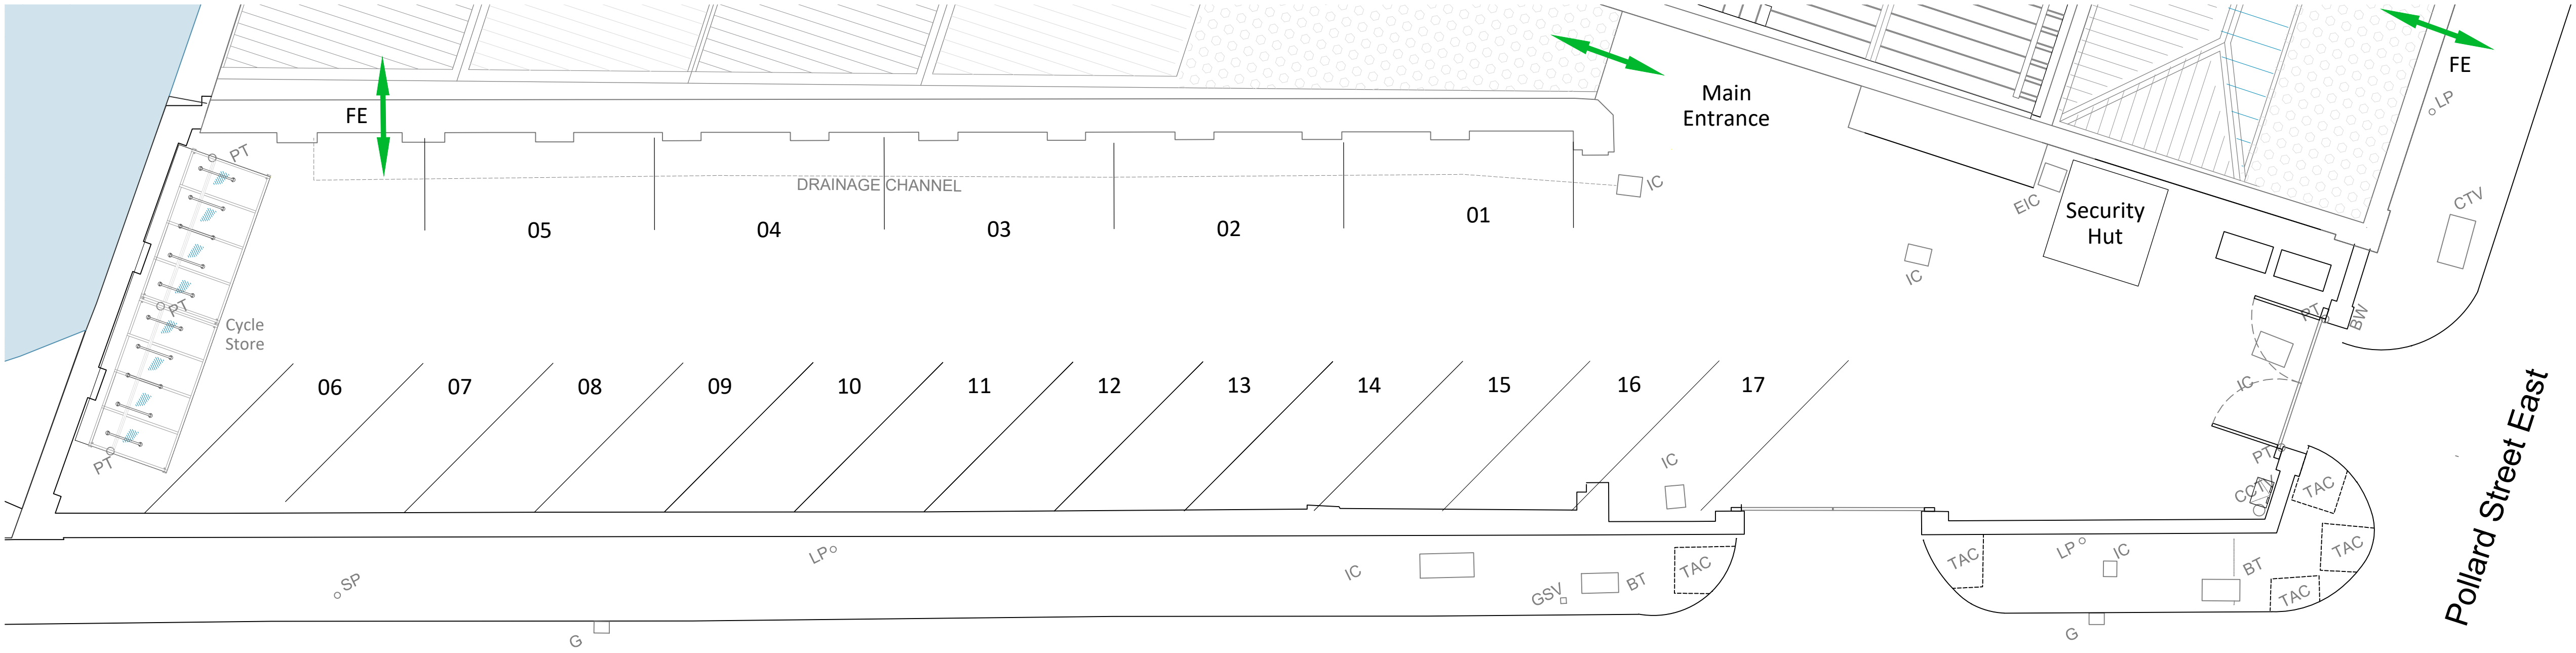

Existing Parking Plan
Scale 1:100
0m 2m 4m 6m 8m 10m
Scale Bar 1:100 @ A1

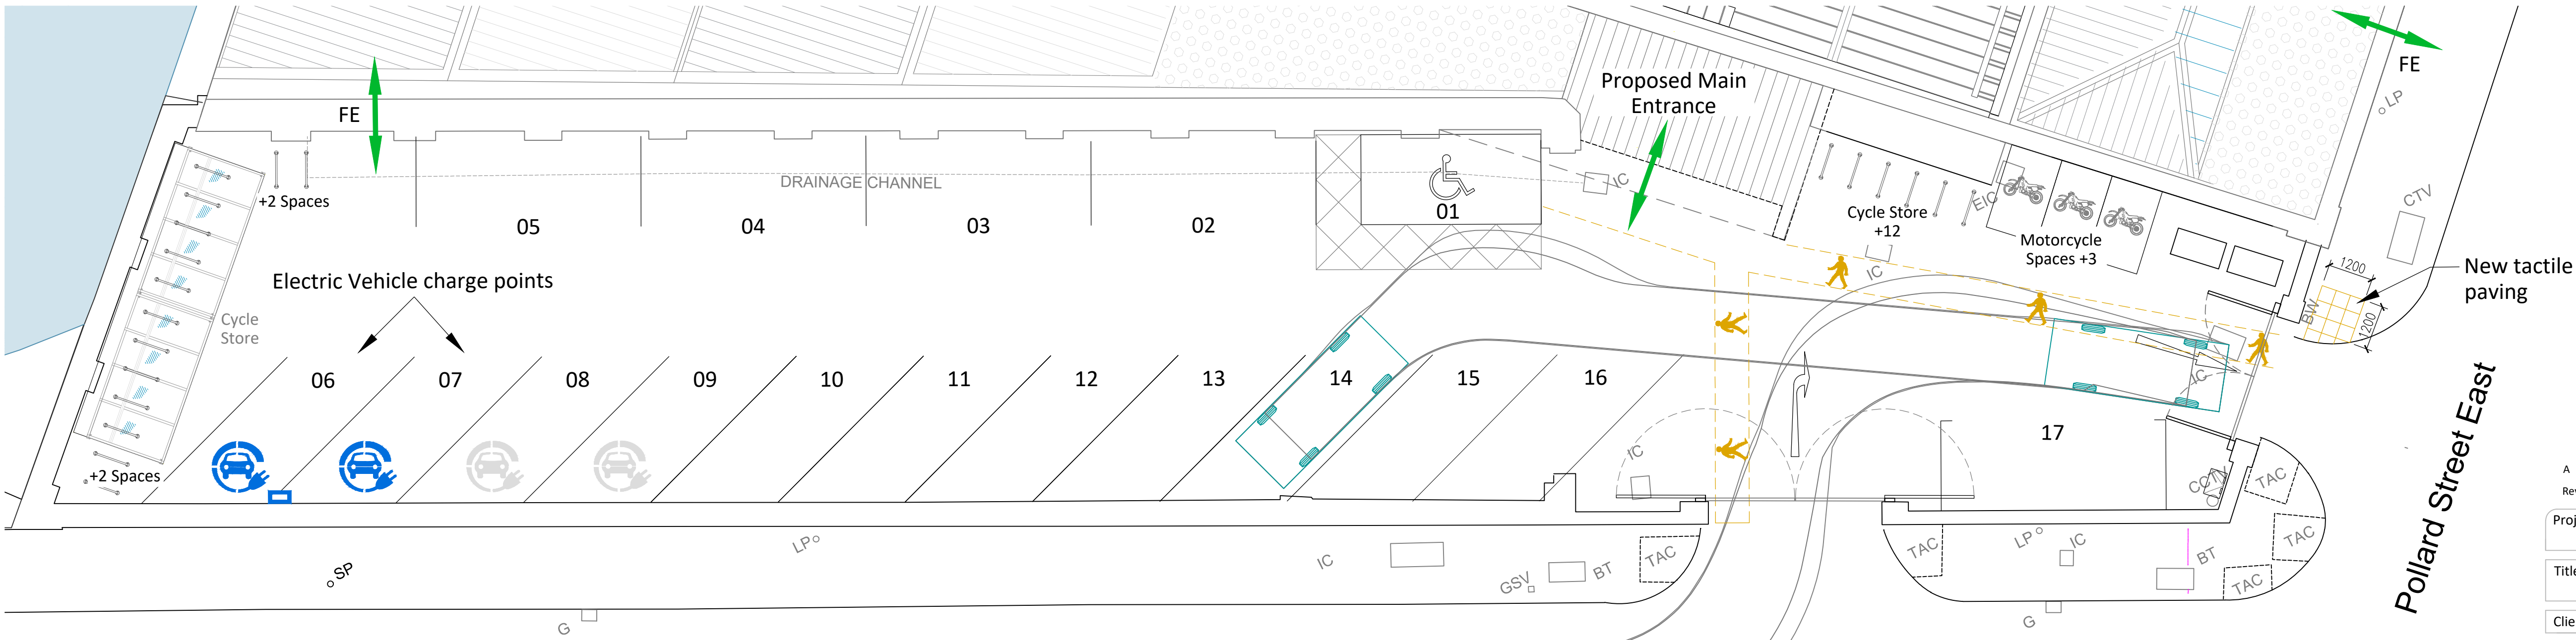

Proposed Parking Plan
Scale 1:100
0m 2m 4m 6m 8m 10m
Scale Bar 1:100 @ A1

A	Site layout amended.	CM	TR	14.03.22
Rev	Description	by	Chk	Date
Project:	PLT Wellington Mill Pollard Street East, Ancoats, Manchester, M40 7FS			
Title:	Existing and Proposed Parking Plan			
Client:	Pretty Little Thing			
Drawn By:	AL	Checked By:	TR	on 28/02/2022
Original Size:	A1	Project Number:	22009	
Drawing Number:	SI-00-DR-A-1101			REV A

