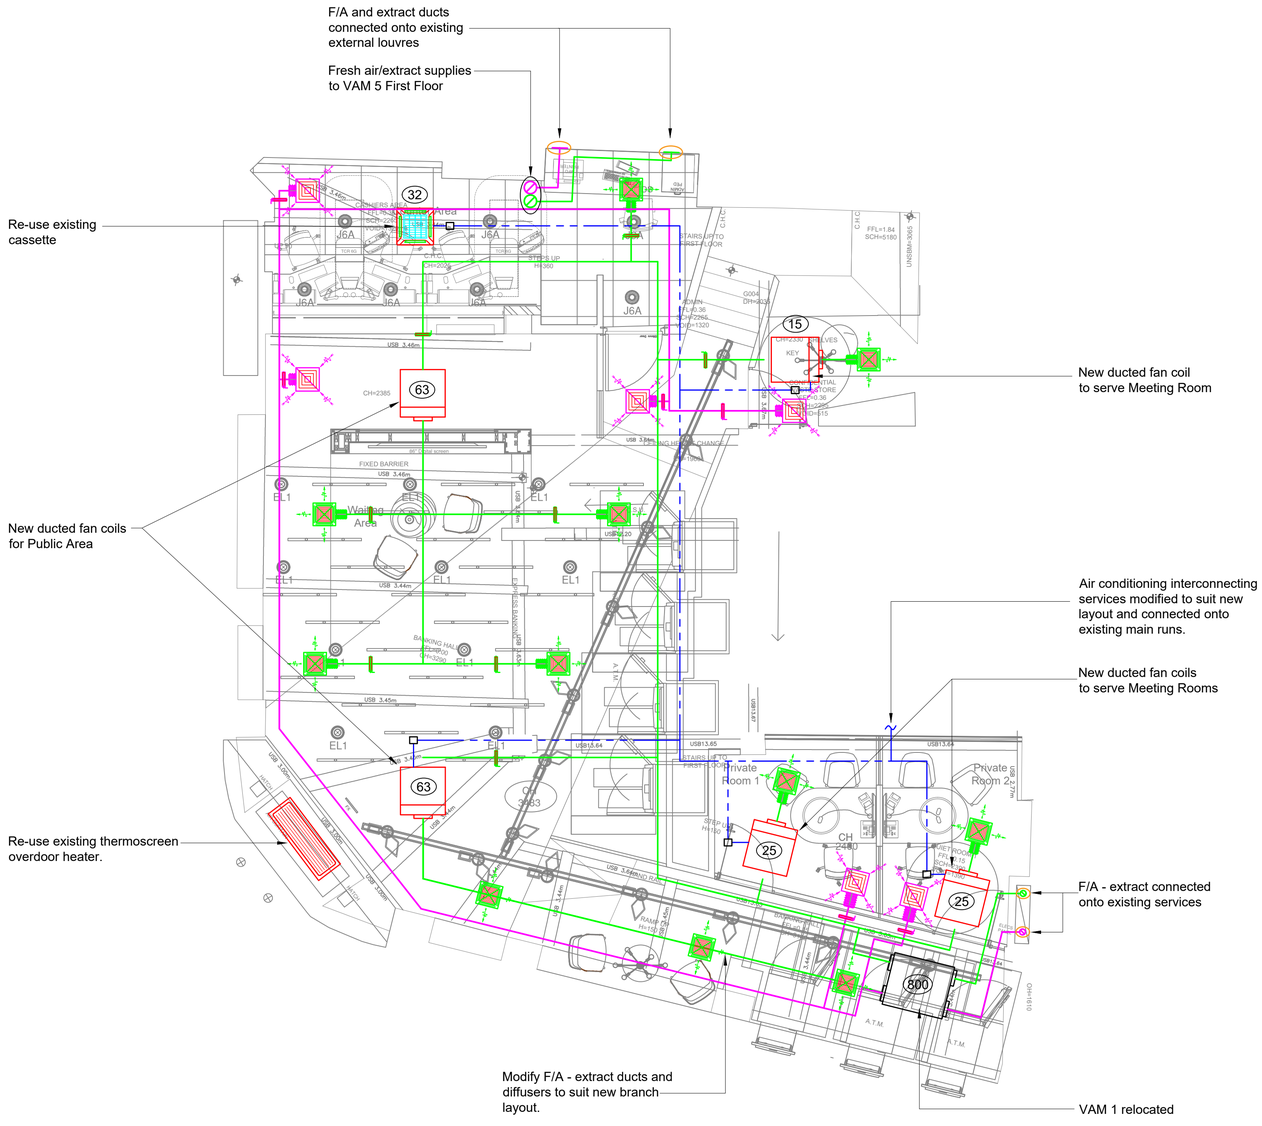


GROUND FLOOR PLAN

Legend

- Extract Attenuator
- Supply Attenuator
- New ductwork
- Existing ductwork
- Open up and make good penetration for services
- New penetration and make good services
- (RC) RC - Remote controller
- (ODHC) ODHC - Overdoor heater controller
- (FD) FD - Fire damper
- PIR - Passive infra red detector
- Remove old radiators and decorate
- Remove old radiators and decorate and replace with new 7 day panel heater
- Condensate
- A/C pipework
- (AC) Air conditioning fan coils
- (H) Heater
- (S) Supply Diffusers
- (E) Extract diffusers

REV	DATE	DESCRIPTION
-	-	-
-	-	-

21 Degrees Limited,
Business & Innovation Centre,
Wearfield,
Sunderland Enterprise Park(East),
Sunderland.
SR5 2TA
Tel:0191-5166679
Fax:0191-5166689
e-mail:
Admin@21-degrees.co.uk

Santander

PROJECT	PROJECT No.
Santander 28/34 Cross Street, Manchester, M2 7AQ	-

CLIENT: Santander

DRAWING TITLE: Proposed Ground Floor HVAC Services Upgrade (Option 1)

DRAWN	CHECKED	DATE	Scale A1/A3
RSR	VN	10.03.22	1:50/1:100

DRAWING No.	REVISION	
Cross-HVAC-GF-01	-	A1

DRAWING STATUS
- ○ PRELIMINARY
- ● APPROVAL
- ○ CONSTRUCTION
- ○ AS BUILT

© 21 DEGREES LIMITED
THIS DRAWING AND THE BUILDING SHOWN ARE THE COPYRIGHT OF 21 DEGREES LIMITED AND THE BENEFICIAL USE THEREOF IS RESTRICTED IN ANY WAY EITHER IN WHOLE OR IN PART WITHOUT THE WRITTEN PERMISSION OF 21 DEGREES.