


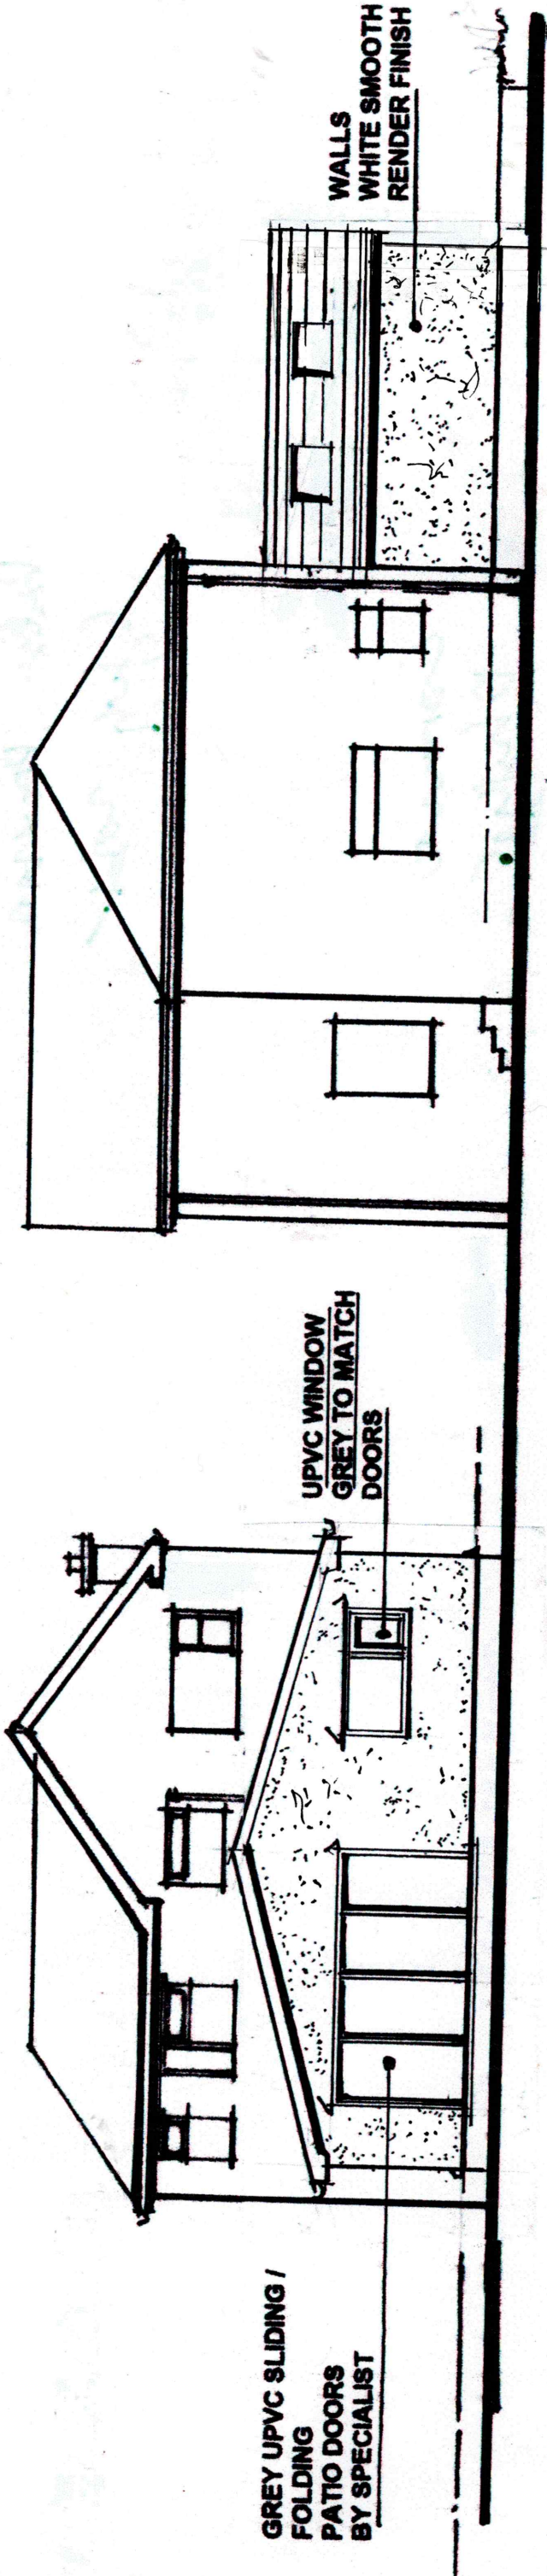


GREY UPVC SLIDING /
FOLDING
PATIO DOORS
BY SPECIALIST

UPVC WINDOW
GREY TO MATCH
DOORS

WALLS
WHITE SMOOTH
RENDER FINISH

REAR ELEVATION (As Proposed)

SIDE ELEVATION, (As Proposed)

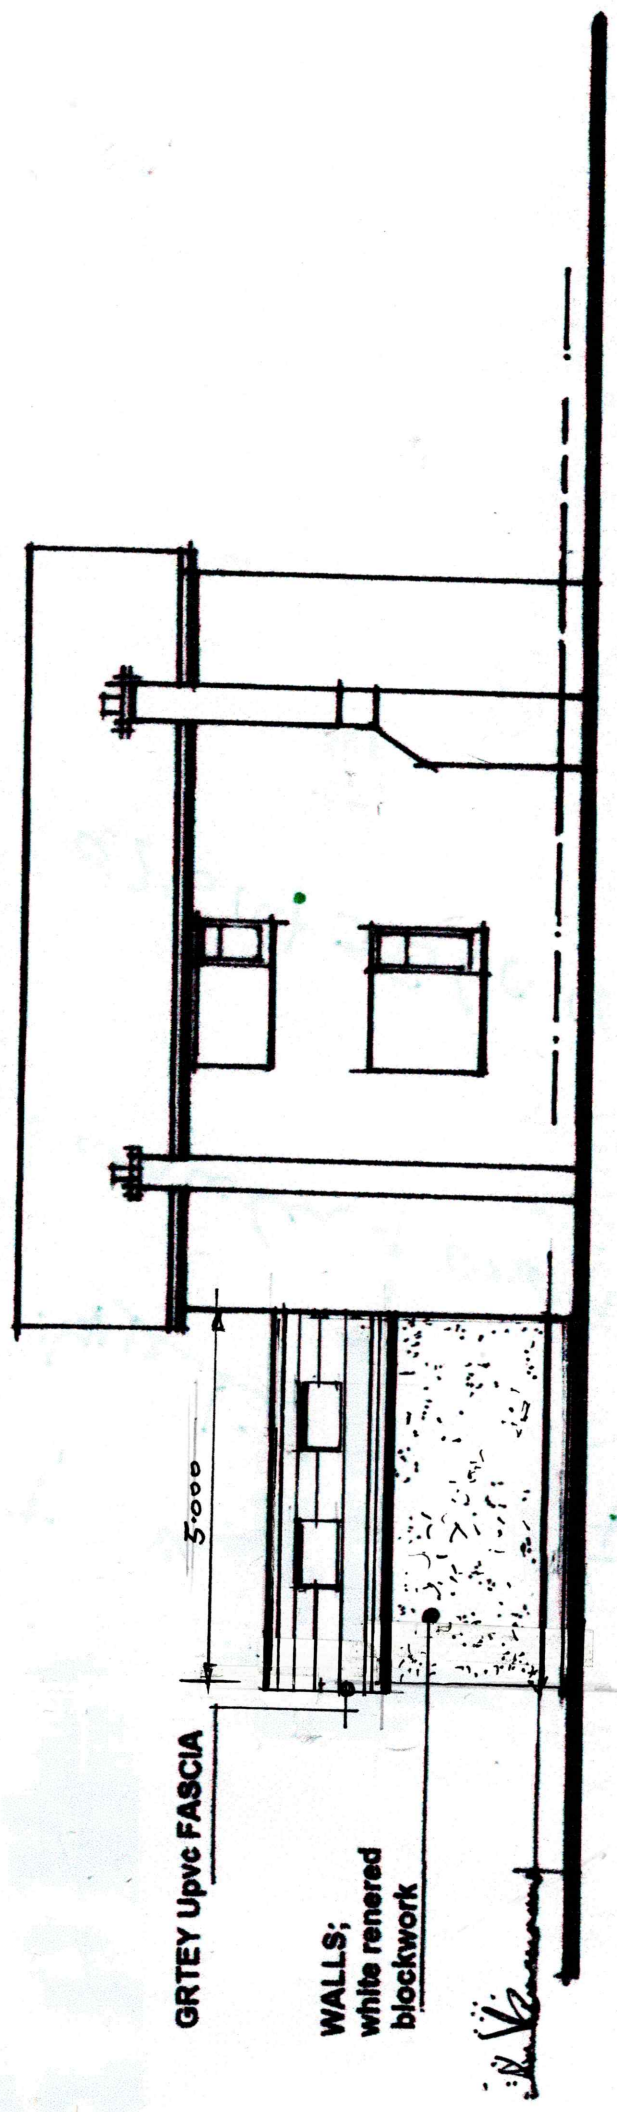

GRTEY Upvc FASCIA

WALLS;
white rendered
blockwork

5.000

SIDE ELEVATION. (As Proposed)

REV: B

Drwg No ; RG / SM / 03
Scale ; 1 ; 100. @ A3