


General Notes


All dimensions are to be checked on site prior to construction, manufacture of any components and ordering of materials and equipment.

Any discrepancies are to be reported to the architect for clarification.

All materials and workmanship to be in accordance with the current British Standards and codes of practice.

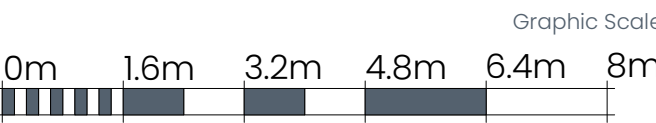


North Arrow

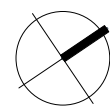

Building Key

By Department Legend

- External Teaching
- Non Net Areas
- Non Net Areas (External)
- Storage

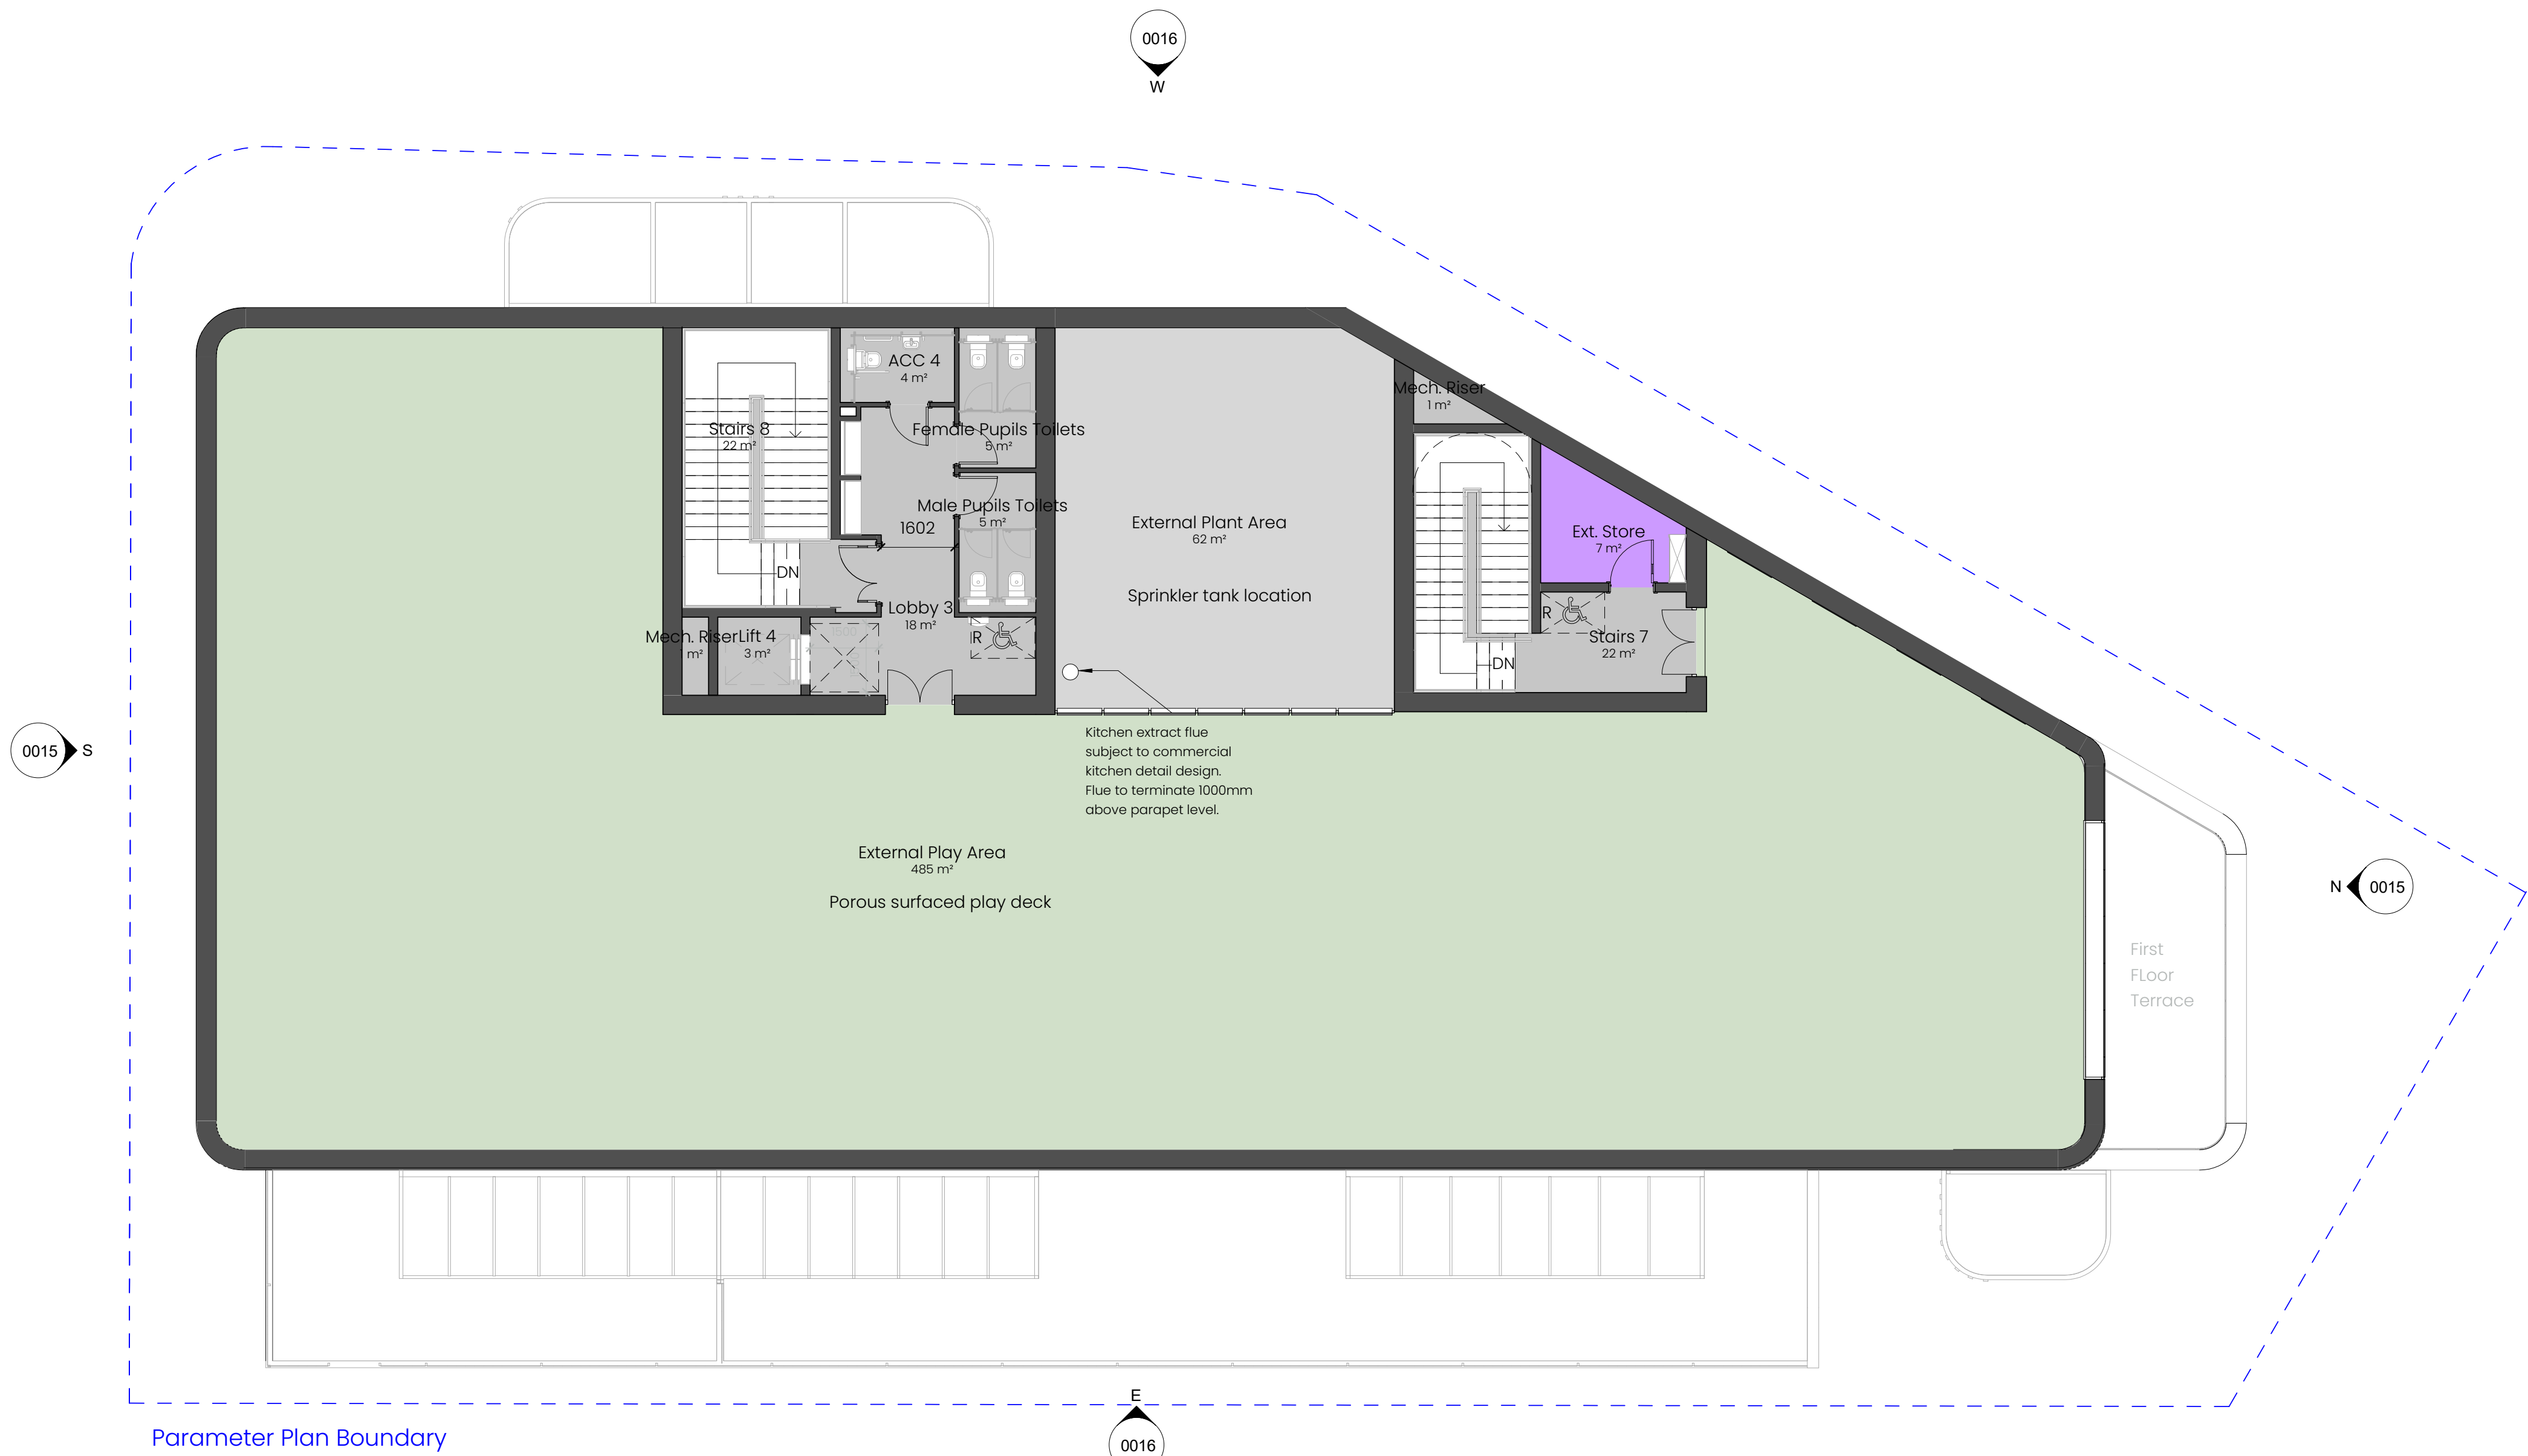

03 – Third Floor GA Planning
1:100

X01 31/03/22 KK Reserved Matters Application Submission

Rev Date By Description

arkilab
DESIGN STUDIO

www.arkilab.co.uk info@arkilab.design

Client

Renaker Build, MCC

Project

Crown Street Primary School

Drawing

Proposed Third Floor

Drawing Number Revision

zone - originator - class - type - level - number

C3 - AKL - G200 - PL - 03 - 0013 - X01

Suitability Suitability Description

S5 For Client Approval

Stage Purpose

RIBA 03 Planning

AKL Job Number Scale Date

21018 1:100 @A1 March 2022

Drawn By Checked By

OH KK

Copyright of Arkilab Ltd 2022. All rights reserved. This drawing is not to be copied or disclosed by or to any unauthorised persons without the prior written consent of Arkilab Ltd.