


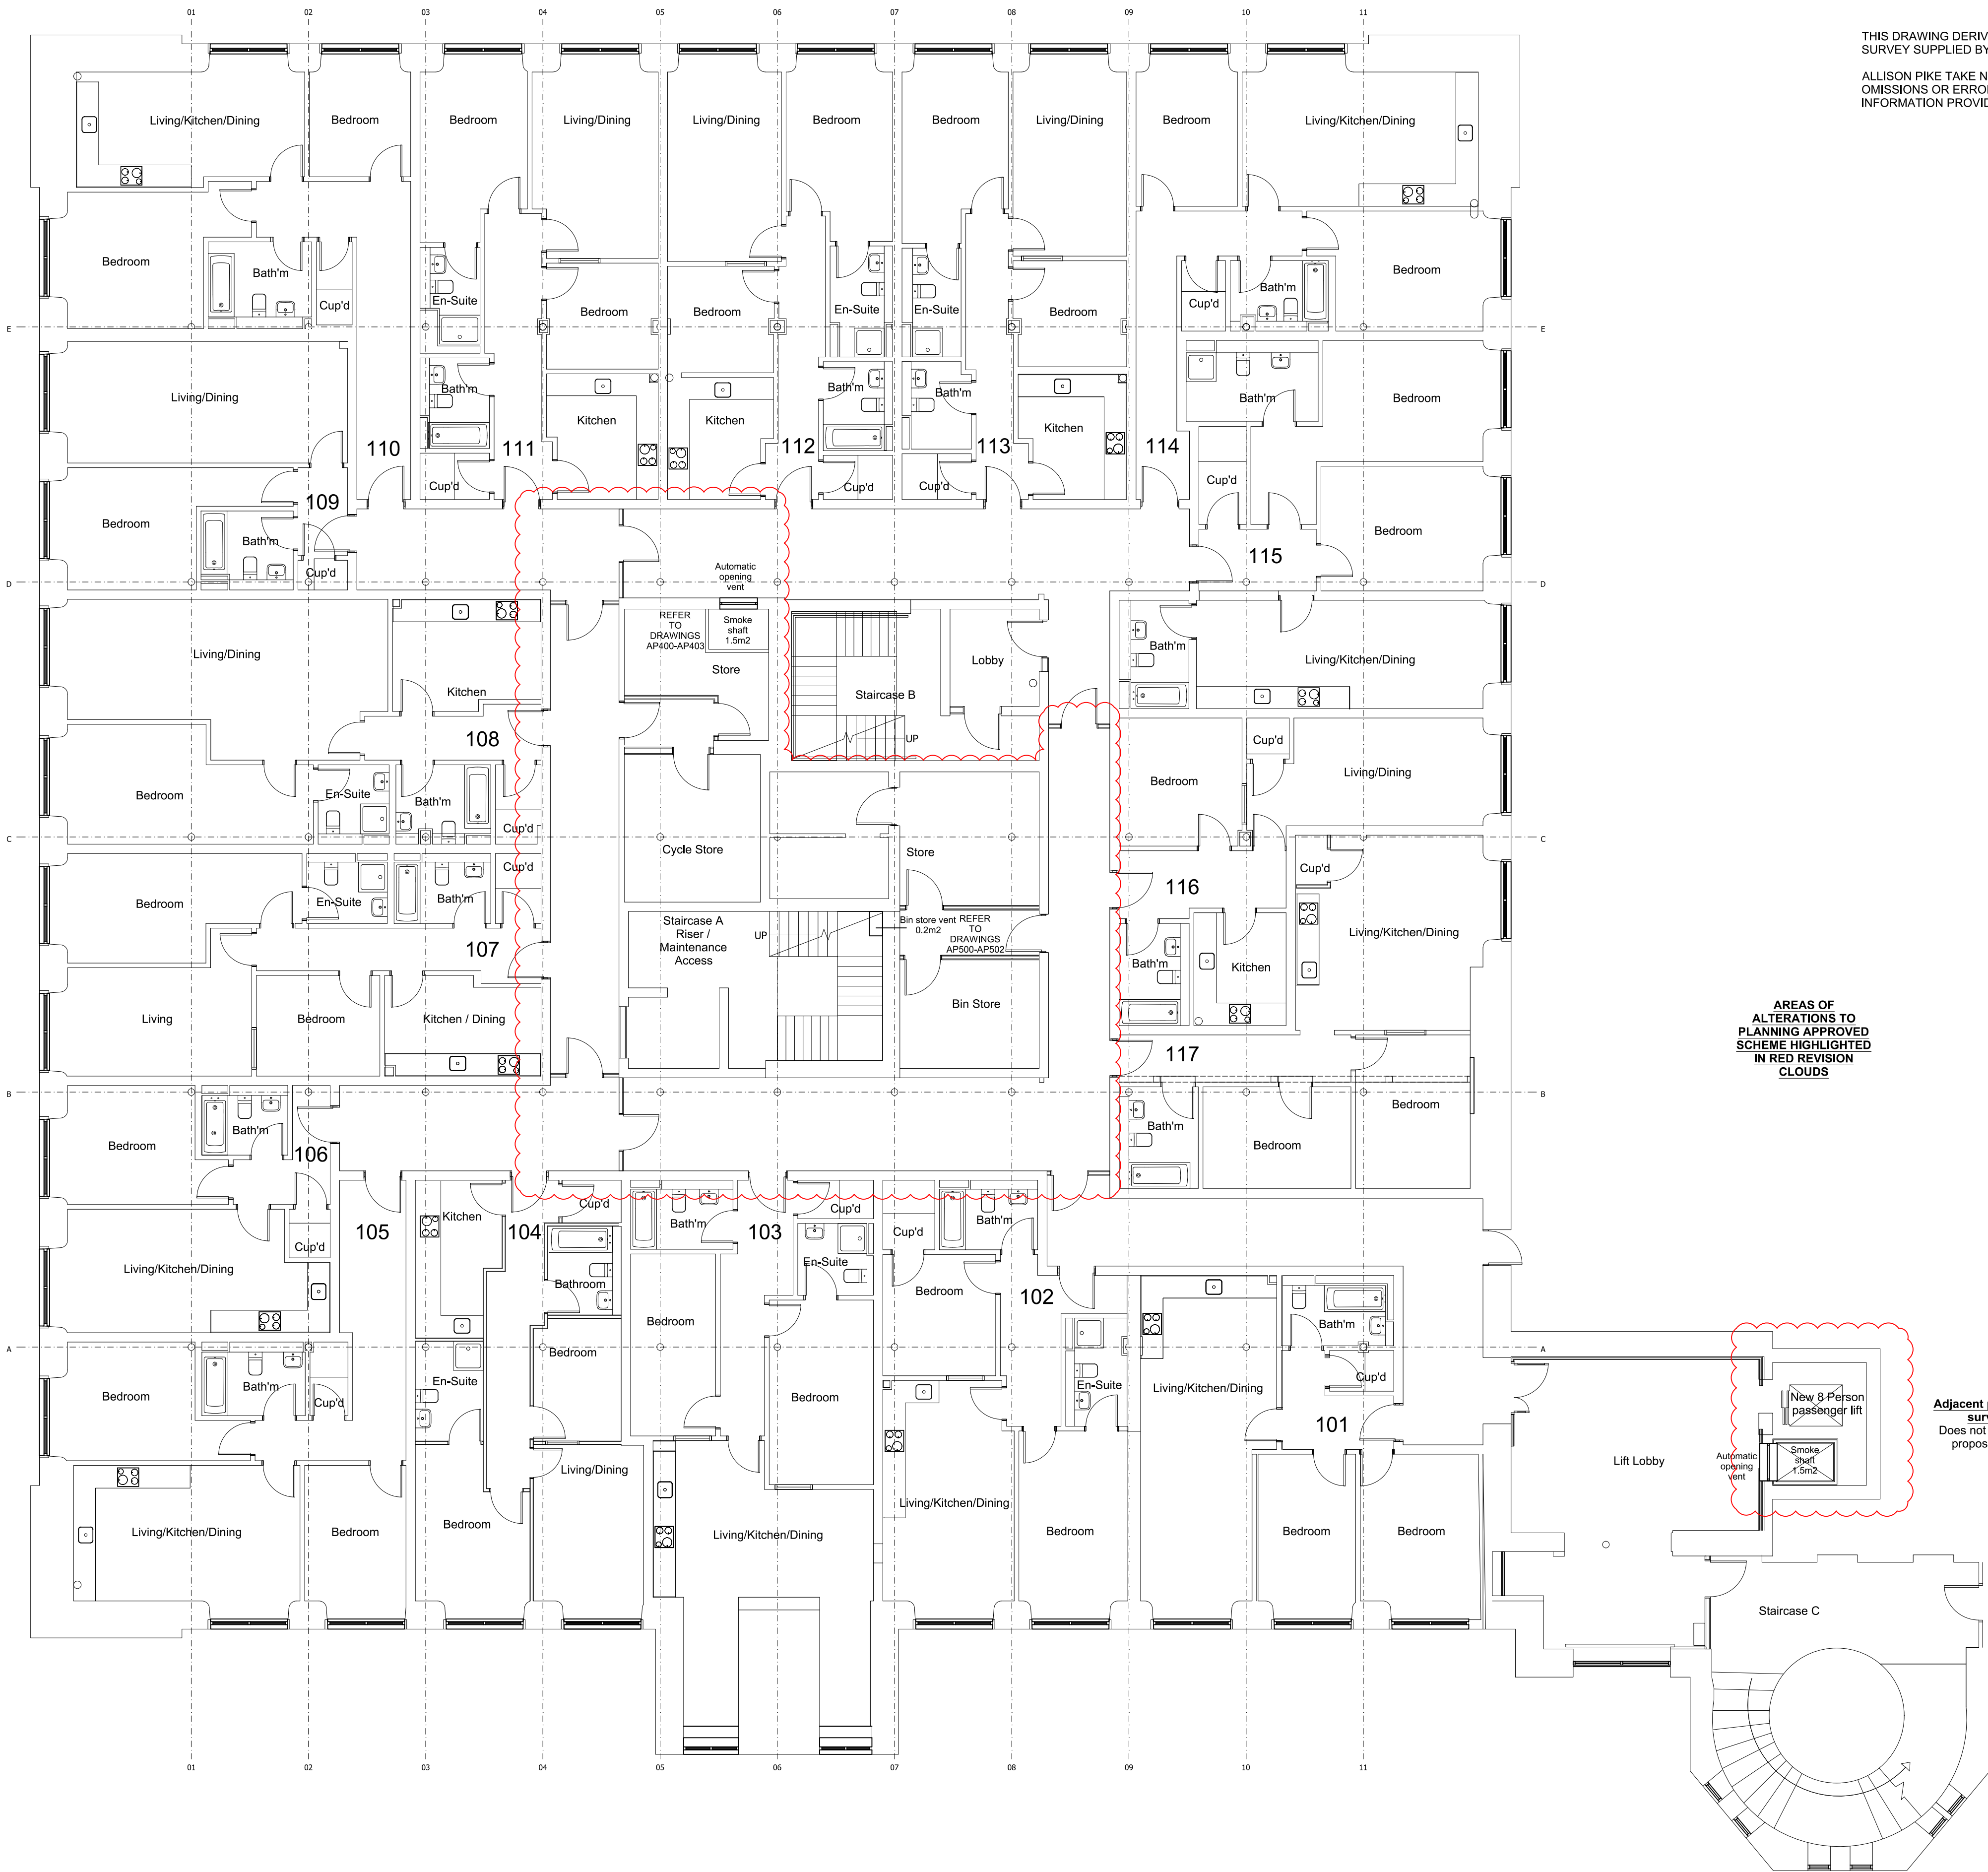

THIS DRAWING DERIVES FROM A MEASURED SURVEY SUPPLIED BY MILSON GROUP.
ALLISON PIKE TAKE NO LIABILITY FOR OMISSIONS OR ERRORS IN THE EXISTING INFORMATION PROVIDED

AREAS OF ALTERATIONS TO PLANNING APPROVED SCHEME HIGHLIGHTED IN RED REVISION CLOUDS

Adjacent property not surveyed.
Does not form part of proposed works.

PLANNING ISSUE

DWG	REV B: BIN STORE VENT LOCATION AMENDED	OCT 21	
DWG	REV A: REVISION CLOUDS ADDED	MAY 21	
DWG	DRAWN	APRIL 21	
DRAWN	REVISION	DATE	VER
AP ALLISON PIKE ARCHITECTS & DESIGNERS			
7 Buxton Road West, Disley, Stockport, Cheshire, SK12 2AE. Website: www.allisonpike.com			
Telephone: 01663 763000 Facsimile: 01663 766772 Email: studio@allisonpike.com			
© Allison Pike Partnership Limited.			
PROJECT MEDLOCK VICTORIA MILL MILES PLATTING			
TITLE PLANNING APPROVED SCHEME EXISTING FIRST FLOOR GA			
SCALE 1:100@A1			
JOB No MED02	DRAWING No AP101	REV B	