


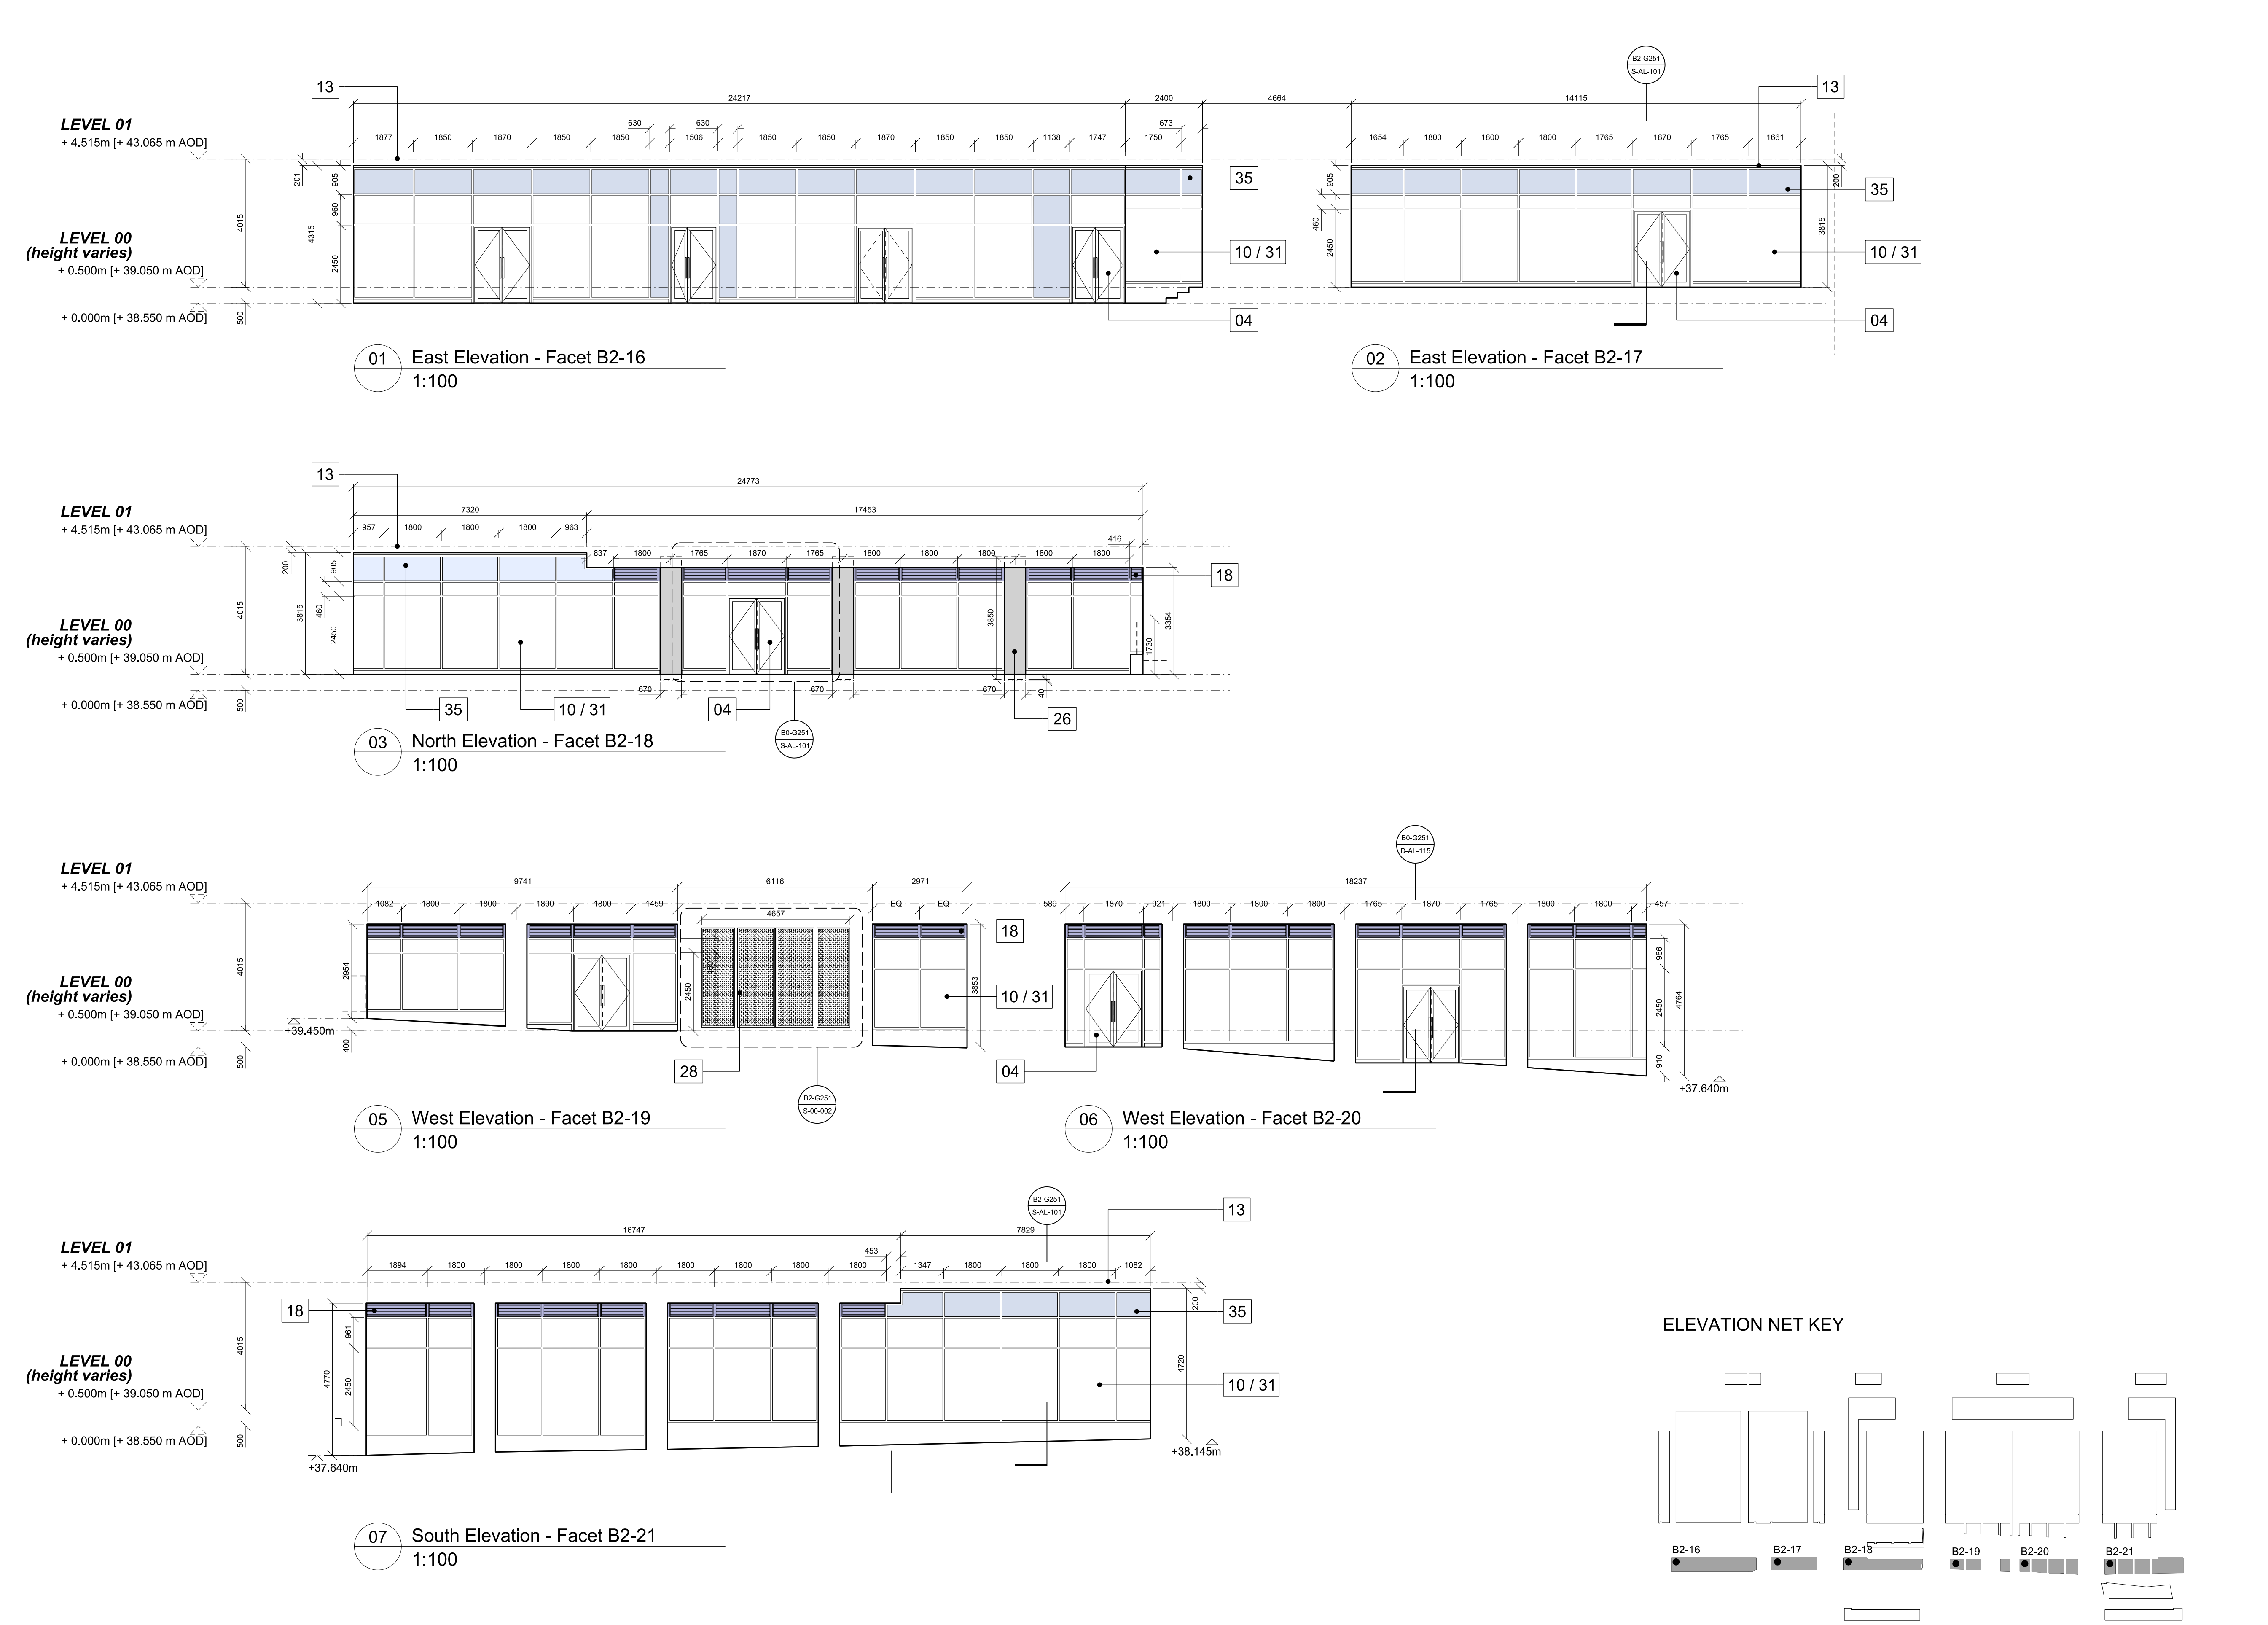

MATERIAL KEY	
01	BAL-101 Glass balustrade - by others
02	BAL-102 Terrace privacy screen - by others
03	CON-103 Concrete finish to external columns - by others
04	DRS-201 Integrated clear glazed doorset - by others
05	DRS-202 Integrated clear glazed doorset - by others
06	DRS-401 Metal doorset - by others
07	DRS-421 Metal louvred doorset - by others
08	DRS-422 Substation metal louvred doorset - by others
09	DRS-811 Roof smoke vent - by others
10	EWS-121 Capped stick system curtain wall - by others
11	EWS-153 Aluminium window - by others
12	EWS-211 Composite insulated aluminium cladding panel - by others
13	EWS-412 Aluminium copings - by others
14	EWS-413 Aluminium Sill - by others
15	EWS-443 Stainless steel trim - by others
16	EWS-444 Stainless steel trim - by others
17	EWS-523 Anodised aluminium soffit panel - by others
18	EWS-701 Aluminium continuous louvre system - by others
19	EWS-722 Self supporting louvred plant screen - by others
20	EWS-821 Matte finish brick clad precast panel - Building 01 - by others
21	EWS-822 Glazed finish brick clad precast panel - Building 01 - by others
22	EWS-823 Matte finish brick clad precast panel - Building 02 - by others
23	EWS-824 Glazed finish brick clad precast panel - Building 02 - by others
24	EWS-825 Matte finish brick clad precast panel - Building 03 - by others
25	EWS-826 Glazed finish brick clad precast panel - Building 03 - by others
26	EWS-827 Textured finish exposed precast concrete panel - by others
27	EWS-901 Structural backing wall - by others
28	EXT-343 Steel woven undercroft gates - by others
29	EXT-345 BI-folding car park gate - by others
30	GLP-101 Clear double glazed unit - by others
31	GLP-102 Ground floor shop front glazing - by others
32	GLP-103 Back painted opaque glazed unit - by others
33	GLP-105 Split unit - Opening window / Clear double glazed unit - by others
34	GLP-107 Split unit - Opening window / Back painted opaque glazed unit - by others
35	GLP-108 Curtain wall back painted opaque glazed unit - by others
36	INS-103 EPS Insulation - by others
37	RWS-121 Eaves gutter - by others
38	GLP-201 Perforated panel
39	GLP-202 Dimpled panel

NOTE:

For cladding plinth TOC refer to SHP drawing: 10011-B2-A-G260-P-00

For landscape levels refer to Landscape Projects drawings: 454.010 & 454.111