


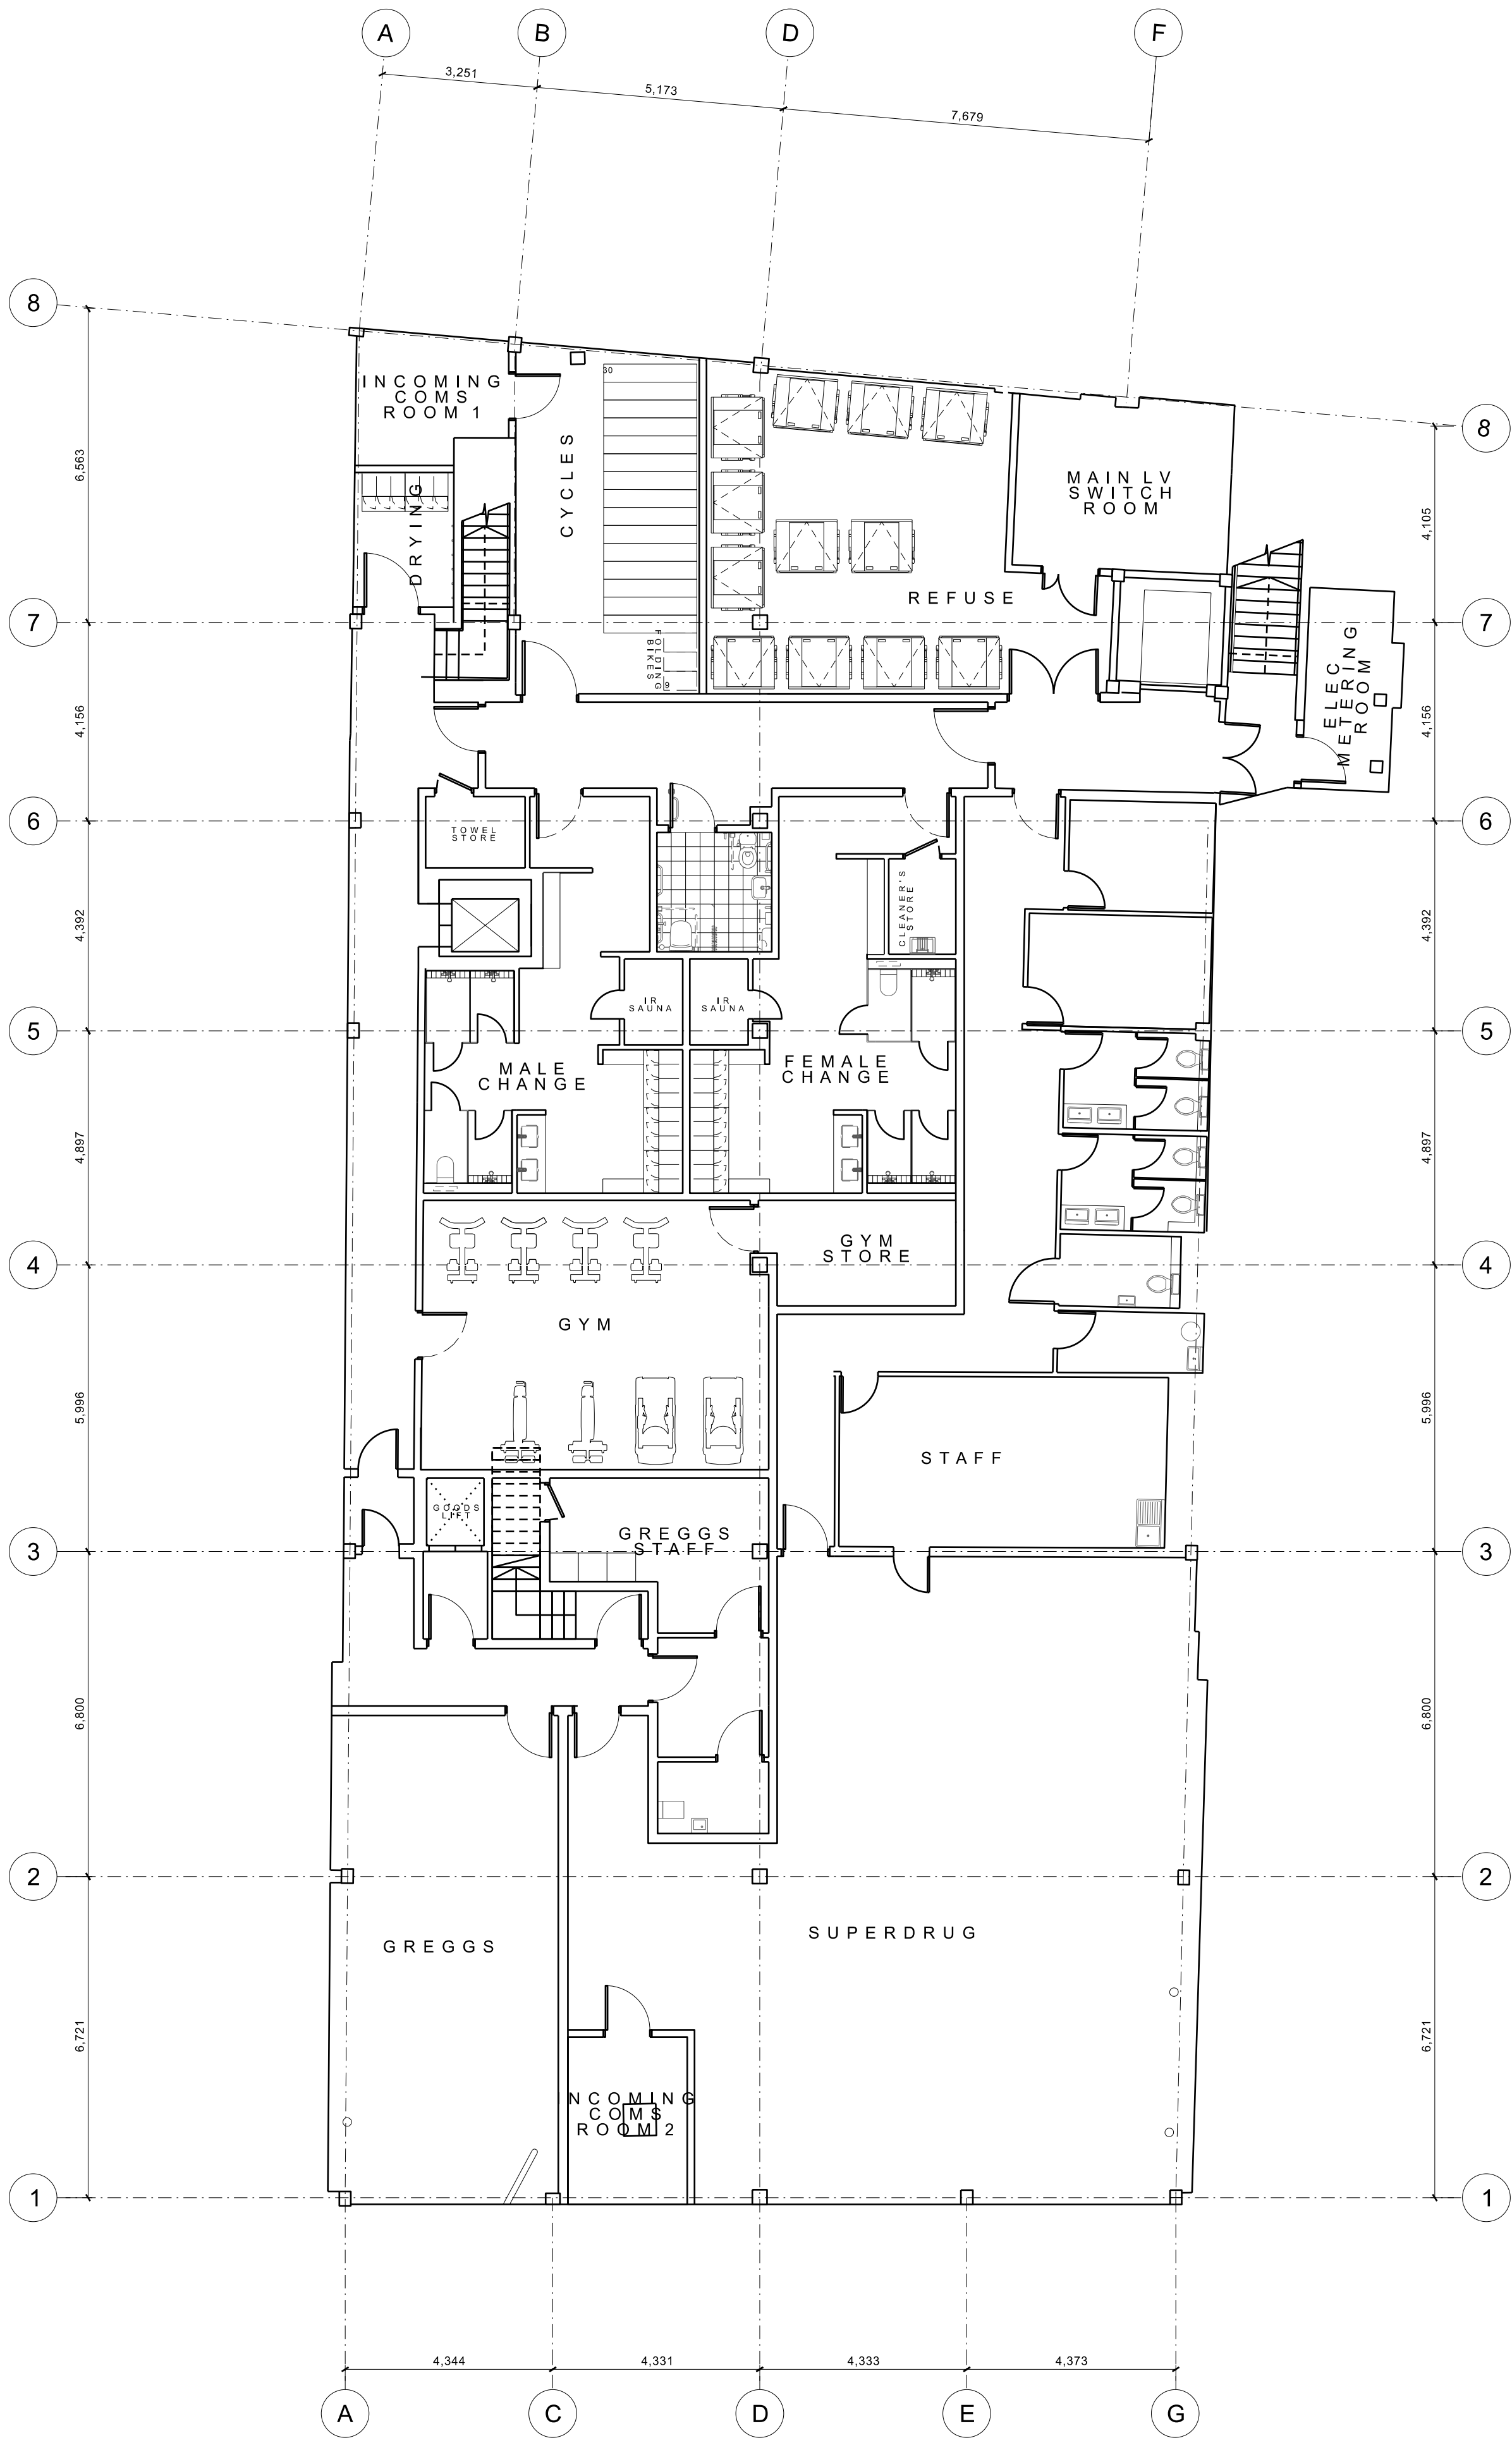

REV: | DATE: | DETAILS:



4th Floor
The Hive
47 Lever Street
Manchester
M1 1FN
+44 (0)161 228 0211
www.5plusarchitects.com

5plus architects

PROJECT:
7-9 Piccadilly
Manchester

TITLE:
Basement Level
Proposed GA Plan

SCALE: 1:100@ A1 ORIGIN DATE: 03/06/2021 MS DRAWN: CHECKED: EMcA

STATUS:

Planning

PROJECT 05936 DRAWING NO: _B1_02_2199

REV: 0
Architecture | Masterplanning | Interiors | Graphics | Branding