



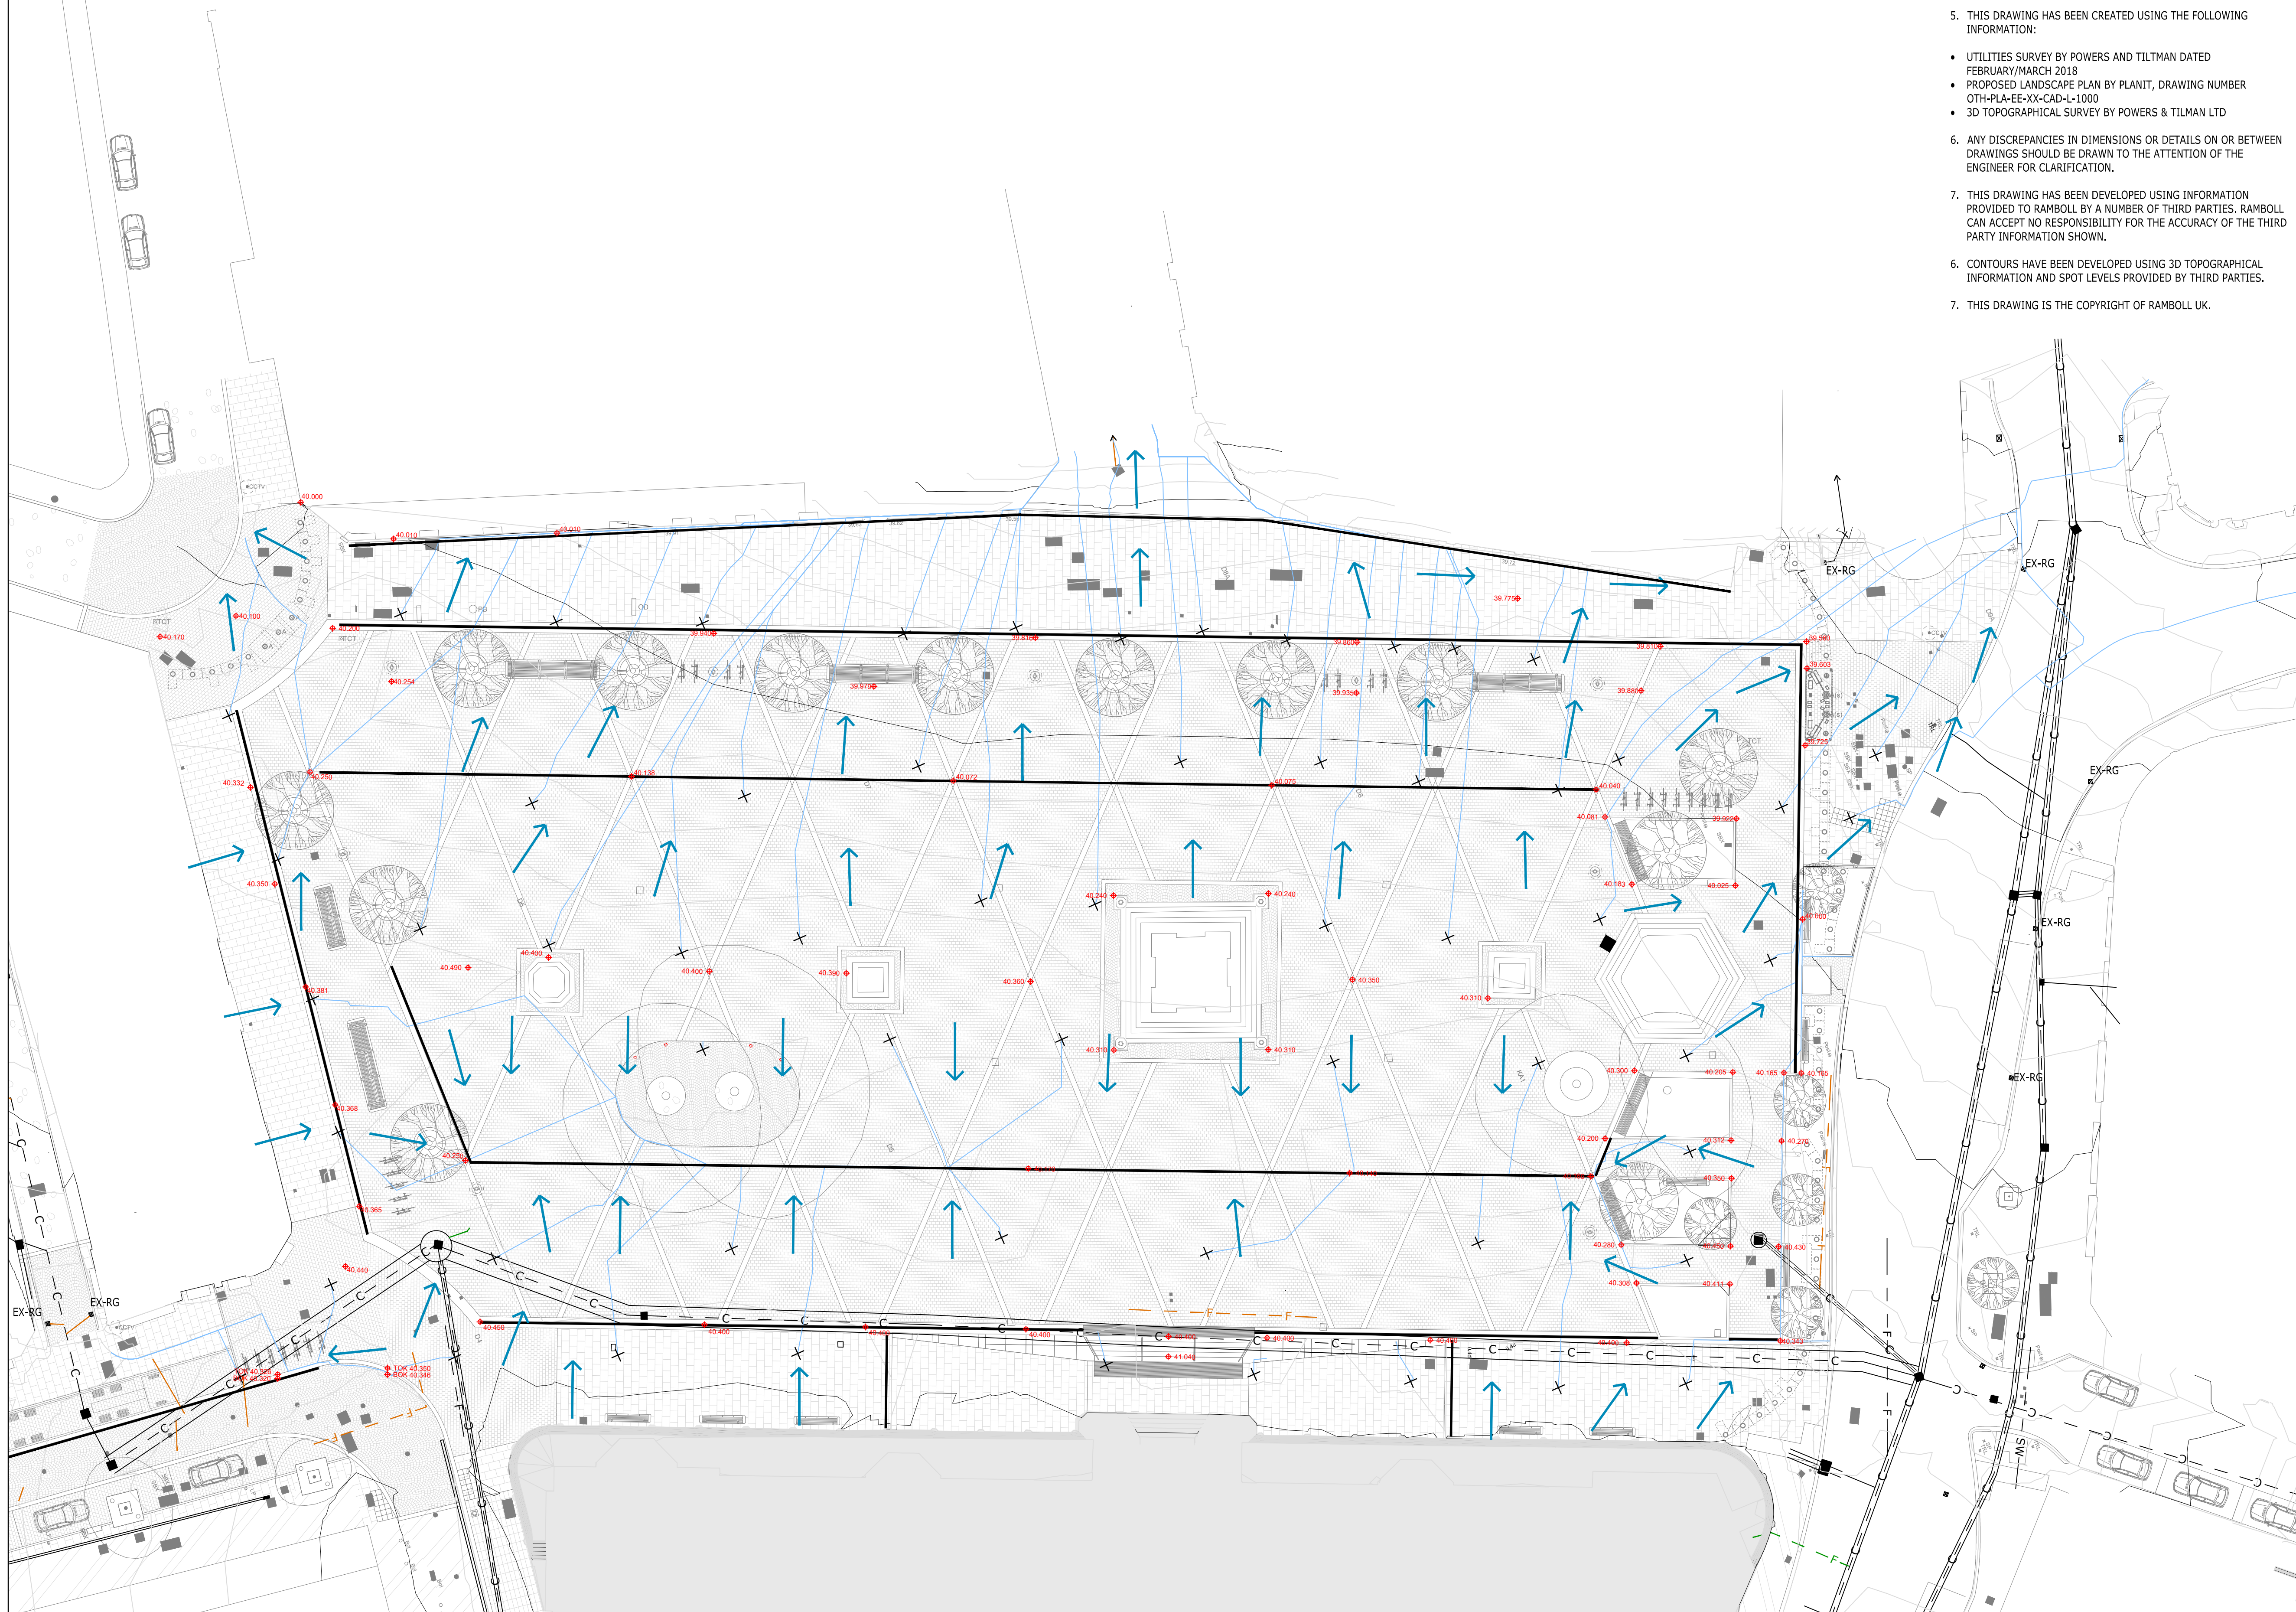

- Scale Bars** to be used as guidance only - refer to sheet size below
- | | | | | | |
|----------|------|------|-------|------|----|
| 1:100 mm | 0000 | 3000 | 5000 | 7000 | |
| 1:200 mm | 5000 | 8000 | 12000 | 6000 | |
| 1:500 m | 5 | 15 | 75 | 35 | |
| 1:1250 m | 10 | 30 | 50 | 70 | 90 |

EXISTING COMBINED DRAIN/ MANHOLE		— C —
EXISTING FOUL DRAIN/ MANHOLE		— F —
EXISTING SURFACE WATER DRAIN/MANHOLE		— SW —
EXISTING ROAD GULLY		EX-RG
PROPOSED DRAINAGE CHANNEL / SLOT DRAIN		
SURFACE WATER FLOW		

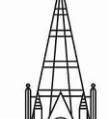

OUR
TOWN
HALL
PROJECT



www.ramboll.co.uk

Arkwright House, Parsonage, Manchester, M3 2LF
+44 (0) 161 827 1890
www.ramboll.com

DRAWING NO.	REV
OTH-RAM-EE-XX-DWG-C-1501	C01