


FOR APPROVAL/COMMENT ONLY – DO NOT CONSTRUCT FROM THIS DRAWING

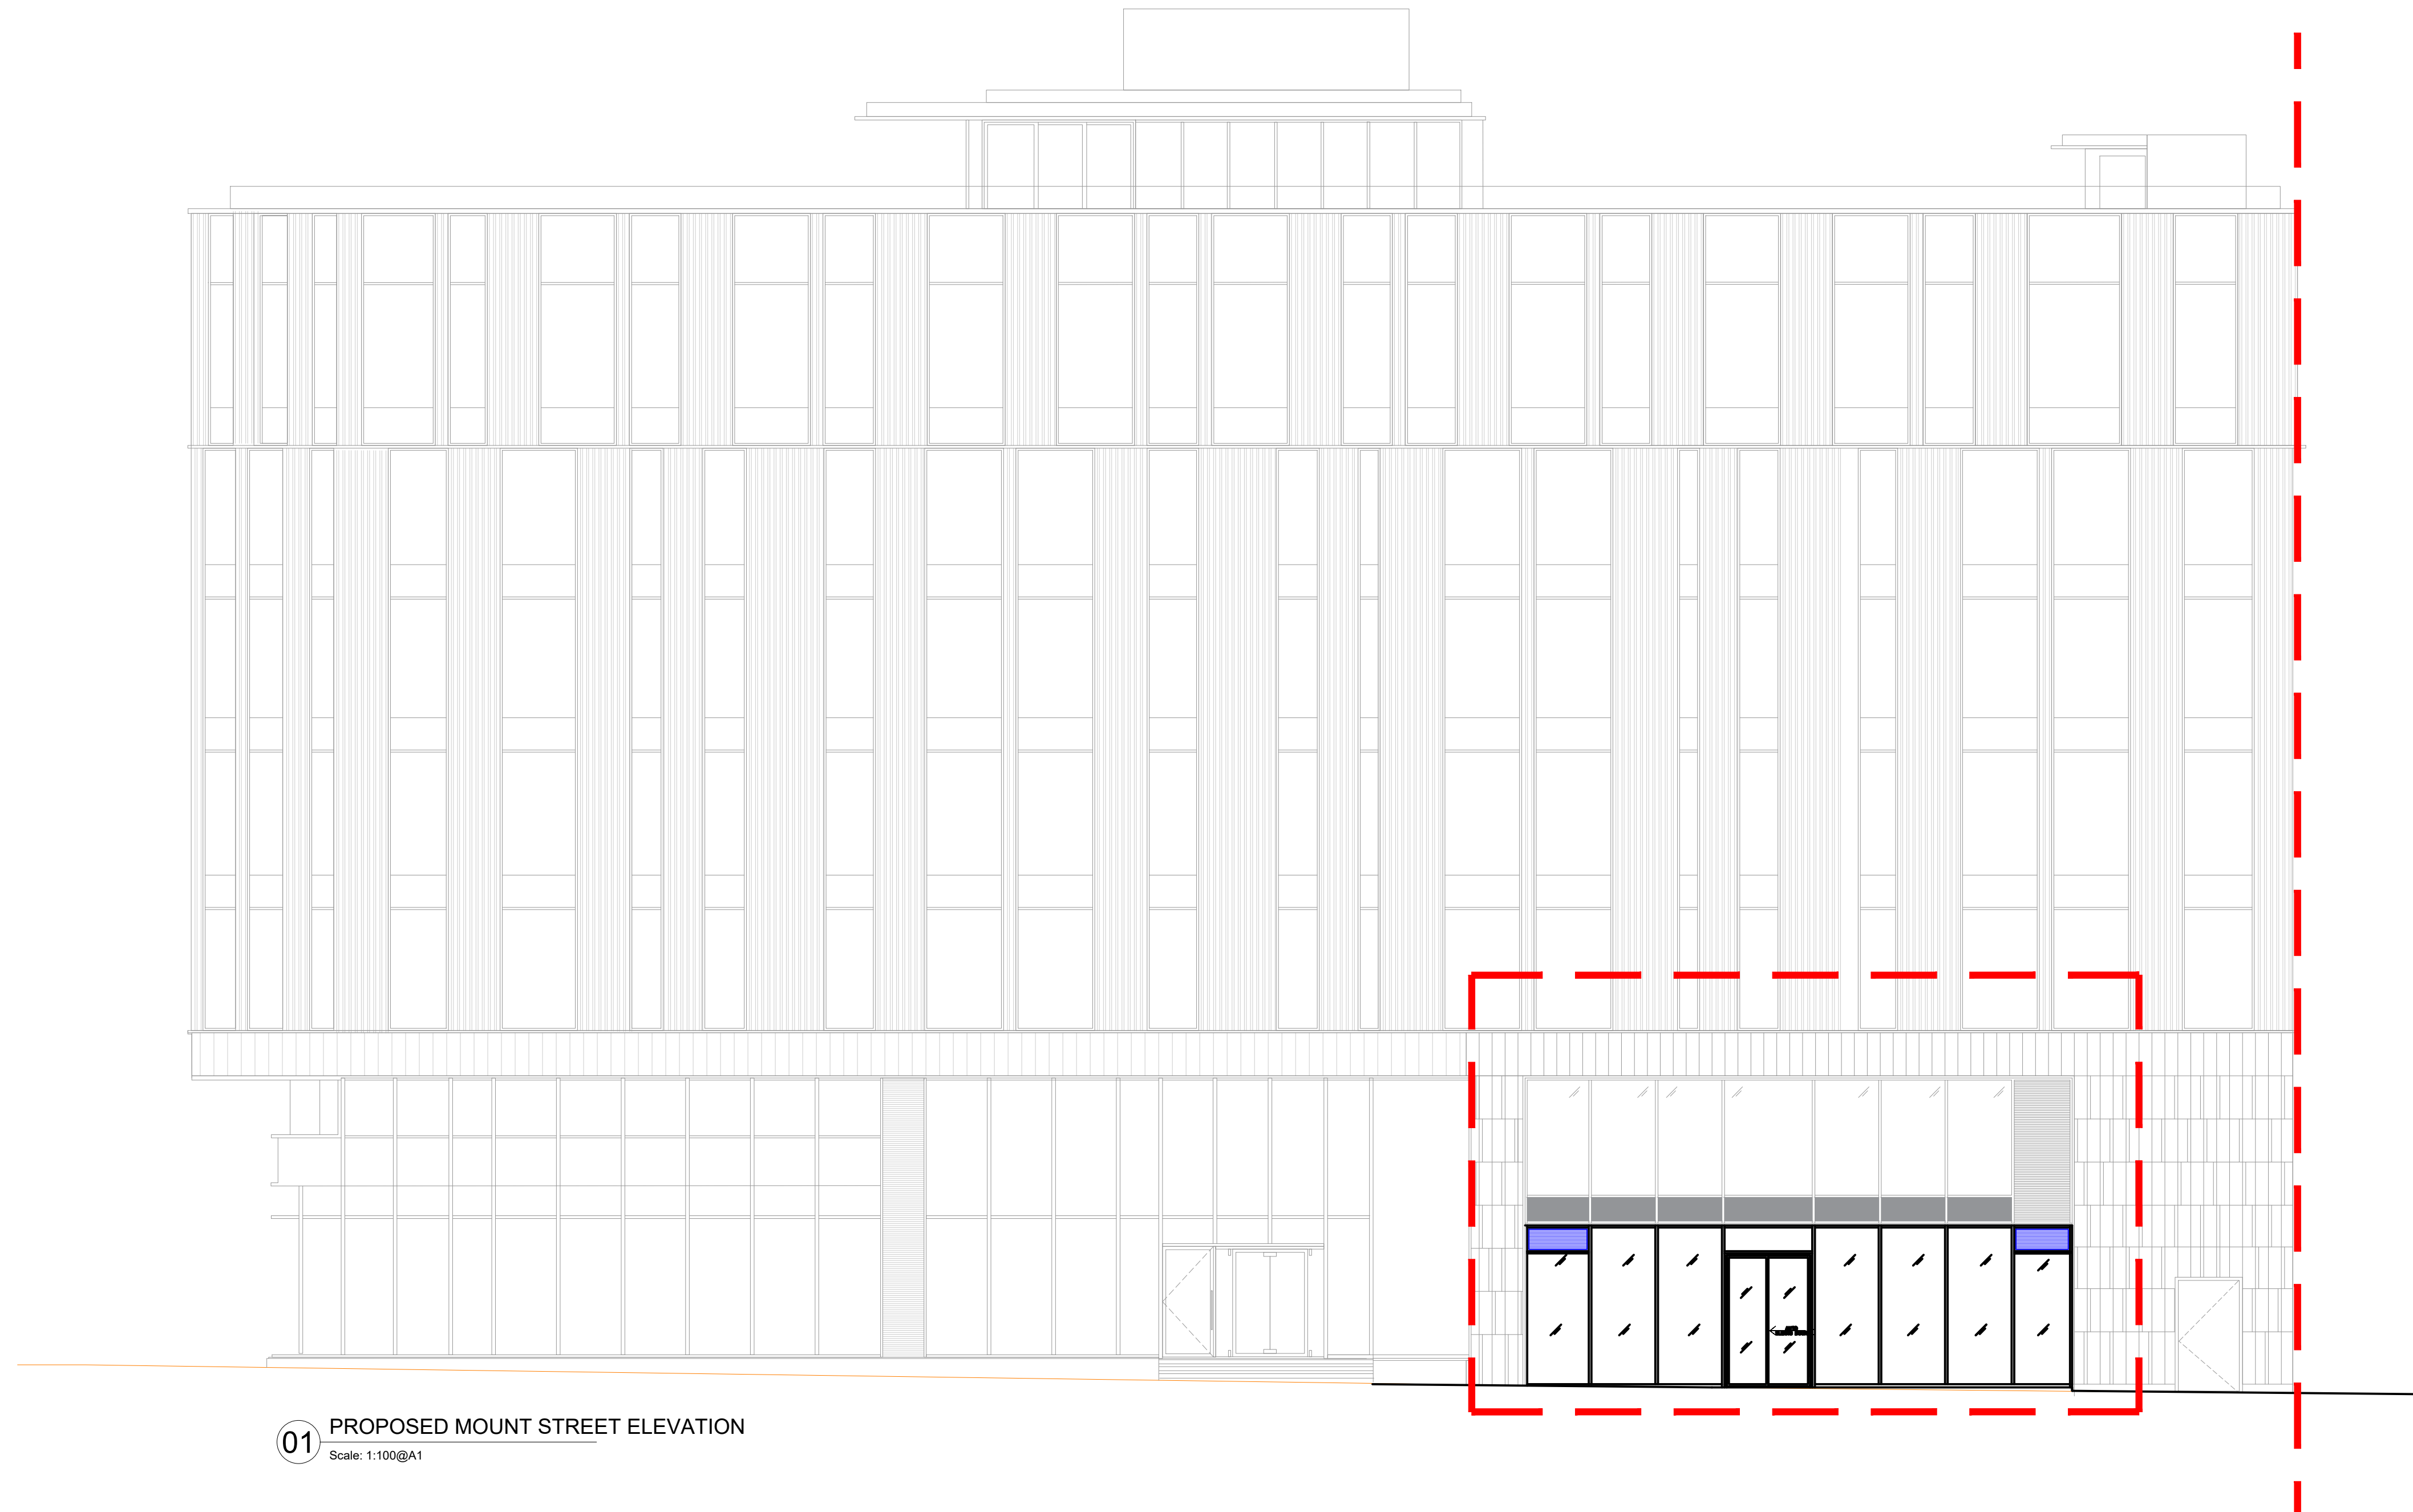

01 PROPOSED MOUNT STREET ELEVATION
Scale: 1:100@A1

THIRDWAY

C:\Users\ronny.campana\Box\01. All TWI Client Projects\TRINOVA - WINDMILL GREEN - 00000\03. Design CAD\Construction Drawings\01_PRELIMINARY\WINDMILL GREEN.dwg

NOTES

THIRDWAY INTERIORS DO NOT ACCEPT LIABILITY FOR ANY ERRORS AND OMISSIONS ARISING FROM THE PREPARATION OF BASE BUILD DRAWINGS WHICH ARE DERIVED FROM ORIGINAL MATERIAL PROVIDED BY OTHERS.

ALL DISCREPANCIES ARE TO BE REPORTED TO
THIRDWAY INTERIORS.

GRID LINES ARE FOR REFERENCE PURPOSES ONLY.

ALL DIMENSIONS TO BE VERIFIED BY CONTRACTOR
ON SITE PRIOR TO ANY WORKS COMMENCING.

DO NOT SCALE FROM THIS DRAWING.

THIS DOCUMENT IS THE PROPERTY OF THIRDAWAY
INTERIORS. COPYRIGHT IS RESERVED BY THEM,
AND THE DRAWING IS ISSUED ON THE CONDITION
THAT IT IS NOT COPIED, REPRODUCED OR
RETAINED BY, NOR DISCLOSED TO ANY
UNAUTHORISED PERSON, EITHER WHOLLY OR IN
PART, WITHOUT THE CONSENT IN WRITING FROM
© THIRDAWAY INTERIORS

STATUS

☐	Approval / Comment
☐	Information Only
☐	Building Control
☐	Contract
☐	Construction
☐	As-Built

REVISION	DETAIL
----------	--------

REV	DETAIL	BY	DATE
P1	FIRST DRAWING ISSUE	RC	07.12.21

CLIENT

— WINDMILL GREEN

PROJECT ADDRESS

24 MOUNT STREET
MANCHESTER
M2 3NN

DRAWING TITLE

GROUND FLOOR
PROPOSED MOUNT STREET ELEV
FOR APPROVAL

DWG NO: 00000-00-E.02

REVISION: P1

SCALE @A1: 1:100 @ A3: 1:200

DATE: 07.12.2021

DRAWN BY: RC

CHECKED BY: AC

