


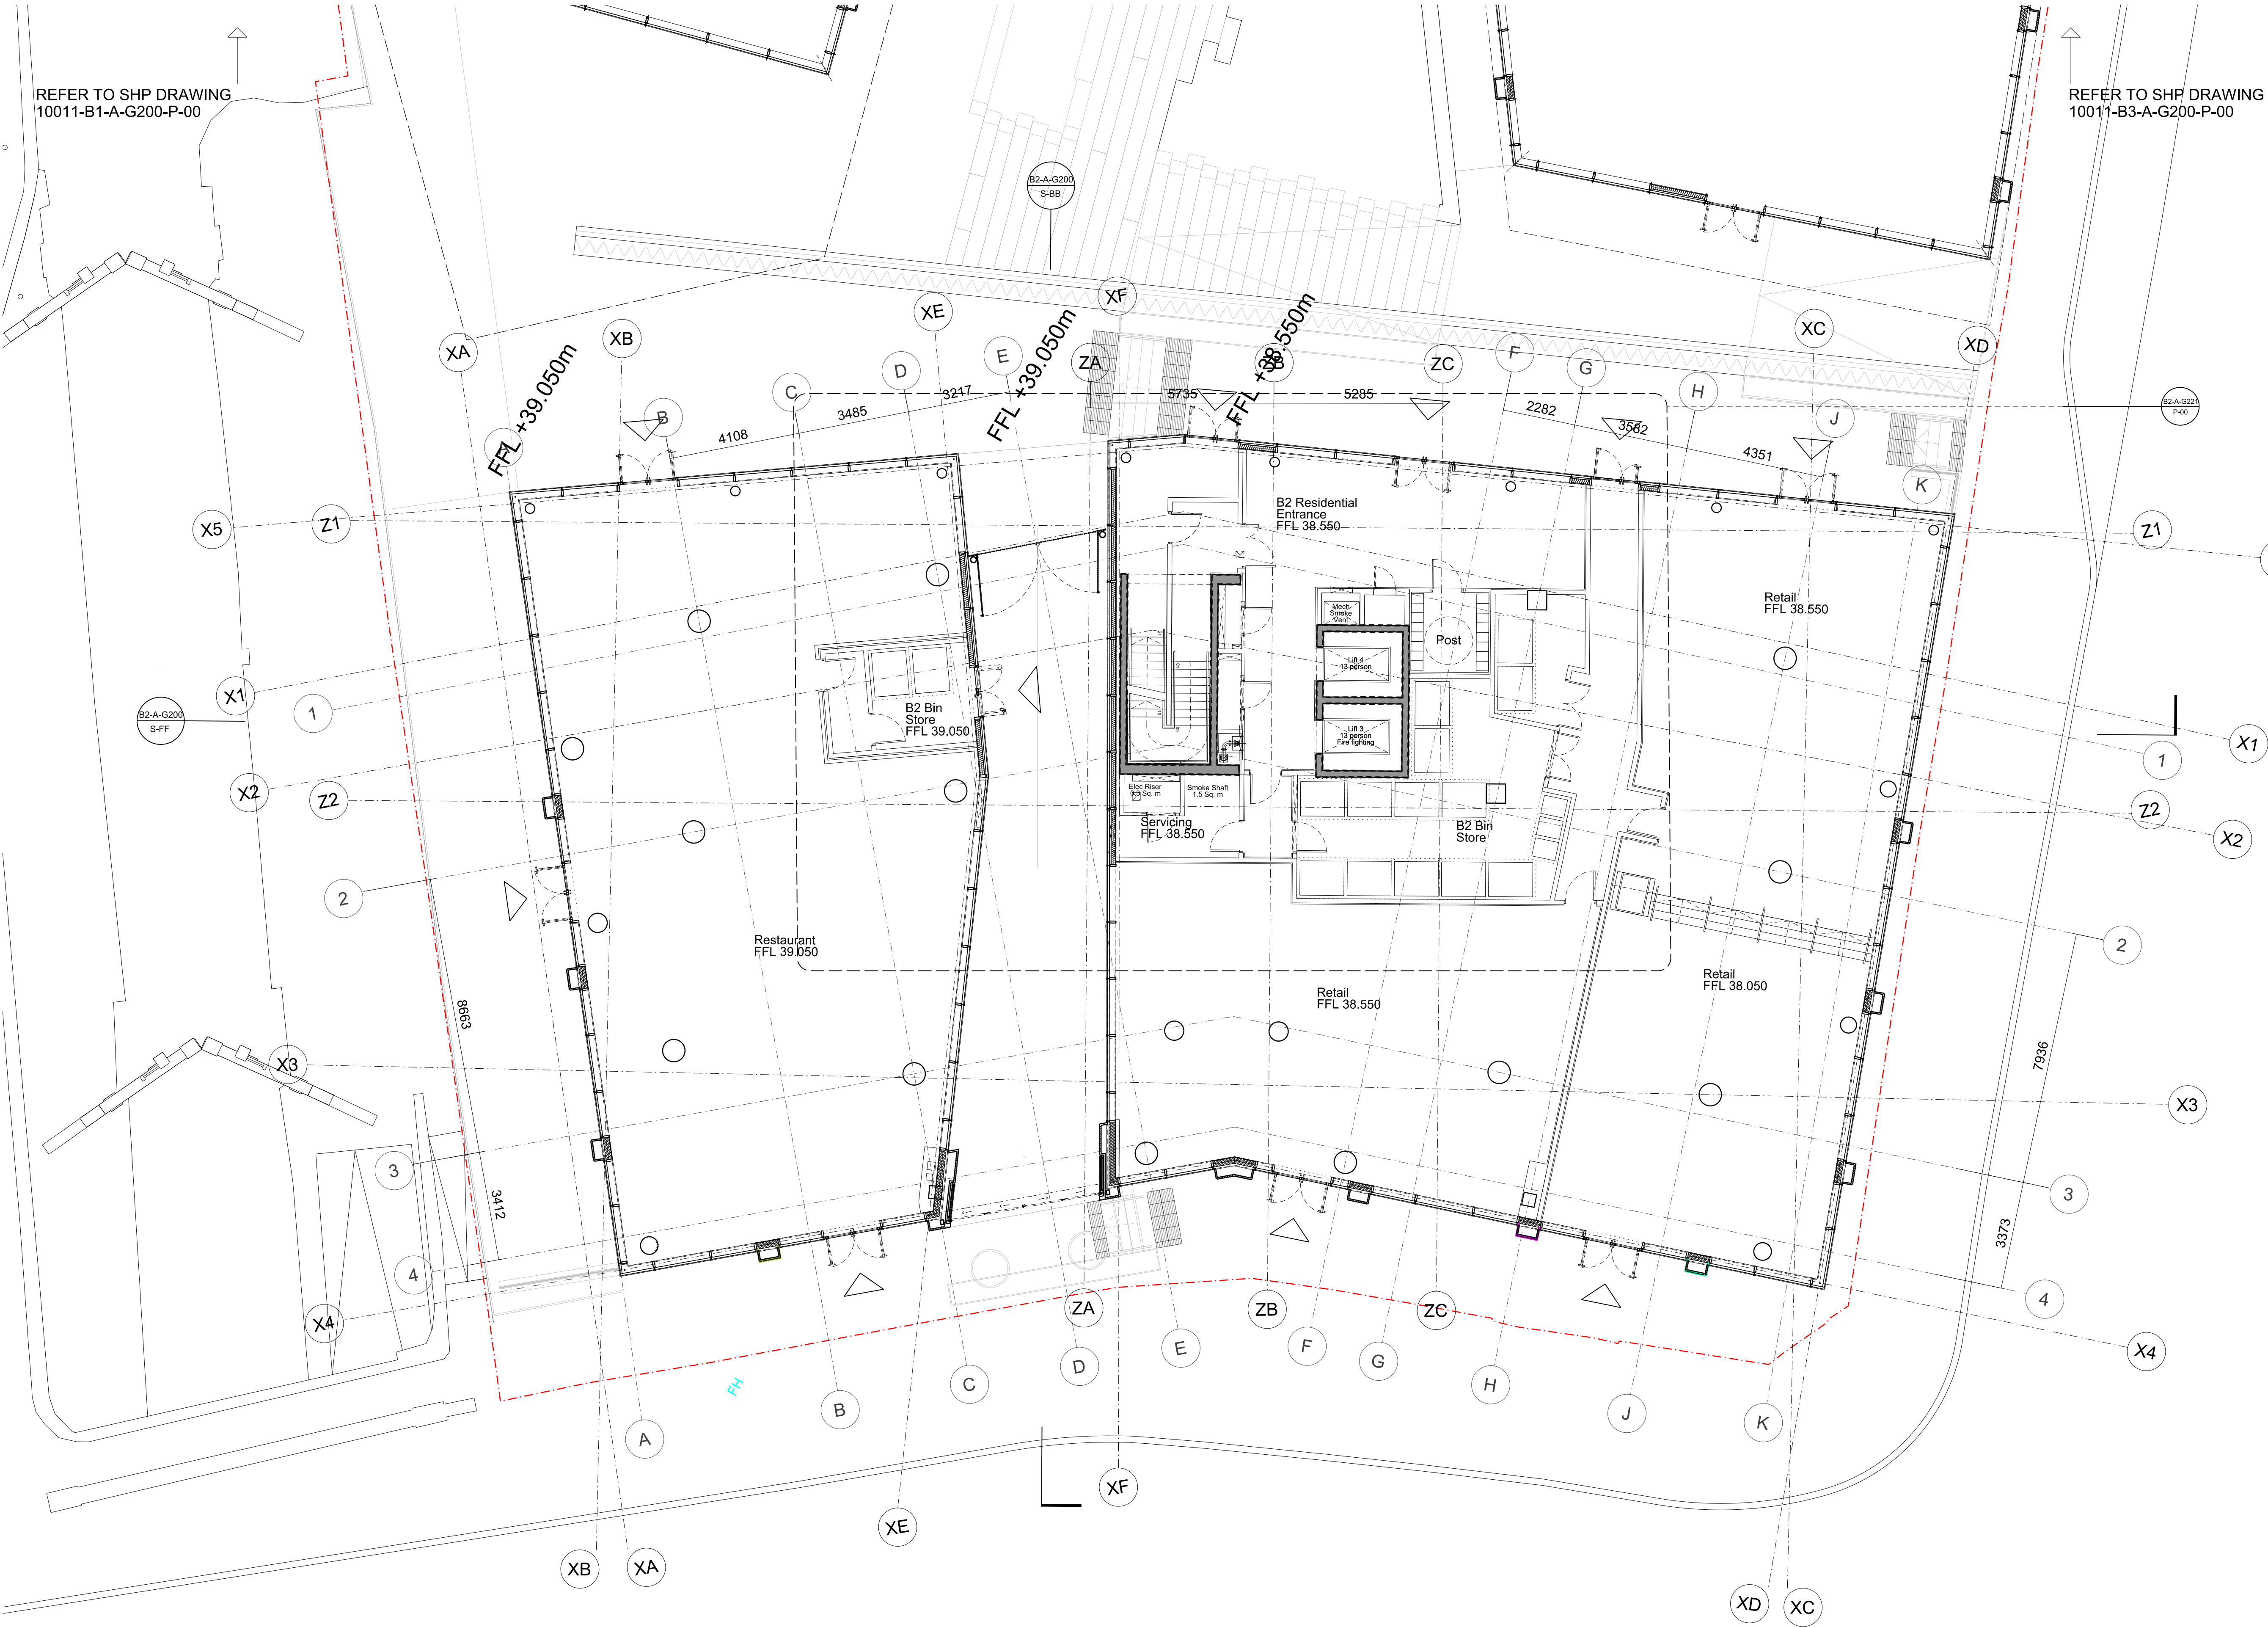

- KEY:
- Please refer to the specific architectural drawing series for the following detailed information
- F200 - Apartment Types
 - G100 - Site Drawings
 - G200 - GA Information
 - G221 - Cores
 - G230 - Stairs
 - G240 - Roof
 - G251 - External Walls
 - G252 - Internal Walls
 - G260 - Structural Setting Out
 - G322 - Doors
 - G330 - Finishes
 - G331 - Floor Finishes
 - G332 - Ceilings
 - G333 - Statutory Signage
 - G334 - Skirting
 - G440 - Sanitary
 - G460 - Joinery
 - G720 - External Gates
 - JC20 - Demolition
 - N320 - Fire Compartmentation
 - Z010 - Grid

NOTE:

Drawing to be read in conjunction with RoC's structural drawings and specification

For grid setting out refer to SHP drawing 10011-B0-A-Z010-P-AL-001


Drawing to be read in conjunction with SHP Demolition Plan drawing 10011-B0-A-JC20-P-B1

This drawing is copyright. Do not scale off dimensions. All dimensions to be checked on site by contractor. Contractor to report any dimensional discrepancies, errors or omissions prior to commencing on site.


Based on the use of experienced and competent contractors working to an approved method statement, unusual residual hazards / risks are listed on the Residual Significant Risks Register or the statement "NO UNUSUAL RISKS" applies.

NOTE: Please note that all layouts and areas are indicative and may be subject to change in line with the coordination of structure and services, together with design development and building tolerances, or events outside the architect's control. The architect accepts no responsibility for any resulting implications or decisions, commercial or otherwise, made on the basis of this information.

NORTH

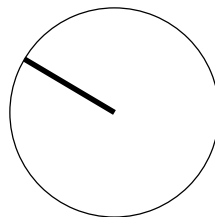

Rev	Date	Description
05	21-12-16	General Update for Coordination
06	31-01-17	Bin Store & Post Room Updated
07	14-03-17	Inc Intech Information
08	22-03-17	Grid Updated
09	12-05-17	Stage 4 Issue
10	15-06-17	Stage 4 Update
11	26-07-17	Stage 4 Updated
12	19-01-18	Bin store column made square - Construction Issue

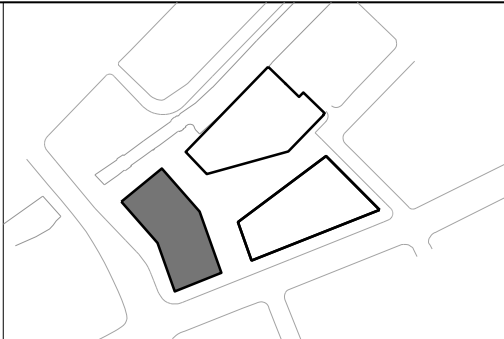

Project Title
**PRINCESS STREET
MANCHESTER**

Status
FOR CONSTRUCTION

Drawing Title
**BUILDING 2
GA PLAN
GROUND FLOOR LEVEL**

Job No
10011

Scale
1:100 @ A1

Date
March 2016

Drawing No
10011-B2-A-G200-P-00

Revision
12

**SimpsonHaugh
AND PARTNERS**

MANCHESTER
Riverside, 4 Commercial St
Manchester M15 4RQ
+44 (0)161 835 2345
www.simpsonhaugh.com
mail@simpsonhaugh.com

LONDON
5-8 Roberts Place
London EC1R 9BB
+44 (0)20 7549 4000
mail@simpsonhaugh.com