

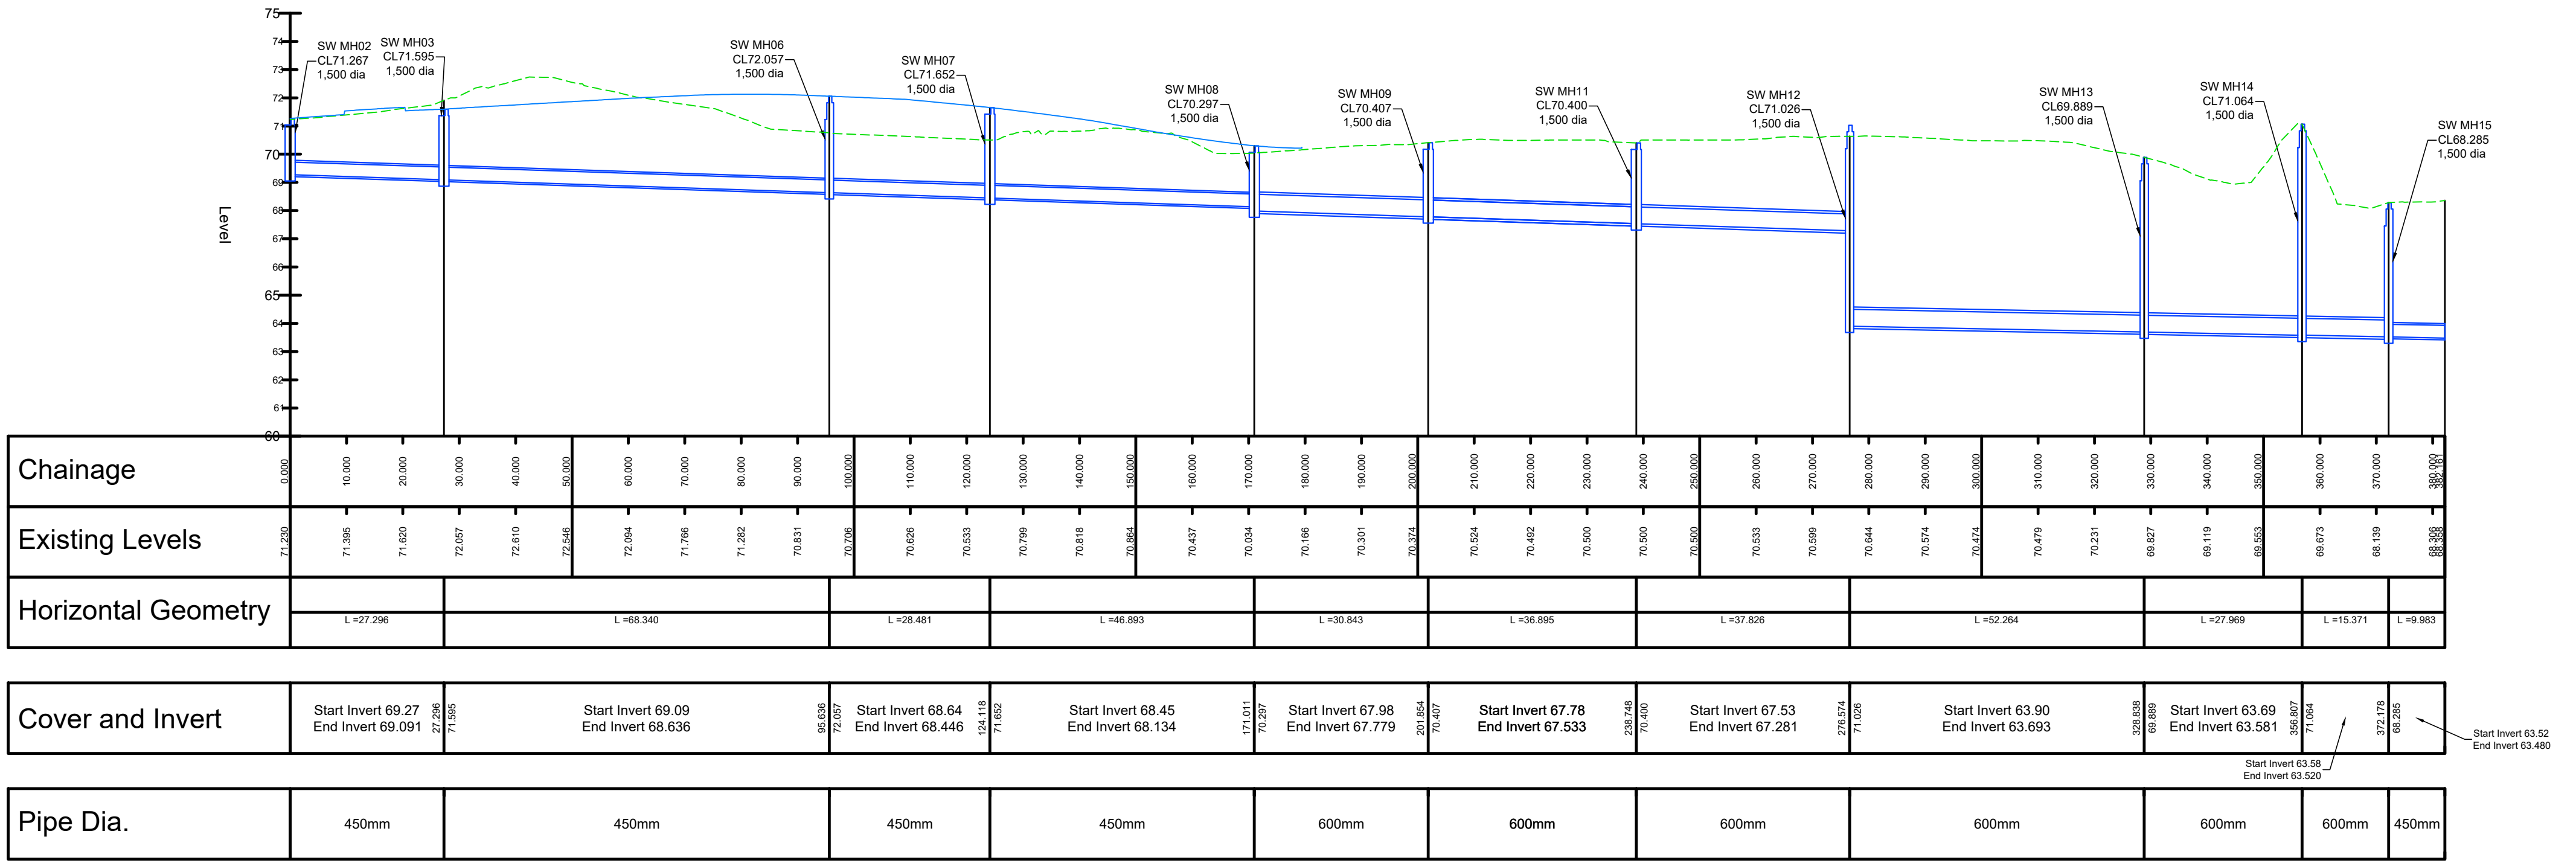


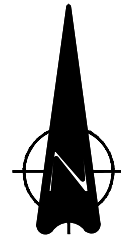

ALIGNMENT - FOUL - LONGSECTION
SCALE: H 1:500,V 1:100. DATUM: 60.000

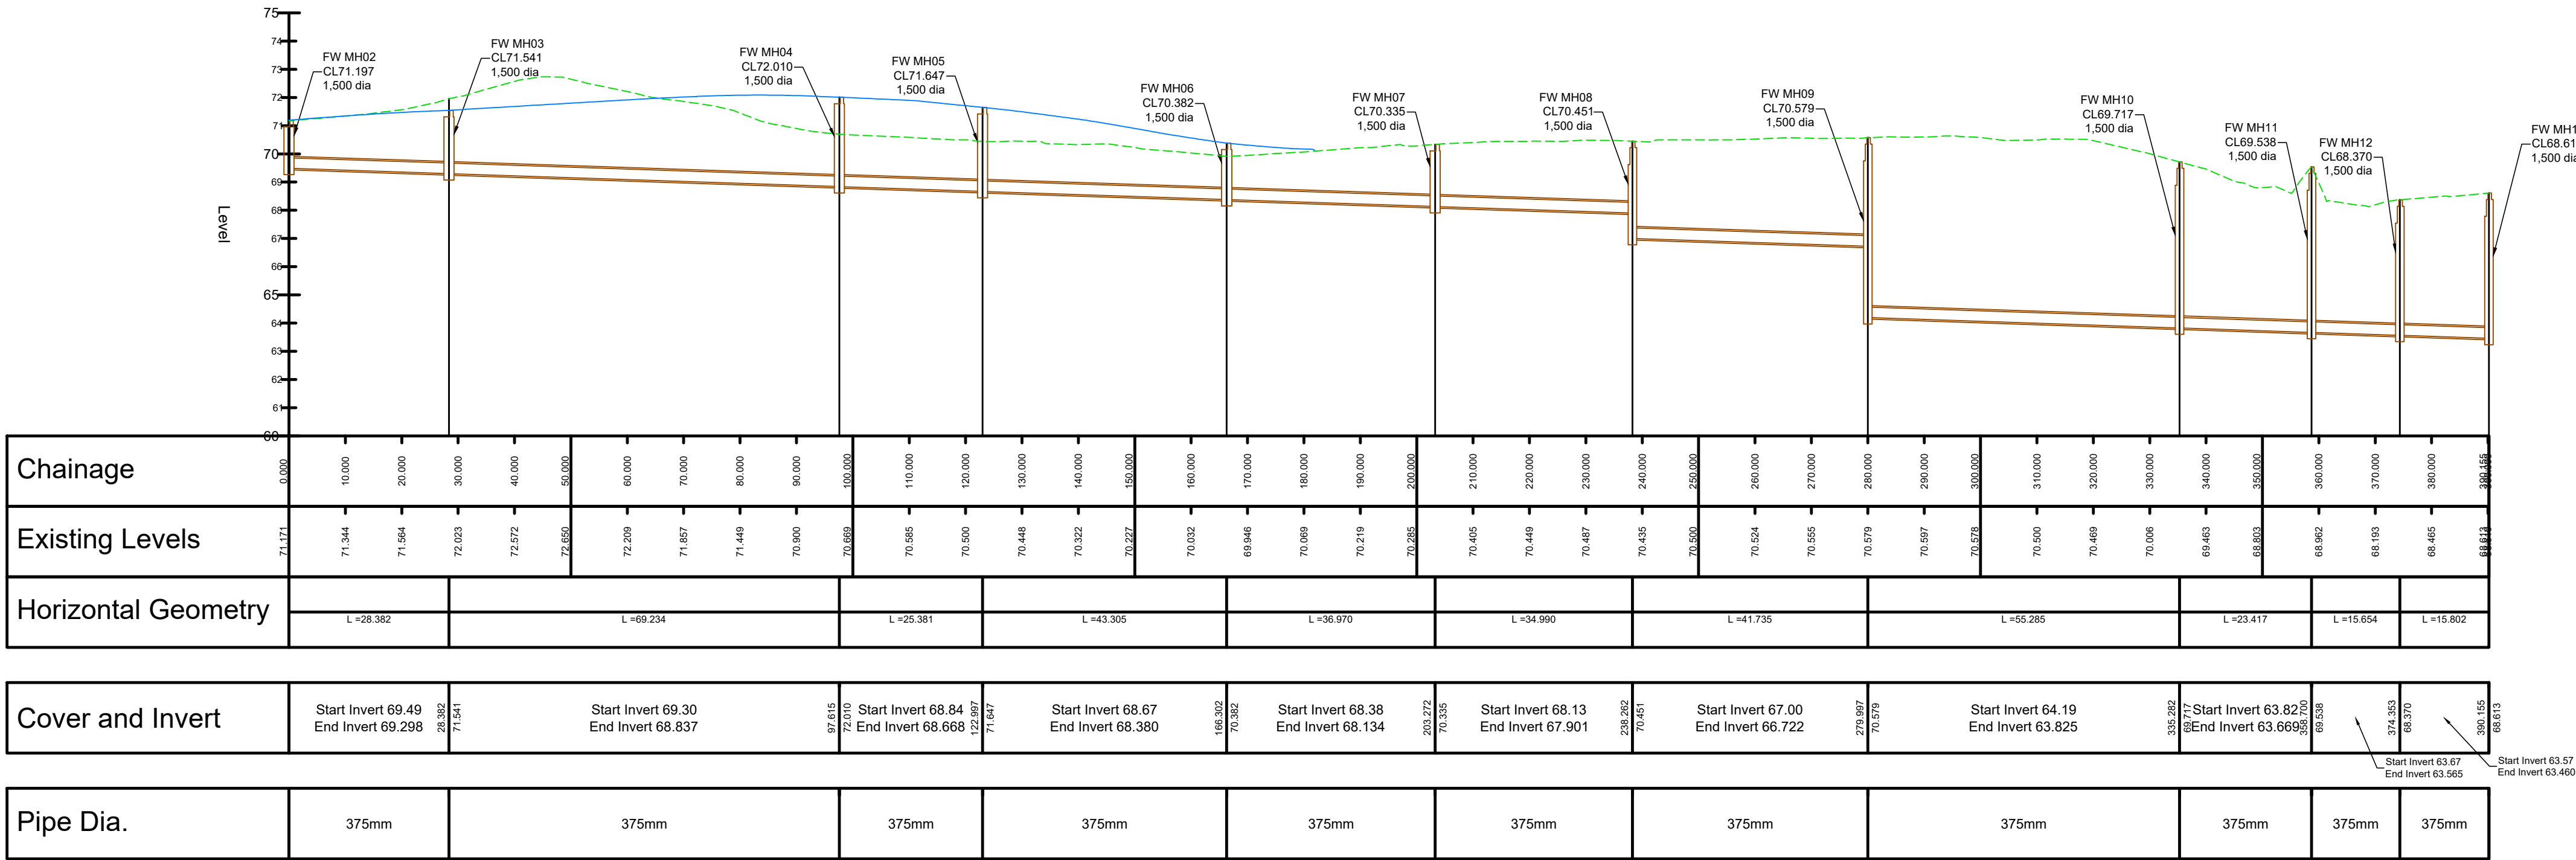

Notes:

- THIS DRAWING IS TO BE READ IN CONJUNCTION WITH ALL RELEVANT ARCHITECTS AND ENGINEERS DRAWINGS AND SPECIFICATIONS.
- DO NOT SCALE THIS DRAWING. ANY AMBIGUITIES, OMISSIONS AND ERRORS ON DRAWINGS SHALL BE BROUGHT TO THE ENGINEERS ATTENTION IMMEDIATELY. ALL DIMENSIONS MUST BE CHECKED / VERIFIED ON SITE.
- ALL DIMENSIONS ARE IN METRES UNLESS NOTED OTHERWISE.
- FOR GENERAL NOTES REFER TO DRAWING.

EXISTING LEVELS
PROPOSED LEVELS

REV.	DESCRIPTION	DATE	DRW.	CHK.
P01	FIRST ISSUE	23.02.22	DE	HS



PROJECT		MSCP ENABLING WORKS	
TITLE		CARRIER DRAIN MANHOLE SCHEDULE	
STATUS	PURPOSE OF ISSUE		
S3	FOR REVIEW/COMMENT		
DRAWN BY	CHECKED BY	DATE	
DE	HS	23/02/22	
SCALE (@A1)		PROJECT NUMBER	
N/A		077416	
FILE DRAWING NUMBER			REV.
20200-CUR-MSCP-EX-DR-D-7504			P01