





Section A.A as existing

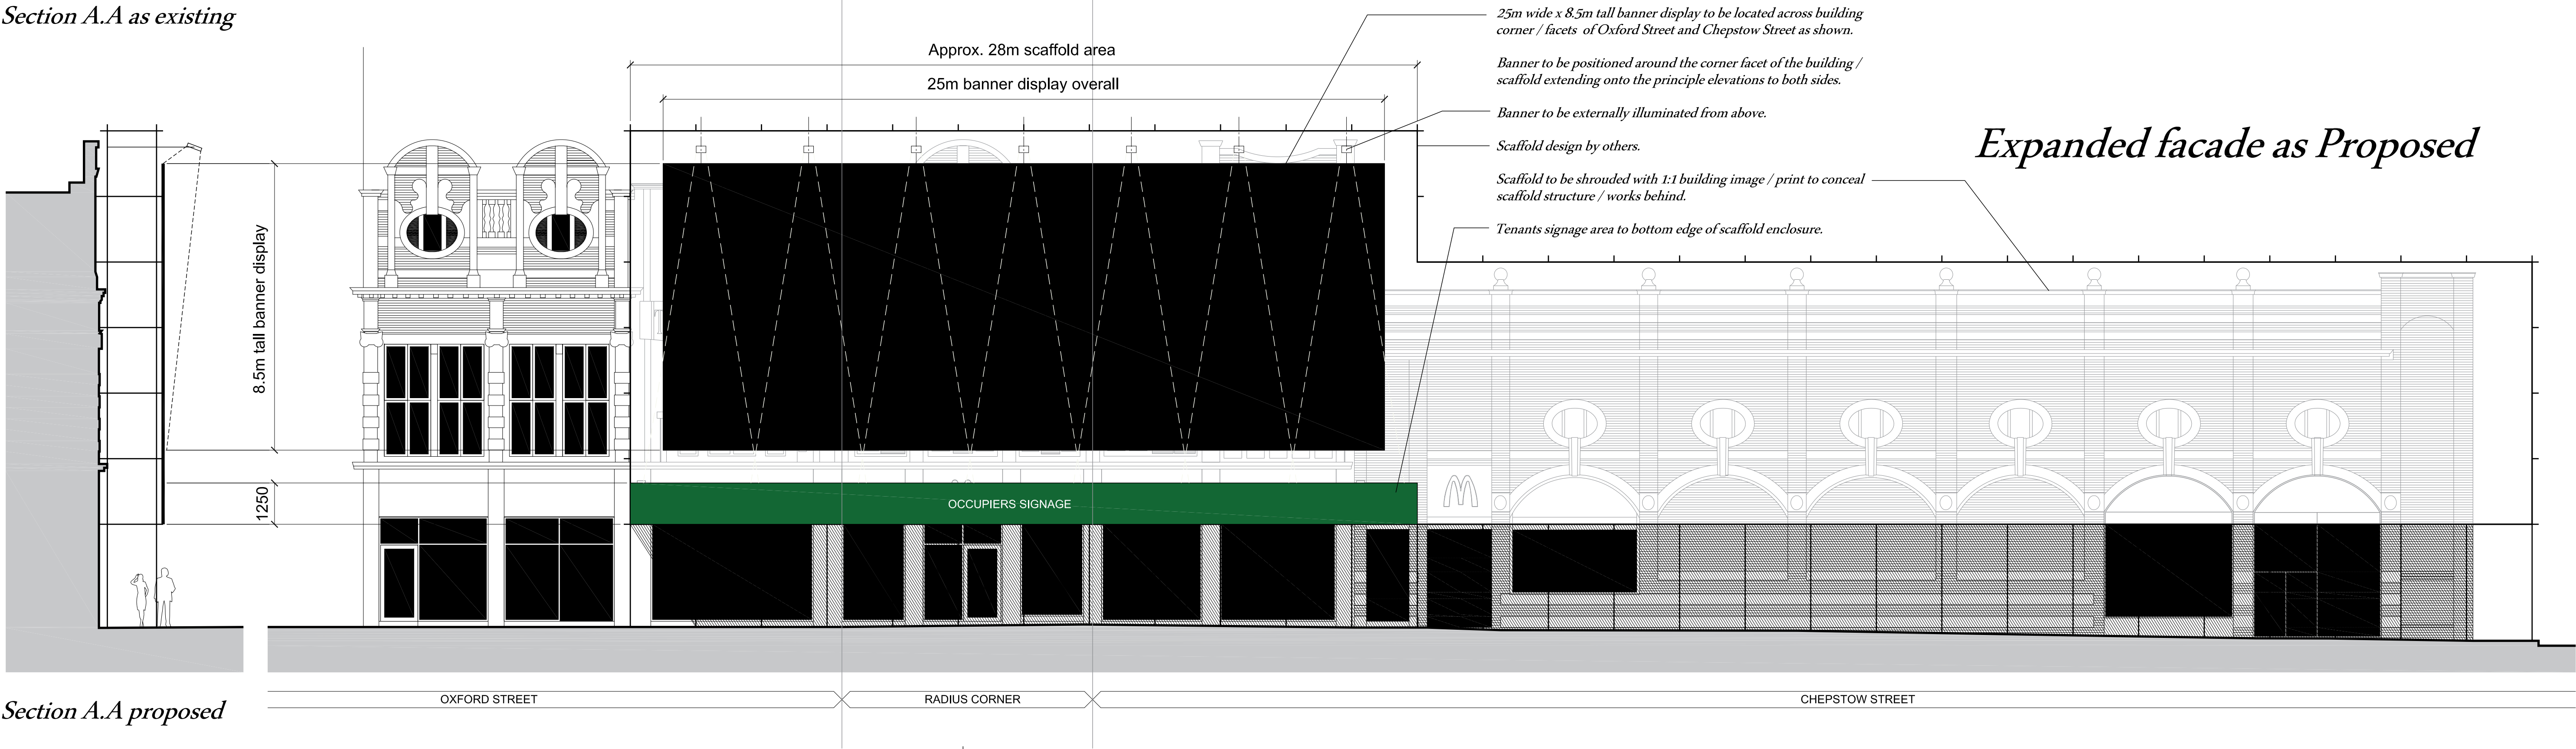

Section A.A proposed

Expanded elevation details between Oxford Street & Chepstow Street
36/38 Oxford Street, Manchester, M1 5EJ

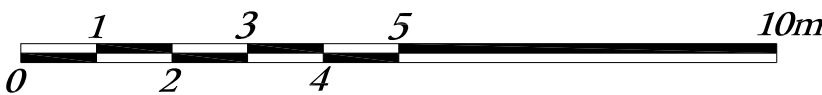

Scale	Size	Date
1:100	A1	Jan 2021
Drawing Title		
Expanded elevations		
Drawing Ref	Revision No.	
Chep.03		

This drawing is issued on condition that it is not copied, reproduced, retained or disclosed to any unauthorised person, either wholly or in part without the consent in writing of the designer.