




File name: I:\UK\WSPGROUP\COMCENTRAL DATA\PROJECTS\70067897-WSP-02-XX-DR-CV-0001_P01 - GENERAL ARRANGEMENT.DWG

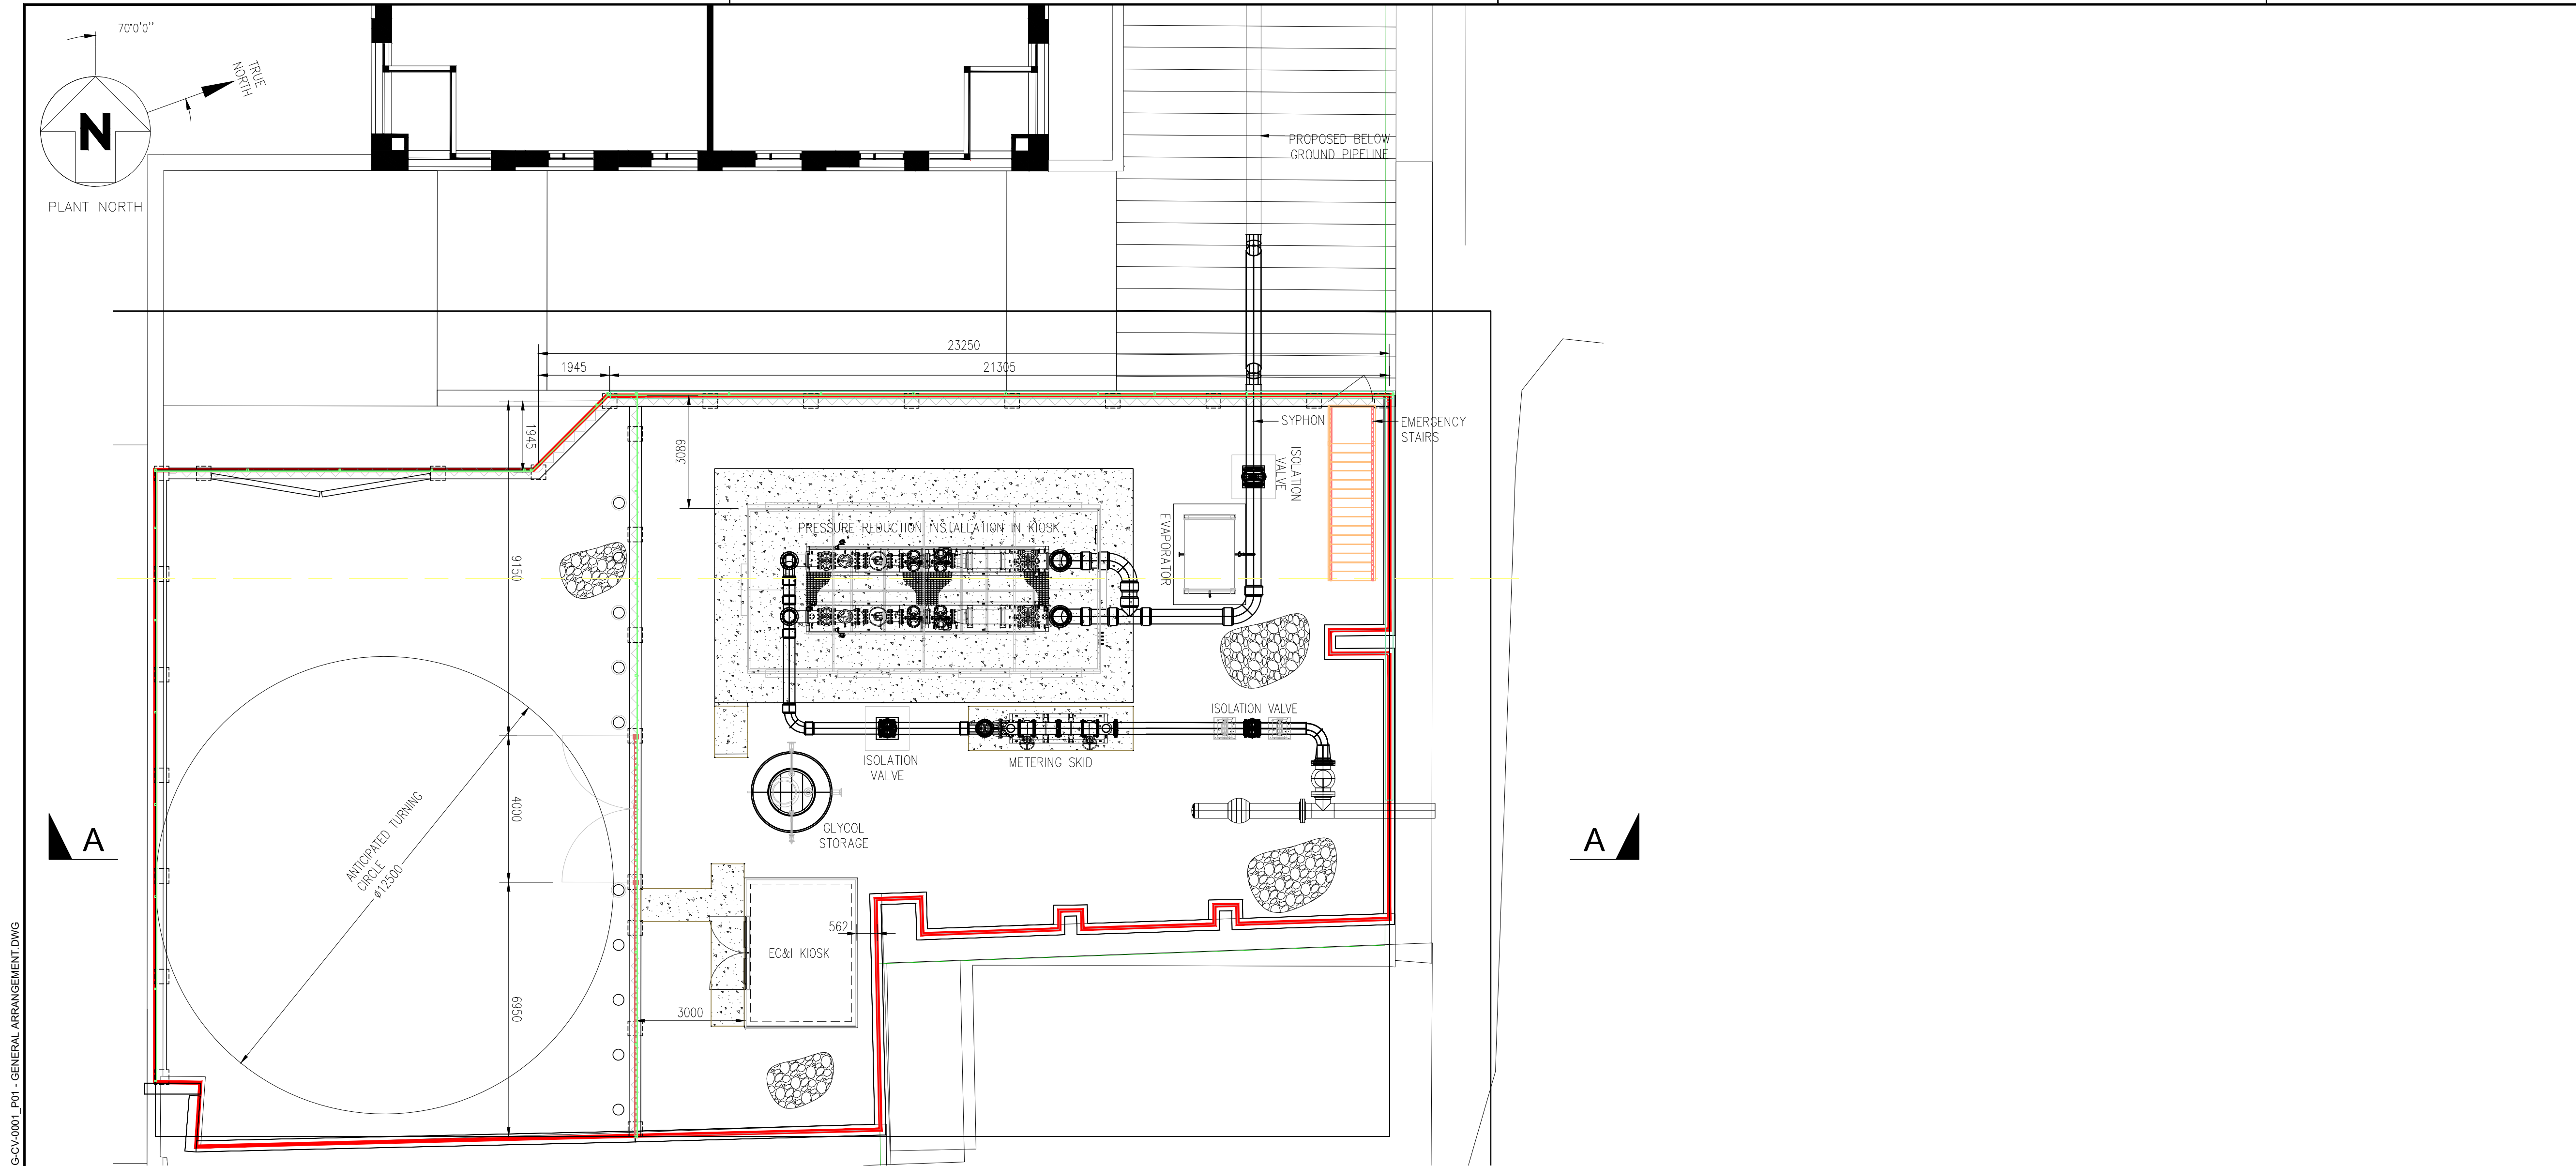

PLAN VIEW
(SCALE 1:100)

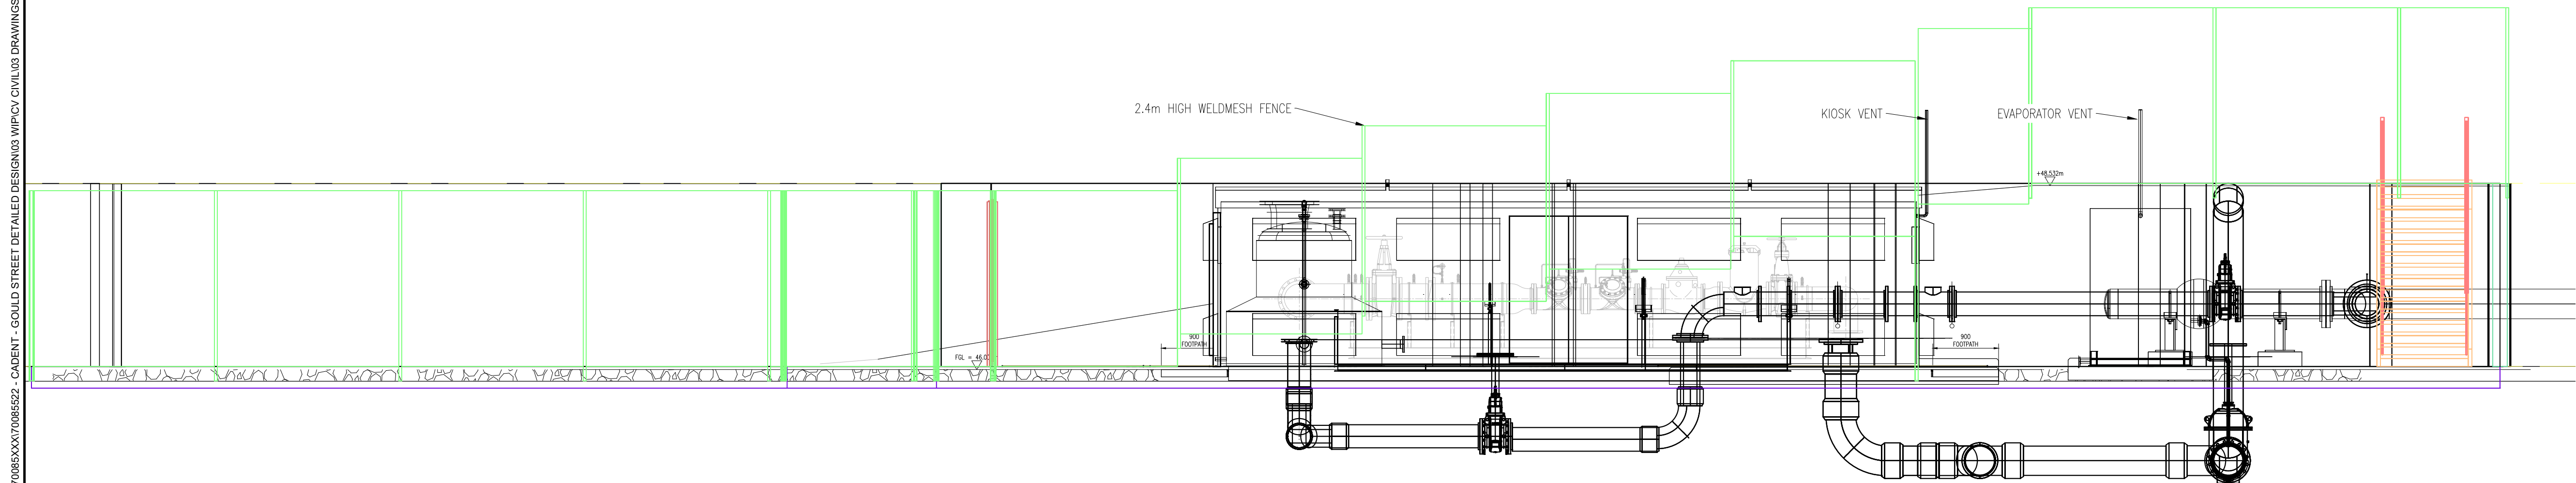

VIEW ON A-A
(SCALE 1:50)

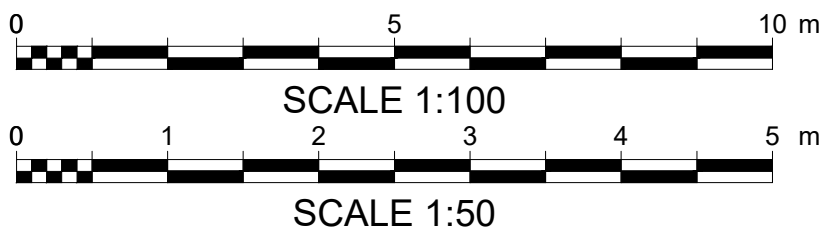

NOTES:
DRAFT ONLY - NOT TO BE UTILISED FOR
PLANNING

LEGEND

- CADENT RED LINE DEMISE BOUNDARY
- 2.4m HIGH BLACK WELDMESH FENCE
- BOLLARDS
- REMOVABLE BOLLARDS
- FOOTPATHS
- HARD LANDSCAPING (STONE CHIPPING)
- EXISTING ABOVE GROUND PIPEWORK RETAINED DURING CONSTRUCTION
- EXISTING ABOVE GROUND PIPEWORK RETAINED
- NEW ABOVE GROUND PIPEWORK
- NEW BELOW GROUND PIPEWORK

P03	22/02/22	B.H.	UPDATED FOR PLANNING APPLICATION	R.A.	M.T.
P02	18/01/21	M.G.	FENCE CORNER CHAMFERED	R.A.	M.T.
P01	13/01/21	R.B.	DRAFT - FOR RED LINE BOUNDARY	R.A.	M.T.
REV	DATE	BY	DESCRIPTION	CHK	APP

DRAWING STATUS:	DRAFT
-----------------	-------



8 First St, Manchester, M15 4RP, UK
T+ 44 (0) 161 200 5000
wsp.com

CLIENT:

Balfour Beatty

Cadent
Your Gas Network

PROJECT:

GOULD STREET

TITLE:

**BILLBROOK STREET
COMPOUND PLANNING
PROPOSAL**

SCALE @ A1: 1:100	CHECKED: M GORDIJENKO	APPROVED:
PROJECT No: 70067897	DESIGNED: B HALL	DRAWN: B HALL
DRAWING No: 70067897-WSP-02-XX-DR-CV-0001	DATE: JAN 21	REV: P03
© WSP UK Ltd		