

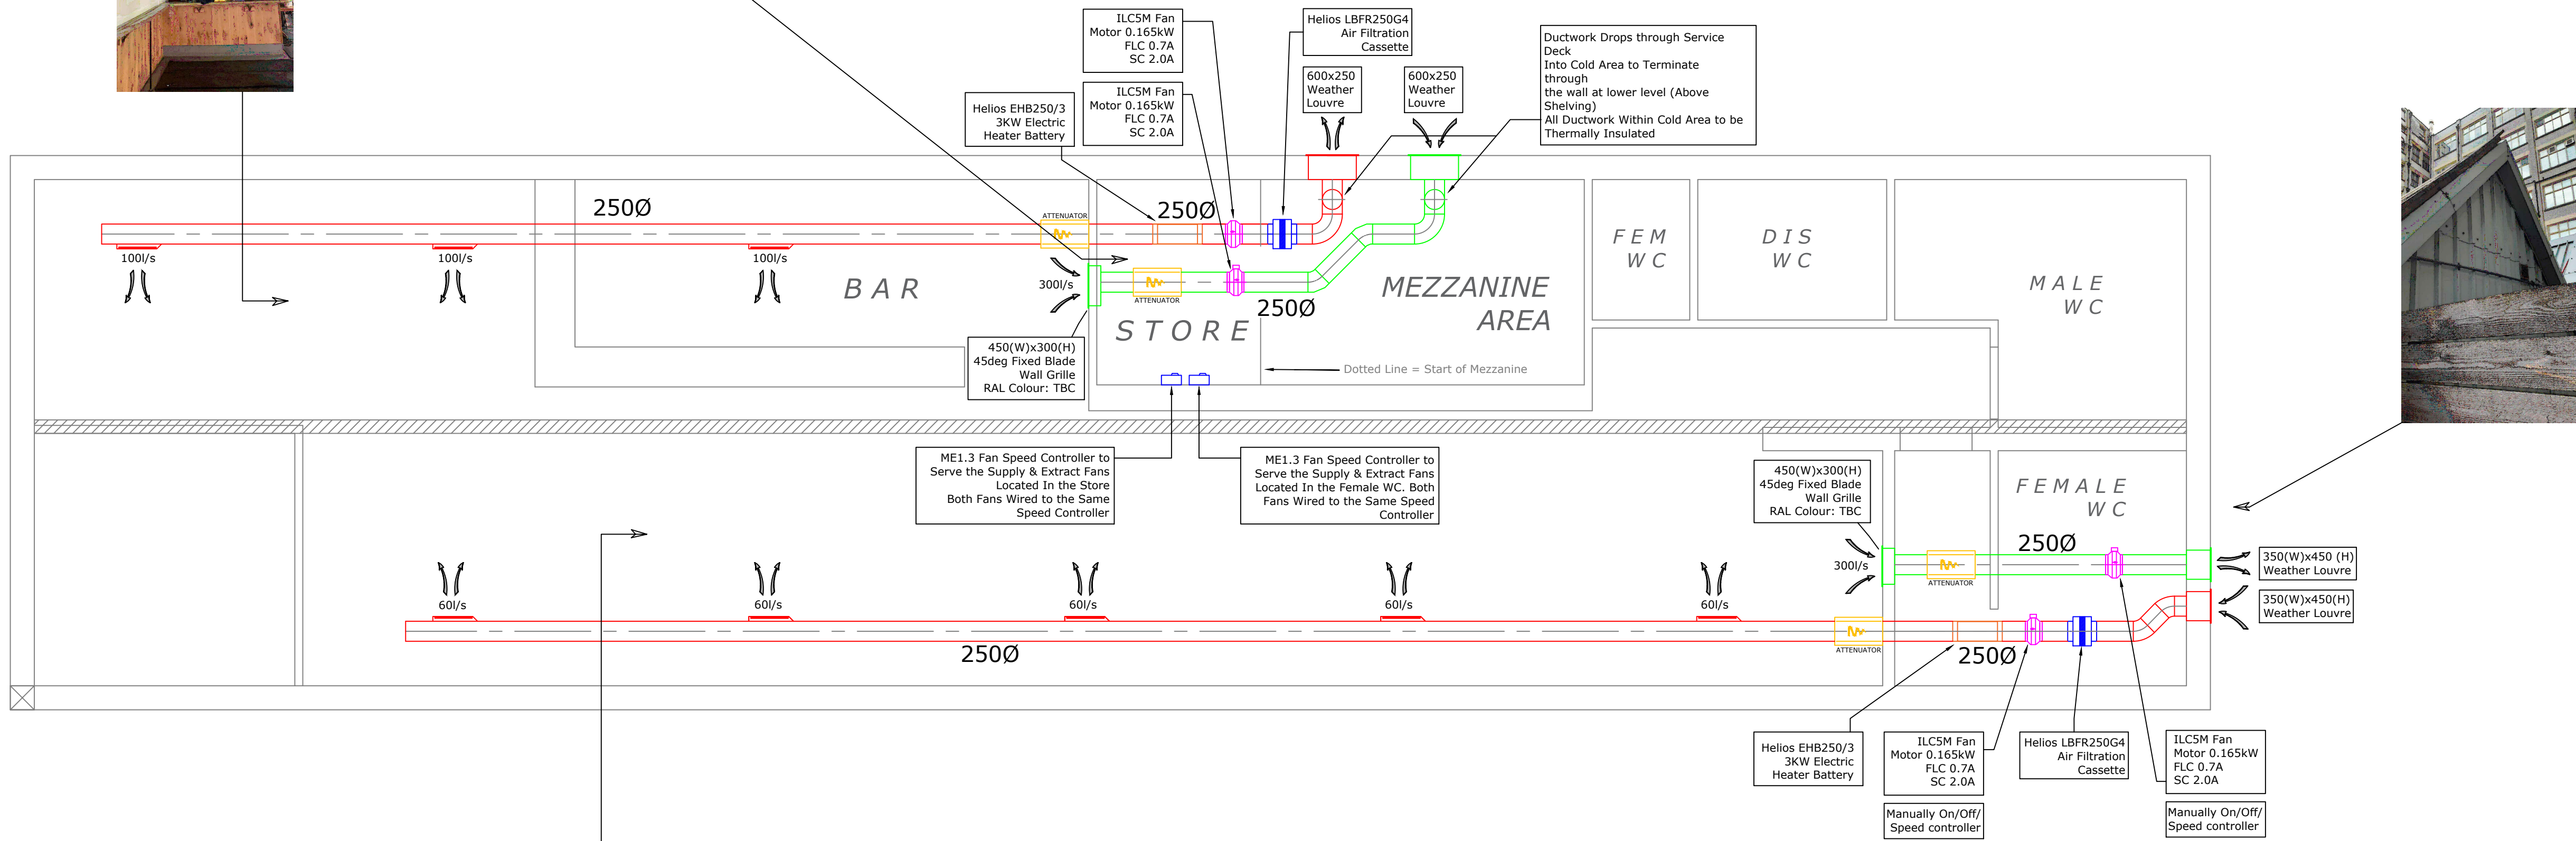


Install Supply Ductwork in the Corner Above the Steels
As tight as possible

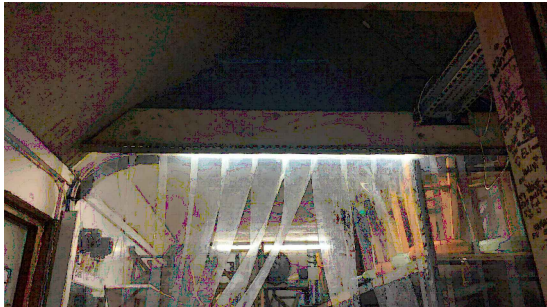

Install Supply Ductwork in the Corner Above the Steels
As tight as possible

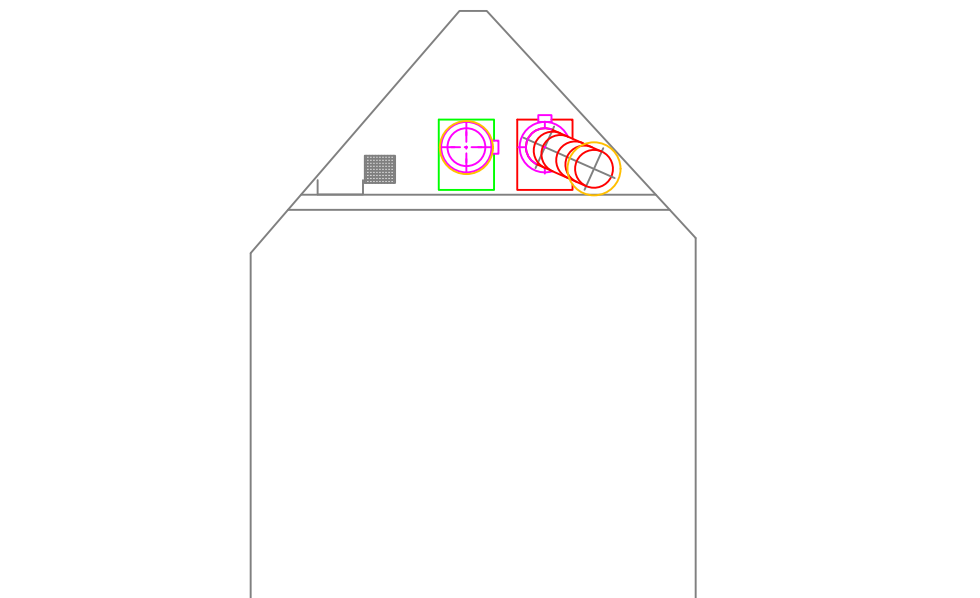

Female WC Section 1:50 @ A1

DO NOT SCALE DRAWING -
IF IN DOUBT, ASK

REV	DATE	DESCRIPTION
ISSUE		



87-89 Manchester Road
Rochdale, Lancashire
OL11 4JG
Tel: 01706 656 204
Email: info@acventilation.com

CLIENT
CLOUDWATER BREW CO.

PROJECT
THE PILCROW PUB
HANOVER ST
MANCHESTER
M60 0AB

TITLE
MECHANICAL VENTILATION
BAR & INDOOR SEATING AREA

SCALE:	1:50 @ A1	DRAWN:	CF
DATE:	09.07.21	CHECKED:	MF

DRG. NO. C 5226.M01

REV