




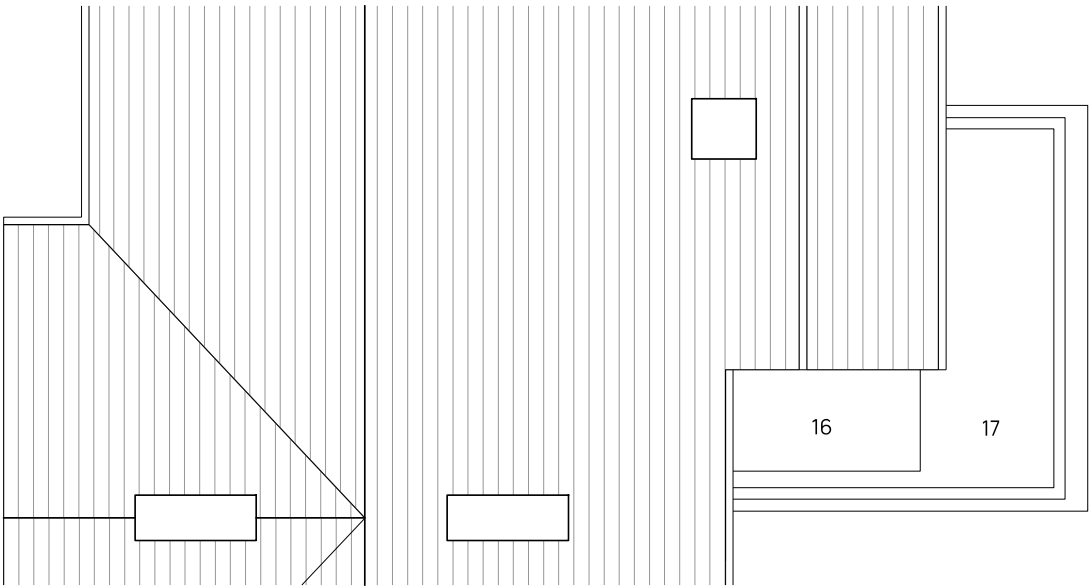

Proposed roof plan

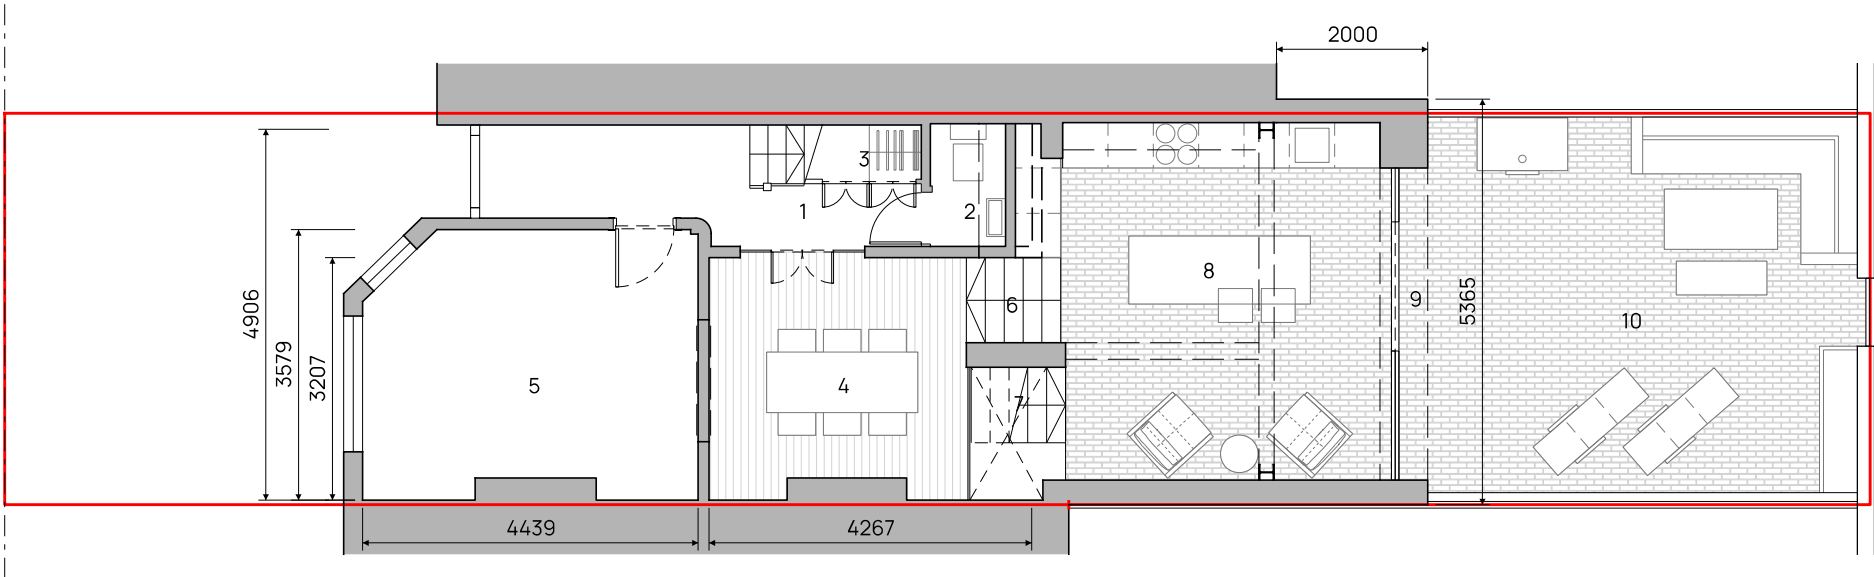

Proposed ground floor plan

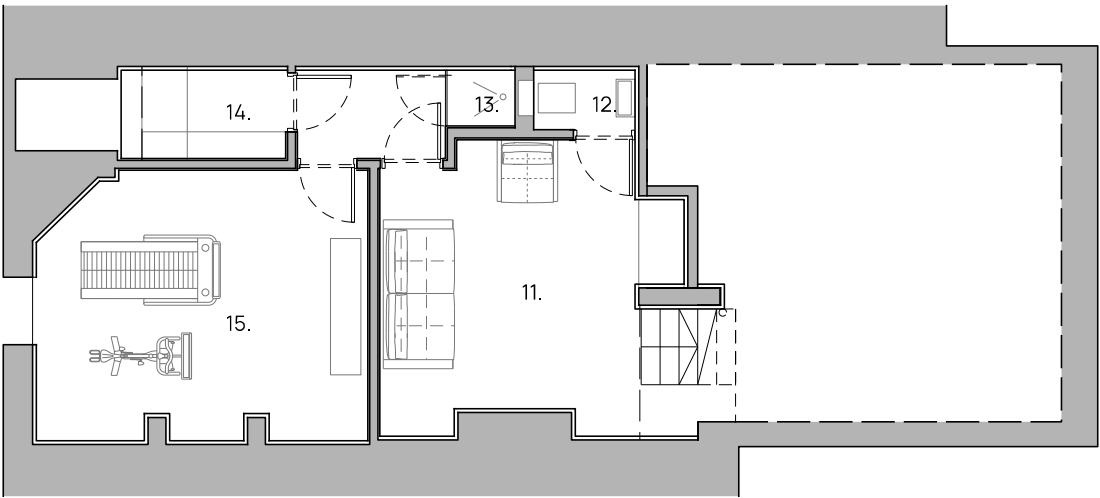

Proposed basement floor plan

1. Entrance hall,
2. WC
3. Basement staircase removed, cloaks fitted under stairs
4. Dining room
5. Lounge
6. Steps down to kitchen
7. Steps down to basement
8. Open plan kitchen/lounge
9. Slim framed sliding door
10. Hard landscaped garden with bbq and fixed seating
11. Bar/ Lounge
12. WC
13. Shower
14. Utility room
15. Gym
16. New flat roof
17. New frameless skylight