


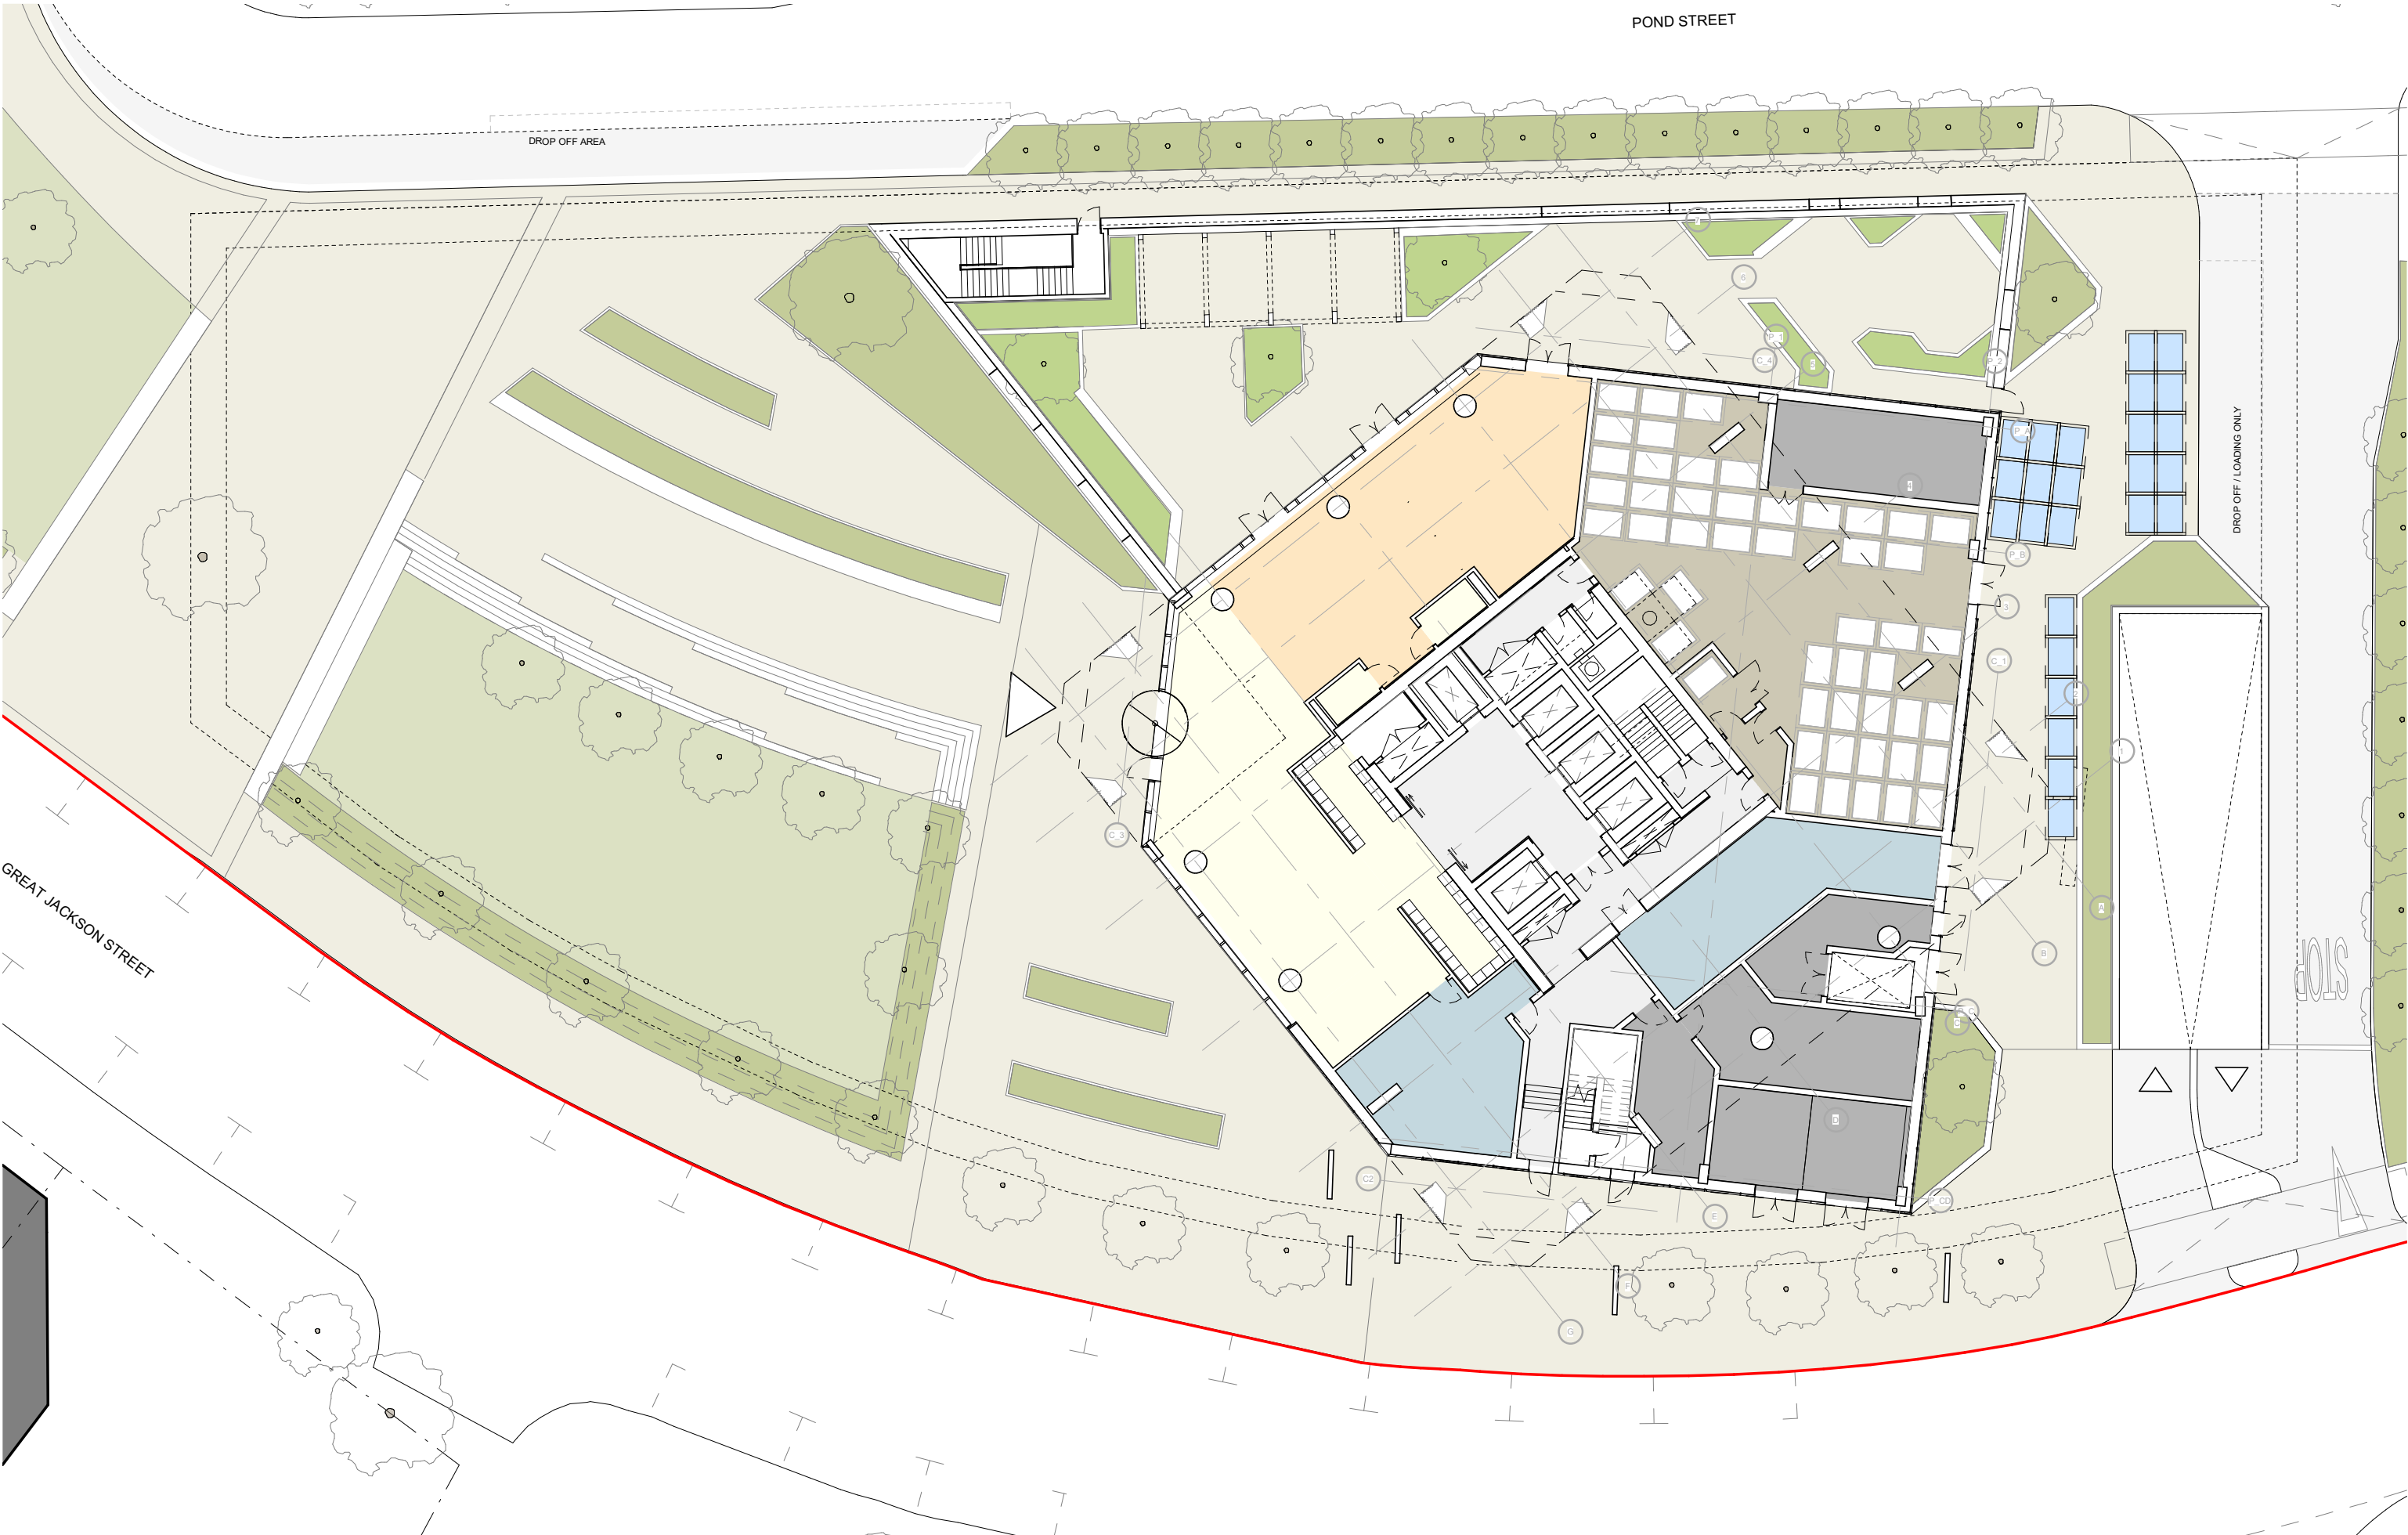

This drawing is copyright
Do not scale off dimensions.
All dimensions to be checked on
site by contractor.
Contractor to report any
dimensional discrepancies,
errors or omissions prior to
commencing on site.

NOTE:



25 Eurobins presented for Collection

NORTH



Rev	Date	Description
P01	28-02-2022	First Issue



Project Title

Great Jackson Street - Plot F
Manchester

Status

FOR INFORMATION

Drawing Title

F2 Ground Floor
Bin collection point

Project No

10334

SHP Drawing Code

10334-F2-SHP-G200-SK-Grd-008

Scale

1 : 250 @ A3

Revision

P01



Manchester
+44 (0)161 835 2345

London
+44 (0)20 7549 4000

© SimpsonHaugh and Partners 2020