




CYCLE STORE TO APARTMENT BLOCK

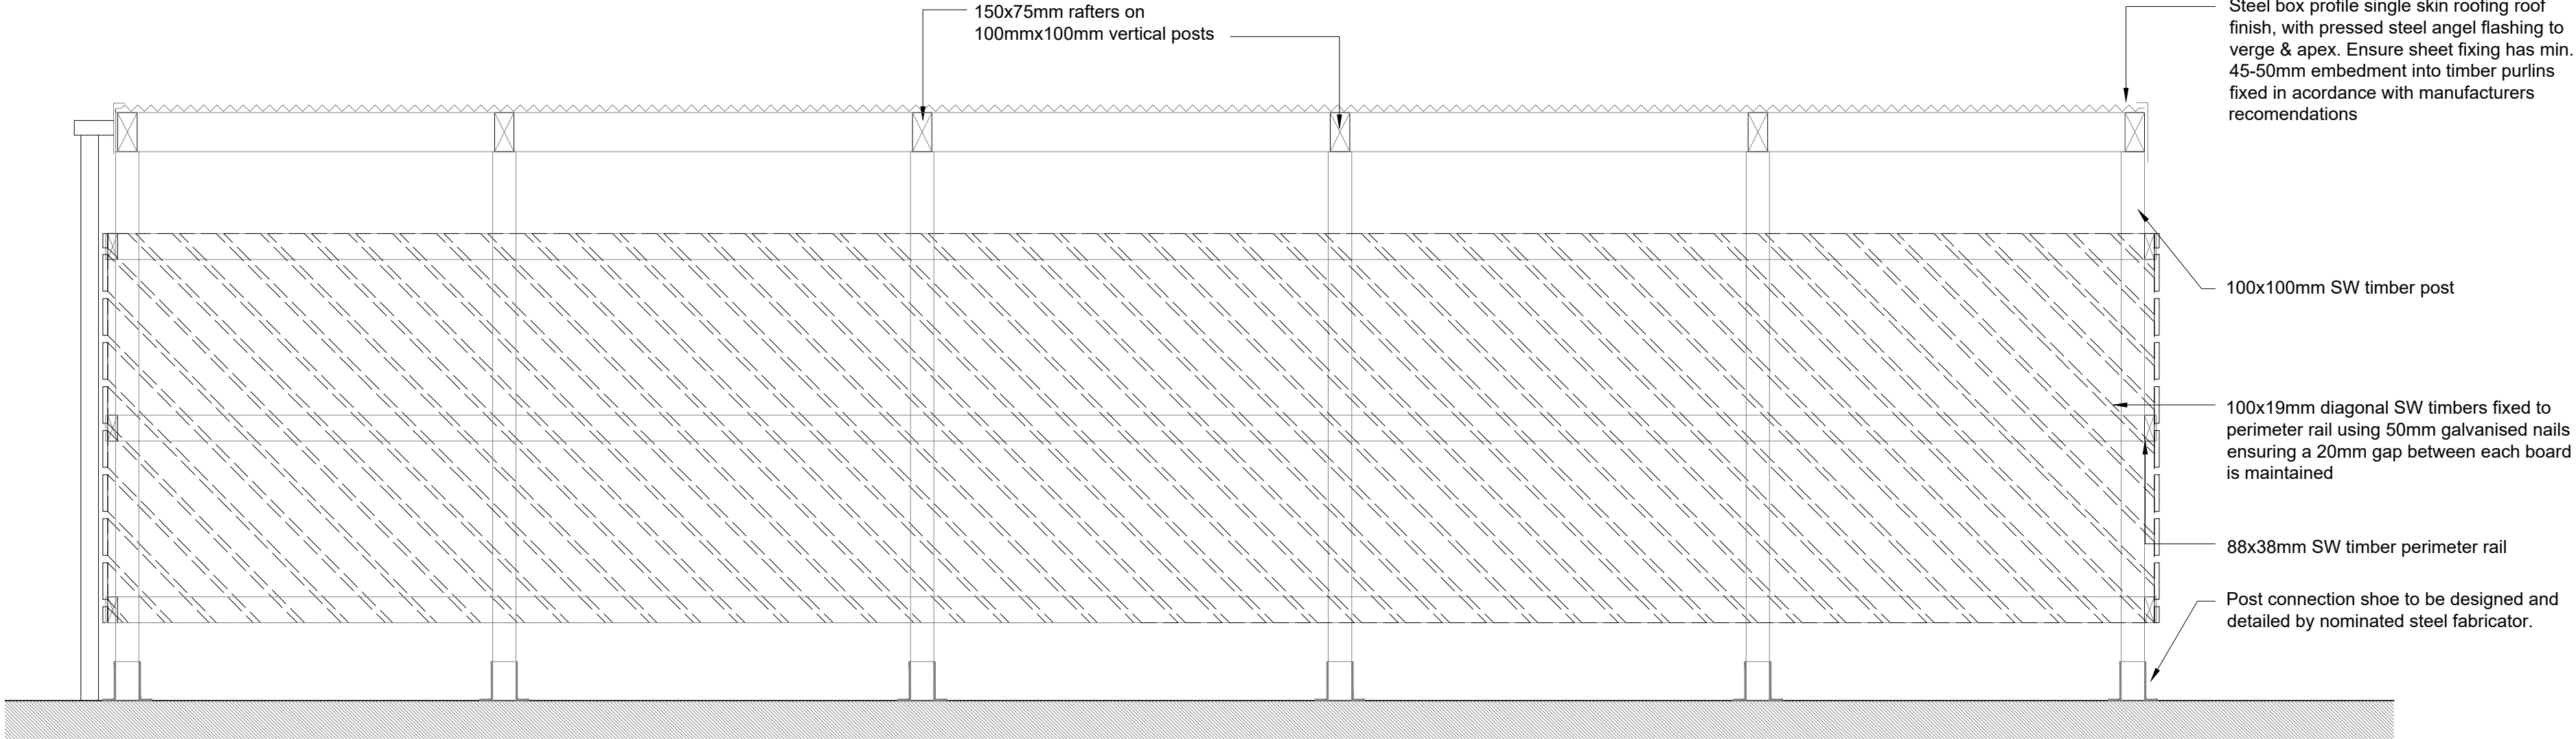


SECTION A-A
SCALE 1:20

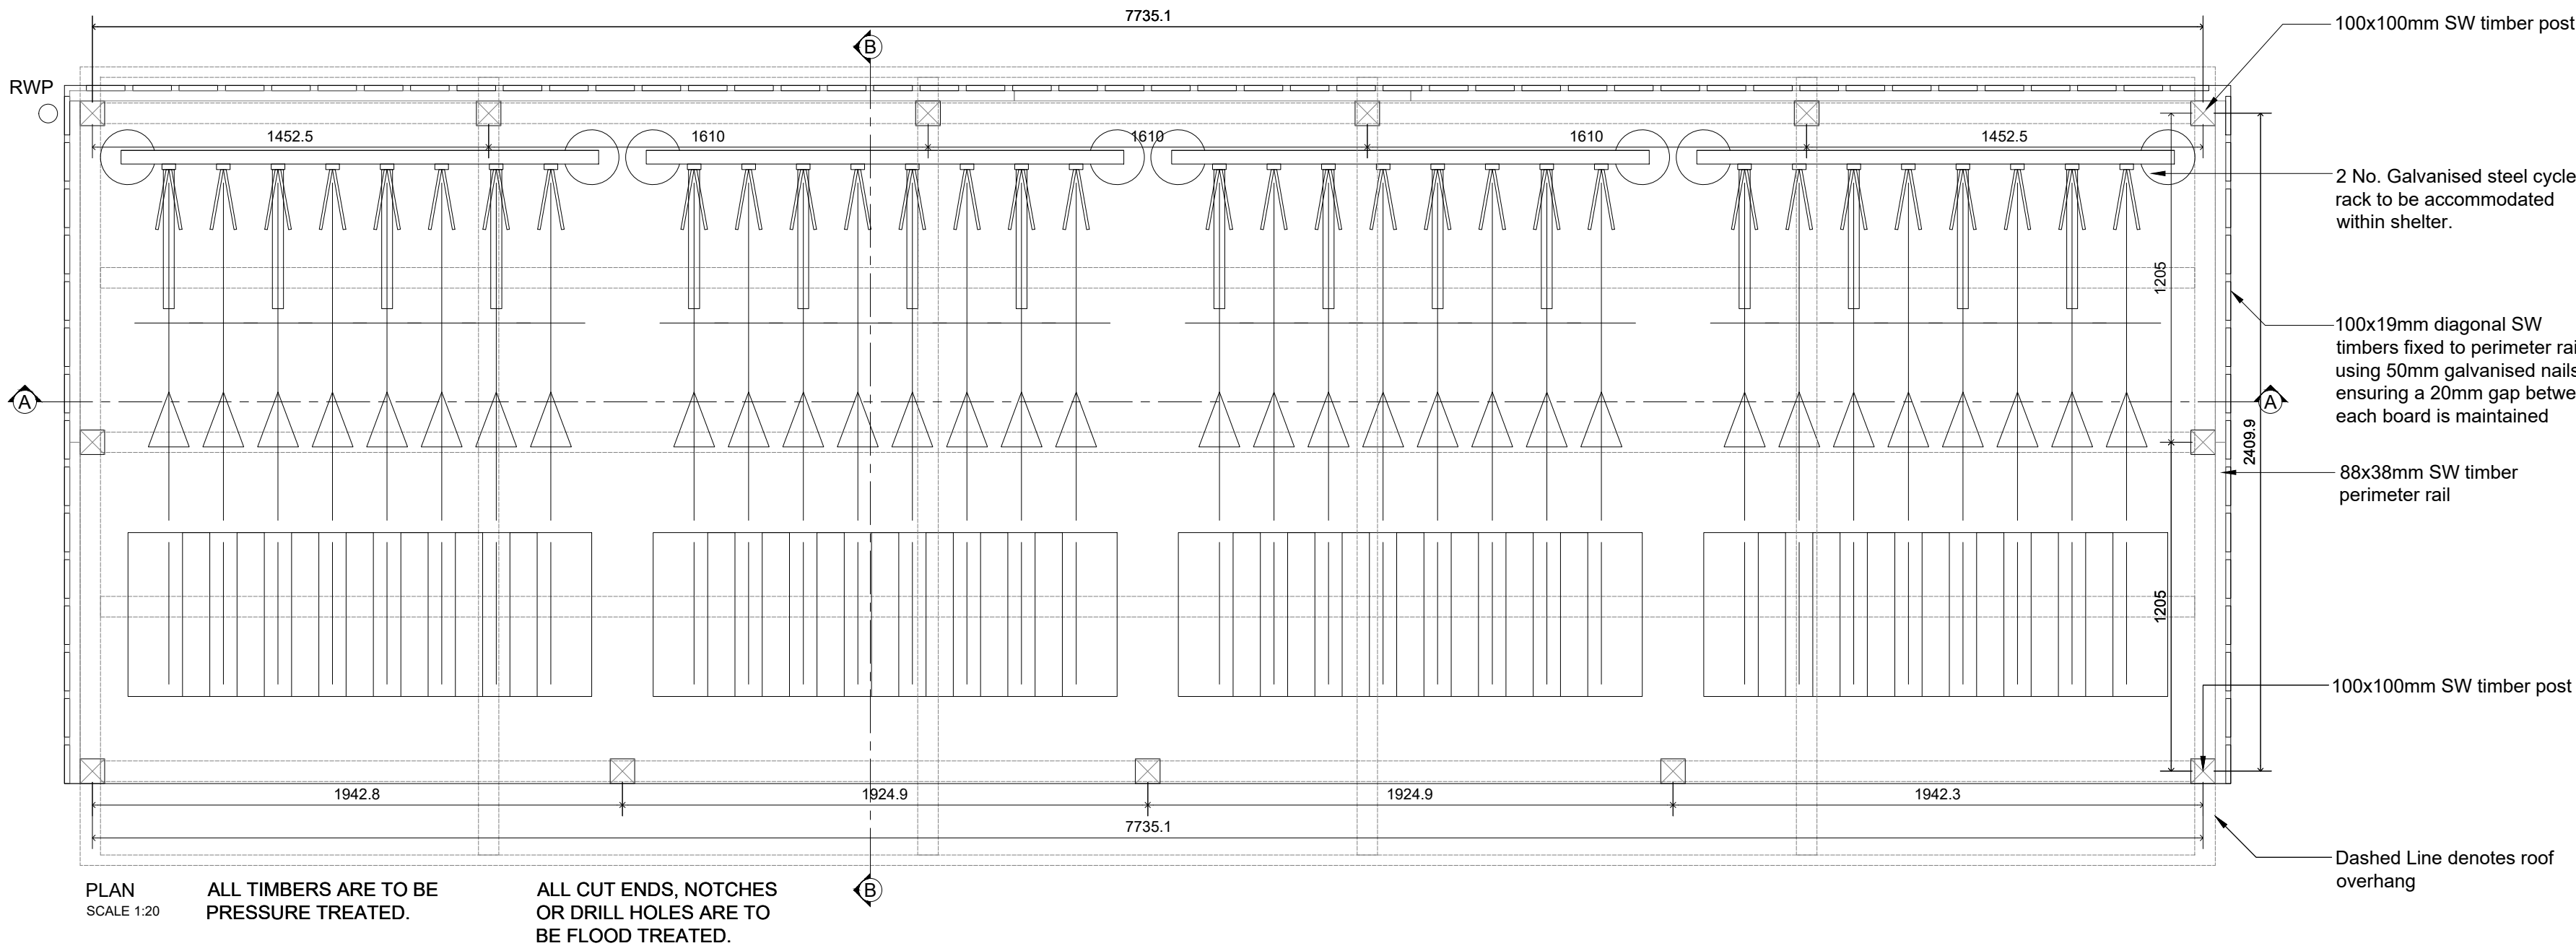

PLAN
SCALE 1:20

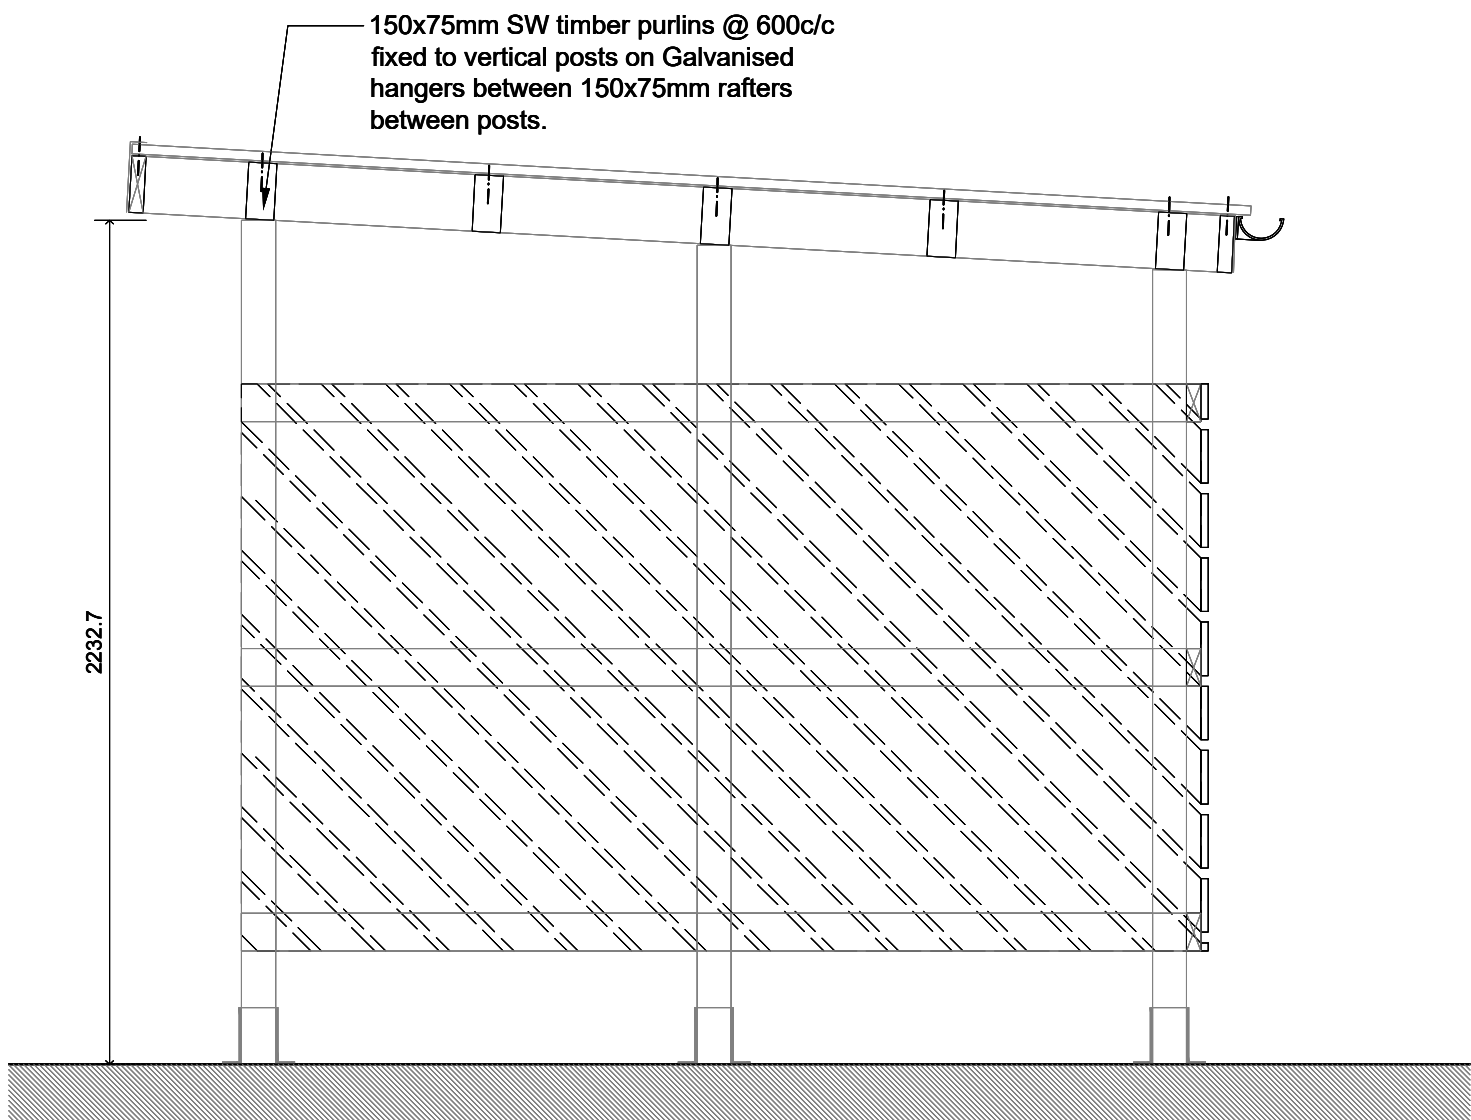

SECTION B-B
SCALE 1:20

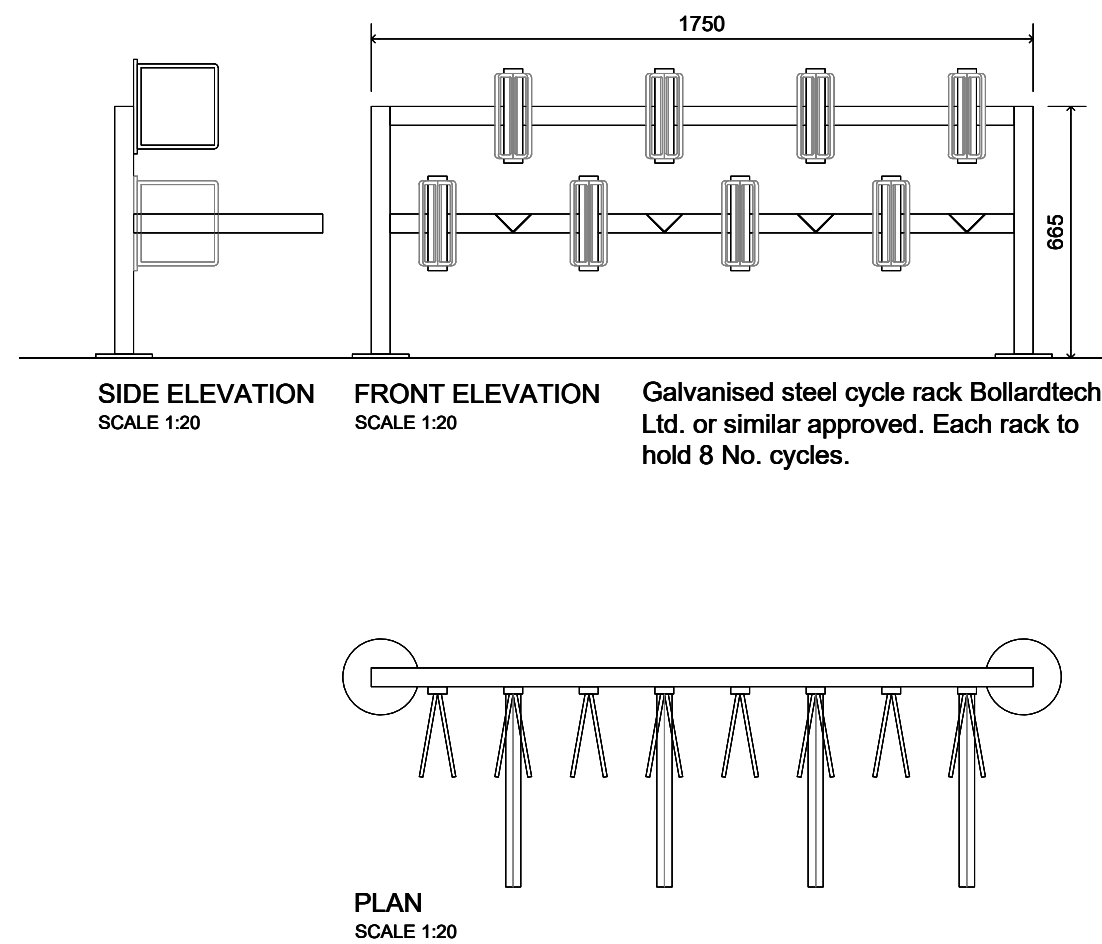

Rev	Date	By	Description	Chk'd
 COUNTRYSIDE Places People Love Countryside Properties (UK) Limited Regeneration North 301 Bridgewater Place, Birchwood Park, Birchwood Warrington WA3 5GG Tel: 01925 248900 Fax: 01925 248901 www.countryside-properties.com				
site: STANDARD DETAILS APARTMENT BRICK AND BLOCK FRAME EXTERNAL WORKS				
title: CYCLE STORE DETAIL 32 BIKES				
scale: 1:20 date: 29.04.21		drawn by: TDW checked: -		
 Certificate Number 15907 ISO 9001 ISO 14001		drawing no: APTD-9103 sheet no: Sheet 1 of 1 revision: -		