


DO NOT SCALE FROM THIS DRAWING. VERIFY ALL DIMENSIONS AND SETTING OUT ON SITE. NOTIFY ANY DISCREPANCIES TO THE ARCHITECT. FOR STRUCTURAL INFORMATION, REFER TO STRUCTURAL ENGINEER'S DRAWINGS. FOR M&E INFORMATION, REFER TO M&E ENGINEER'S AND SUB-CONTRACTORS' DRAWINGS. FOR HEALTH & SAFETY INFORMATION, REFER TO HEALTH & SAFETY RISK ASSESSMENTS.

THIS DRAWING IS INDICATIVE OF DESIGN INTENT ONLY. ALL CONSTRUCTION DETAILS, FINISHES AND INTERFACES TO BE CONFIRMED & AGREED PRIOR TO CONSTRUCTION.

0 m 2 4 6 8 10
1:100

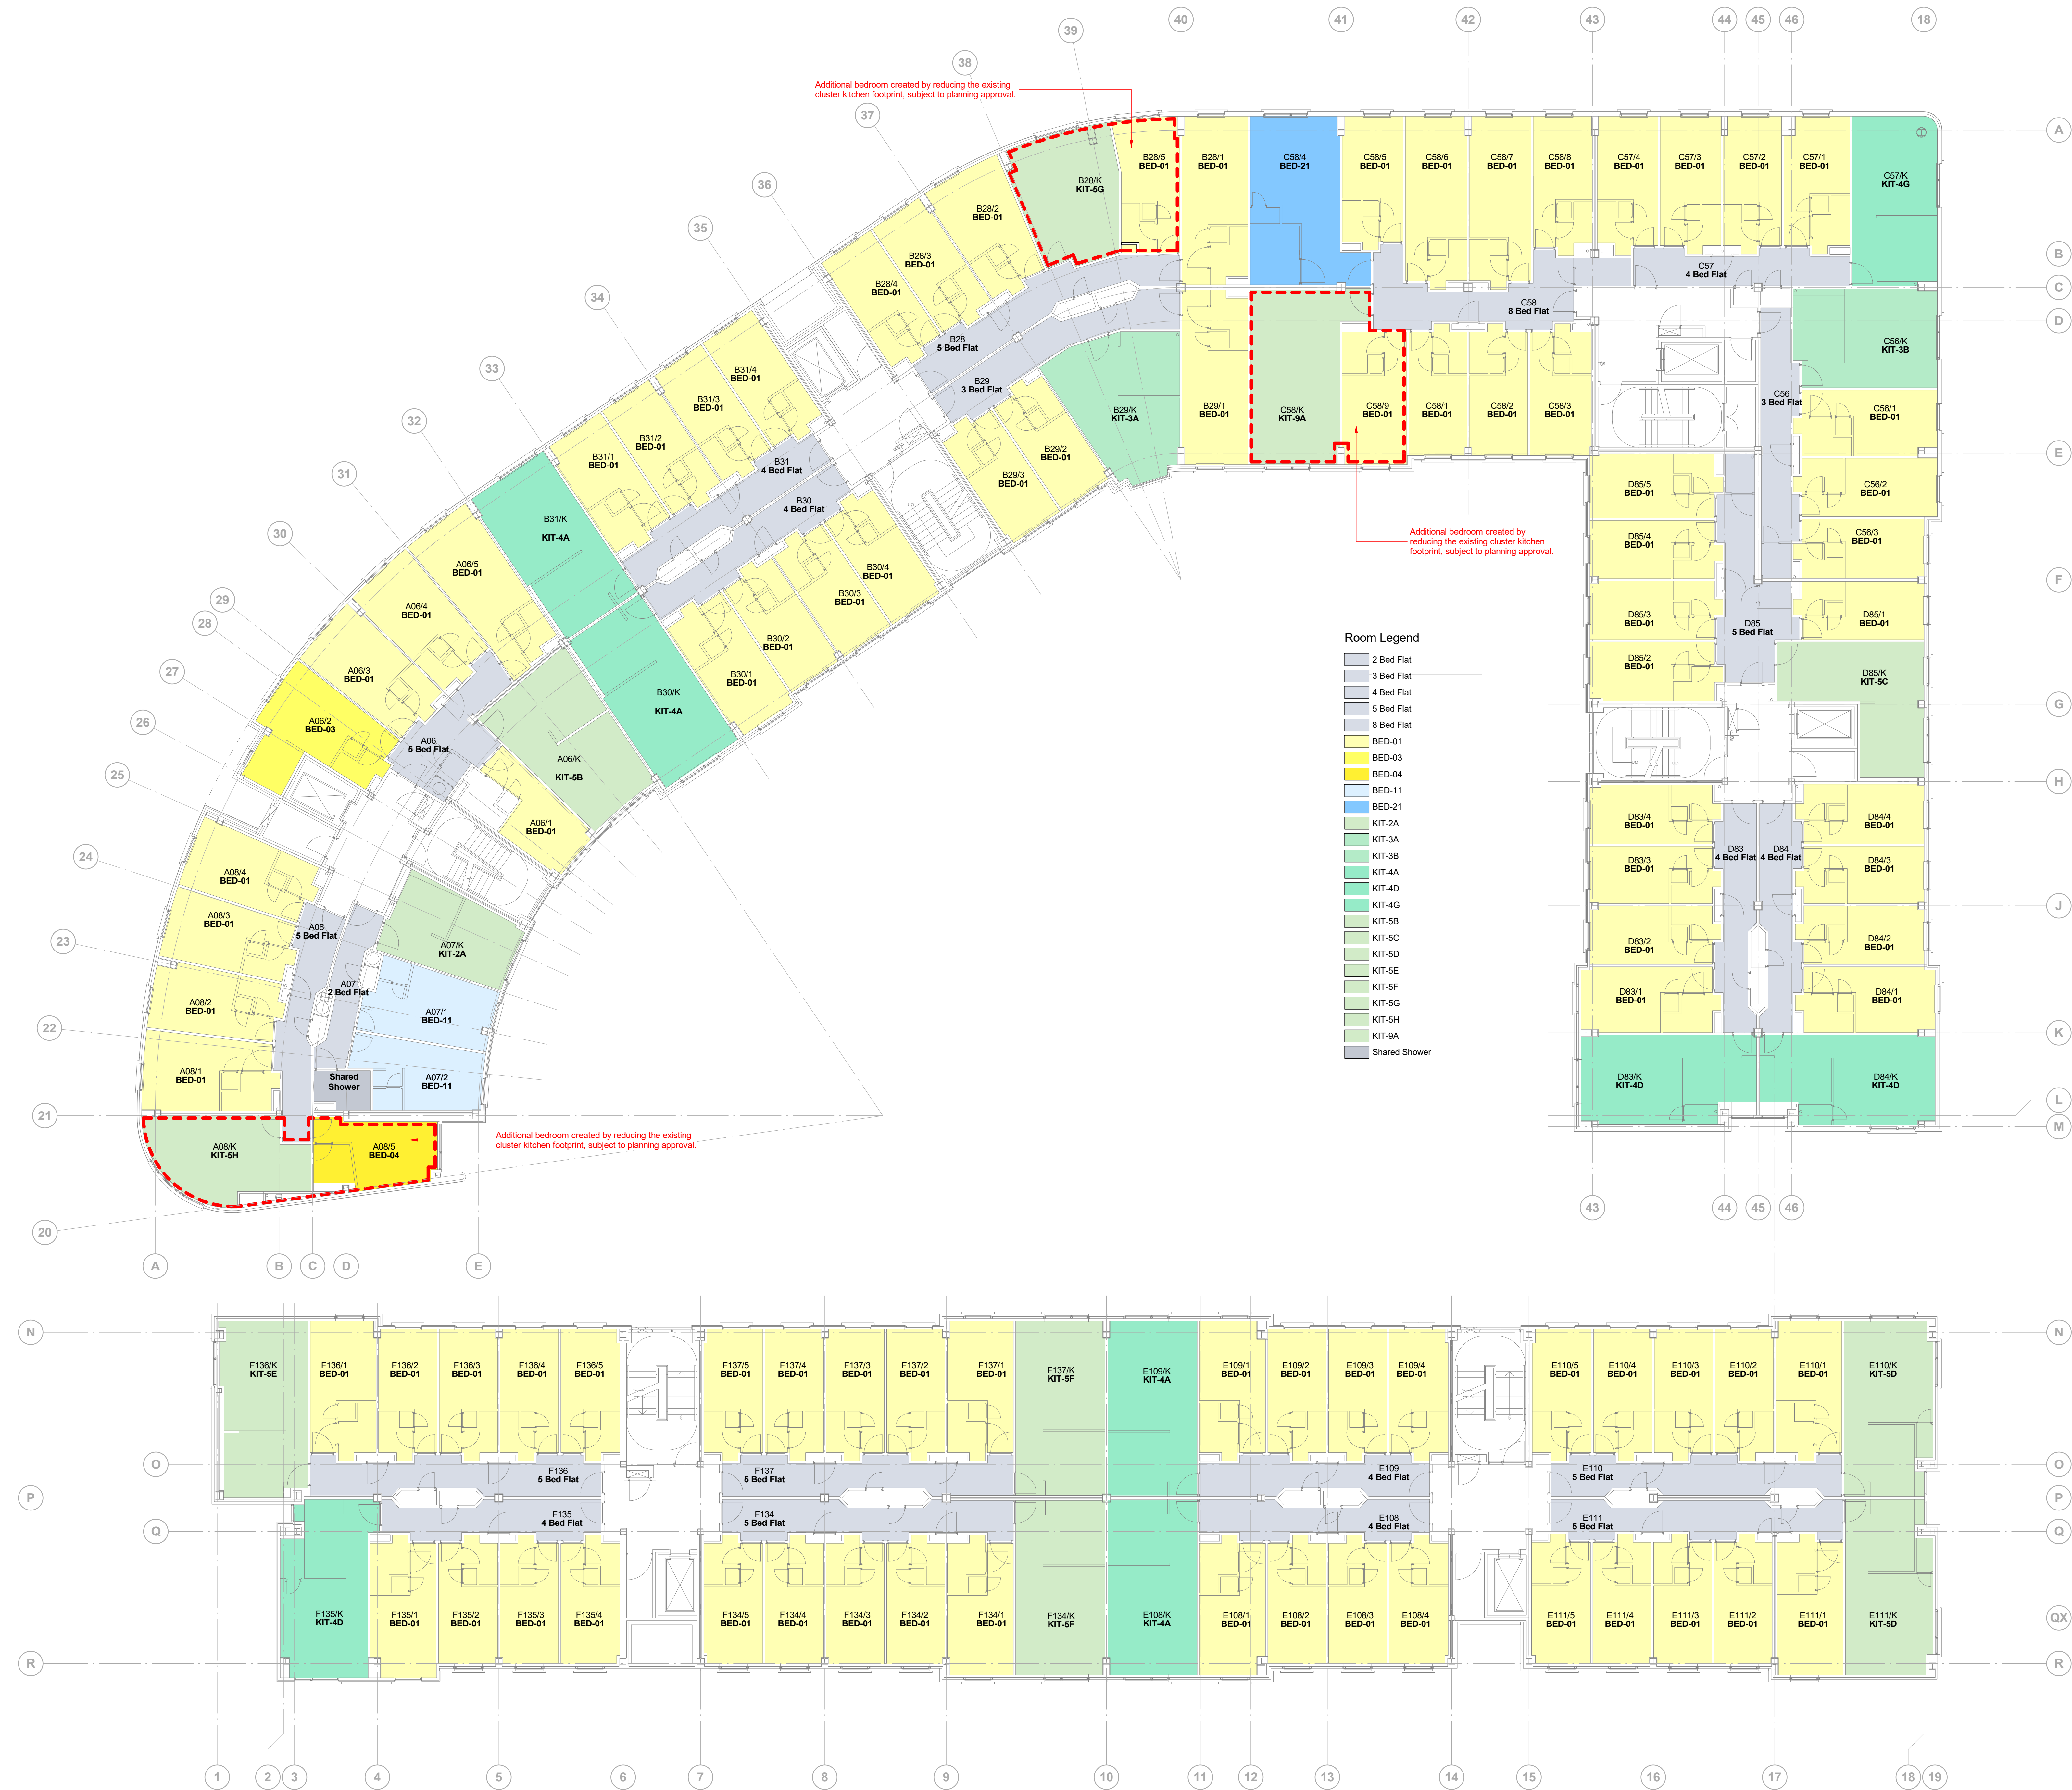

Rooms - Level 02

Number	Name	Area
A06	5 Bed Flat	
A06/1	BED-01	10 m²
A06/2	BED-03	18 m²
A06/3	BED-01	15 m²
A06/4	BED-01	15 m²
A06/5	BED-01	18 m²
A06/K	KIT-5B	25 m²
A07	2 Bed Flat	
A07/1	BED-11	15 m²
A07/2	BED-11	13 m²
A07/K	KIT-2A	17 m²
A07/SHR1	Shared Shower	
A08	5 Bed Flat	
A08/1	BED-01	16 m²
A08/2	BED-01	13 m²
A08/3	BED-01	14 m²
A08/4	BED-01	14 m²
A08/5	BED-04	13 m²
A08/K	KIT-5H	19 m²
B28	5 Bed Flat	
B28/1	BED-01	18 m²
B28/2	BED-01	15 m²
B28/3	BED-01	12 m²
B28/4	BED-01	12 m²
B28/5	BED-01	13 m²
B28/K	KIT-5G	21 m²
B29	3 Bed Flat	
B29/1	BED-01	19 m²
B29/2	BED-01	12 m²
B29/3	BED-01	12 m²
B29/K	KIT-3A	25 m²
B30	4 Bed Flat	
B30/1	BED-01	15 m²
B30/2	BED-01	12 m²
B30/3	BED-01	12 m²
B30/4	BED-01	12 m²
B30/K	KIT-4A	25 m²
B31	4 Bed Flat	
B31/1	BED-01	14 m²
B31/2	BED-01	12 m²
B31/3	BED-01	12 m²
B31/4	BED-01	12 m²
B31/K	KIT-4A	25 m²
C56	3 Bed Flat	
C56/1	BED-01	15 m²
C56/2	BED-01	13 m²
C56/3	BED-01	12 m²
C56/K	KIT-3B	23 m²
C57	4 Bed Flat	
C57/1	BED-01	14 m²
C57/2	BED-01	13 m²
C57/3	BED-01	13 m²
C57/4	BED-01	13 m²
C57/K	KIT-4G	24 m²
C58	8 Bed Flat	
C58/1	BED-01	12 m²
C58/2	BED-01	12 m²
C58/3	BED-01	12 m²
C58/4	BED-21	27 m²
C58/5	BED-01	13 m²
C58/6	BED-01	17 m²
C58/7	BED-01	17 m²
C58/8	BED-01	13 m²
C58/9	BED-01	14 m²
C58/K	KIT-9A	26 m²
D83	4 Bed Flat	
D83/1	BED-01	14 m²
D83/2	BED-01	12 m²
D83/3	BED-01	12 m²
D83/4	BED-01	12 m²
D83/K	KIT-4D	25 m²
D84	4 Bed Flat	
D84/1	BED-01	14 m²
D84/2	BED-01	12 m²
D84/3	BED-01	12 m²
D84/4	BED-01	12 m²
D84/K	KIT-4D	25 m²
D85	5 Bed Flat	
D85/1	BED-01	12 m²
D85/2	BED-01	12 m²
D85/3	BED-01	12 m²
D85/4	BED-01	12 m²
D85/5	BED-01	13 m²
D85/K	KIT-5C	23 m²
E108	4 Bed Flat	
E108/1	BED-01	14 m²
E108/2	BED-01	12 m²
E108/3	BED-01	12 m²
E108/4	BED-01	12 m²
E108/K	KIT-4A	26 m²
E109	4 Bed Flat	
E109/1	BED-01	14 m²
E109/2	BED-01	12 m²
E109/3	BED-01	12 m²
E109/4	BED-01	12 m²
E109/K	KIT-4A	26 m²
E110	5 Bed Flat	
E110/1	BED-01	15 m²
E110/2	BED-01	12 m²
E110/3	BED-01	12 m²
E110/4	BED-01	12 m²
E110/5	BED-01	12 m²
E110/K	KIT-5D	25 m²
E111	5 Bed Flat	
E111/1	BED-01	15 m²
E111/2	BED-01	12 m²
E111/3	BED-01	12 m²
E111/4	BED-01	12 m²
E111/5	BED-01	12 m²
E111/K	KIT-5D	24 m²
F134	5 Bed Flat	
F134/1	BED-01	15 m²
F134/2	BED-01	12 m²
F134/3	BED-01	12 m²
F134/4	BED-01	12 m²
F134/5	BED-01	12 m²
F134/K	KIT-5F	26 m²
F135	4 Bed Flat	
F135/1	BED-01	15 m²
F135/2	BED-01	12 m²
F135/3	BED-01	12 m²
F135/4	BED-01	12 m²
F135/K	KIT-4D	25 m²
F136	5 Bed Flat	
F136/1	BED-01	15 m²
F136/2	BED-01	12 m²
F136/3	BED-01	12 m²
F136/4	BED-01	12 m²
F136/5	BED-01	12 m²
F136/K	KIT-5E	25 m²
F137	5 Bed Flat	
F137/1	BED-01	15 m²
F137/2	BED-01	12 m²
F137/3	BED-01	12 m²
F137/4	BED-01	12 m²
F137/5	BED-01	12 m²
F137/K	KIT-5F	26 m²

S3 | FOR REVIEW & COMMENT



GENERAL ARRANGEMENT LEVEL 02

Hadfield Cawkwell Davidson

Broomgrove Lodge, 13 Broomgrove Rd, Sheffield, S19 2JZ T 0114 266 1181 www.hcd.co.uk

NO	DATE	REV
2020-253	1:100 @ A0	P09

PROJECT NO: 20253 | DRAWING NO: ICHD A0 | 02 | DR | A-04-002

© Hadfield Cawkwell Davidson 2020. All Rights Reserved. No part of this publication may be reproduced without prior written permission.